


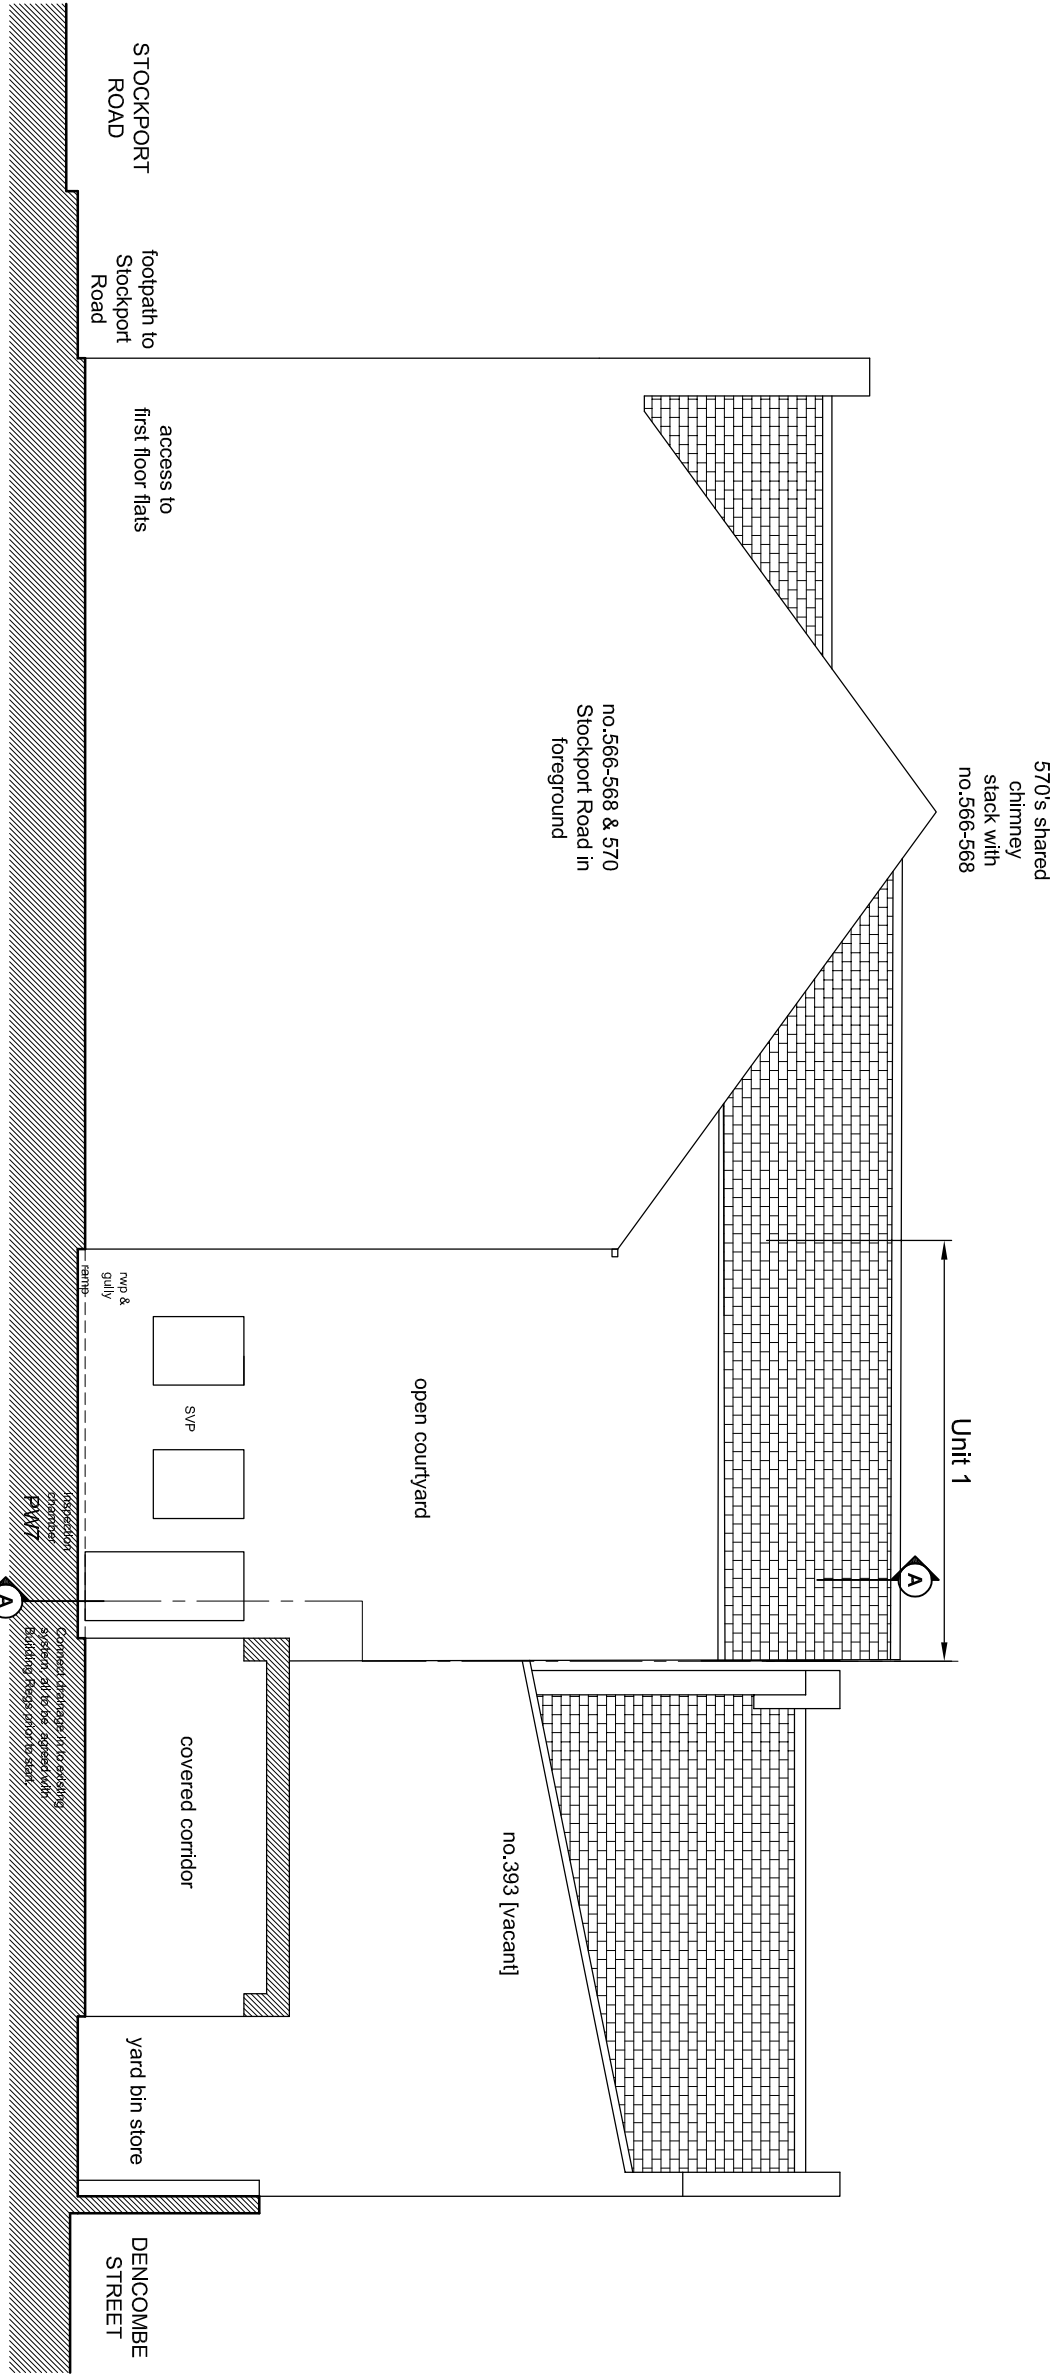

Existing Part Elevation B-B from Internal Courtyard

Rev.B-Title changed for Planning App.
Rev.A-Title changed for Planning App.

UNIT 1, 570-572 STOCKPORT RD, LONGSIGHT, M12 4JJ

PROPOSED CHANGE OF USE & EXTERNAL ALTERATIONS

FOR KARAK CHAI

hilton architecture & surveying

m 07786 023 904 **e** hilton-architecture@mail.com **t** 0161 652 6790
a 'design studio' 12 Carr House Road, Springhead, Oldham OL4 4PA

Scale 1:100 [1cm=1m] @ A3 size 07B