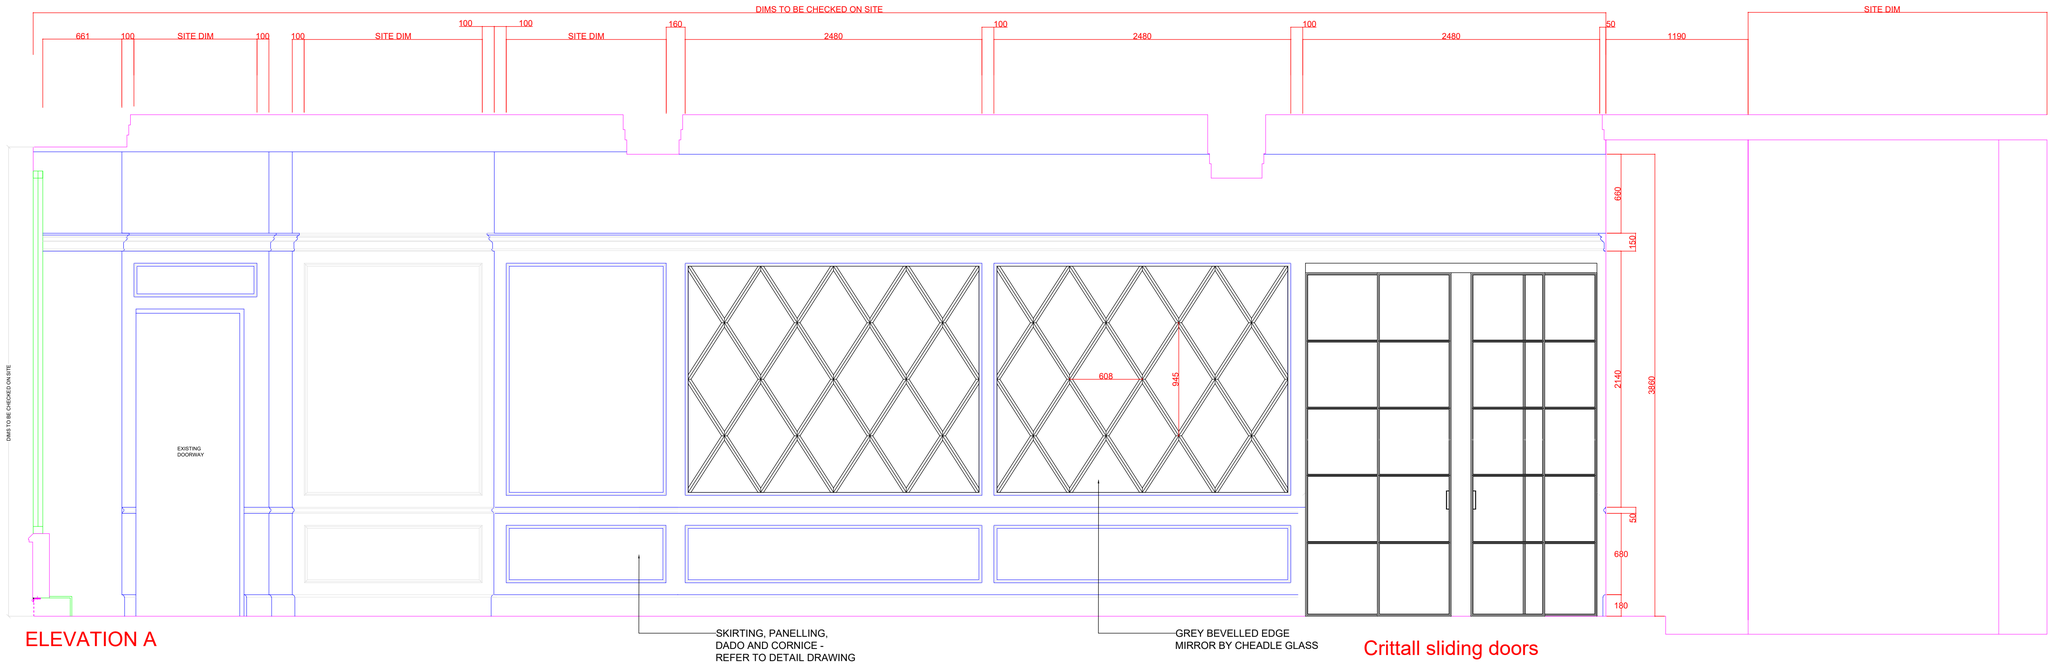

ELEVATION A

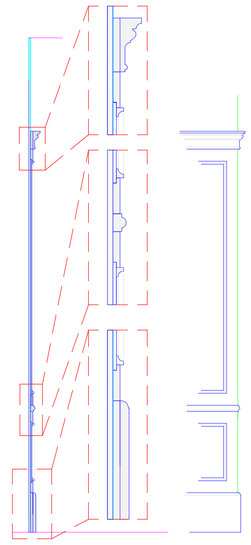

SECTIONAL DETAIL

Crittall sliding doors

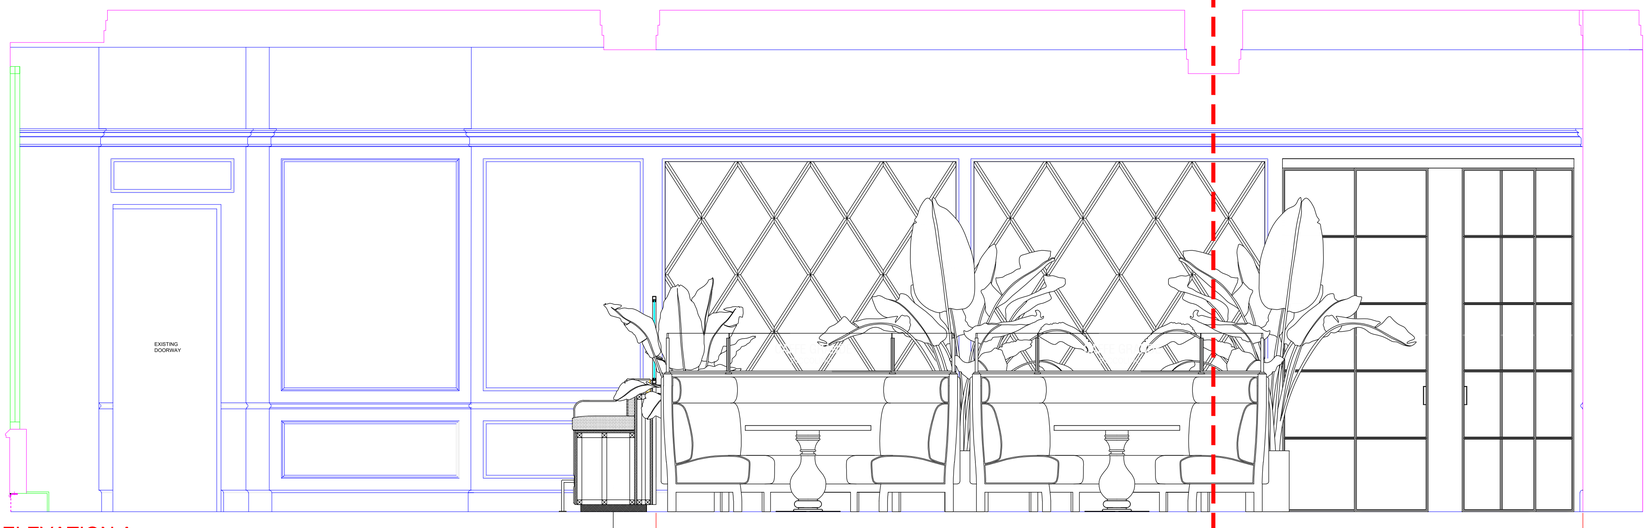

ELEVATION A

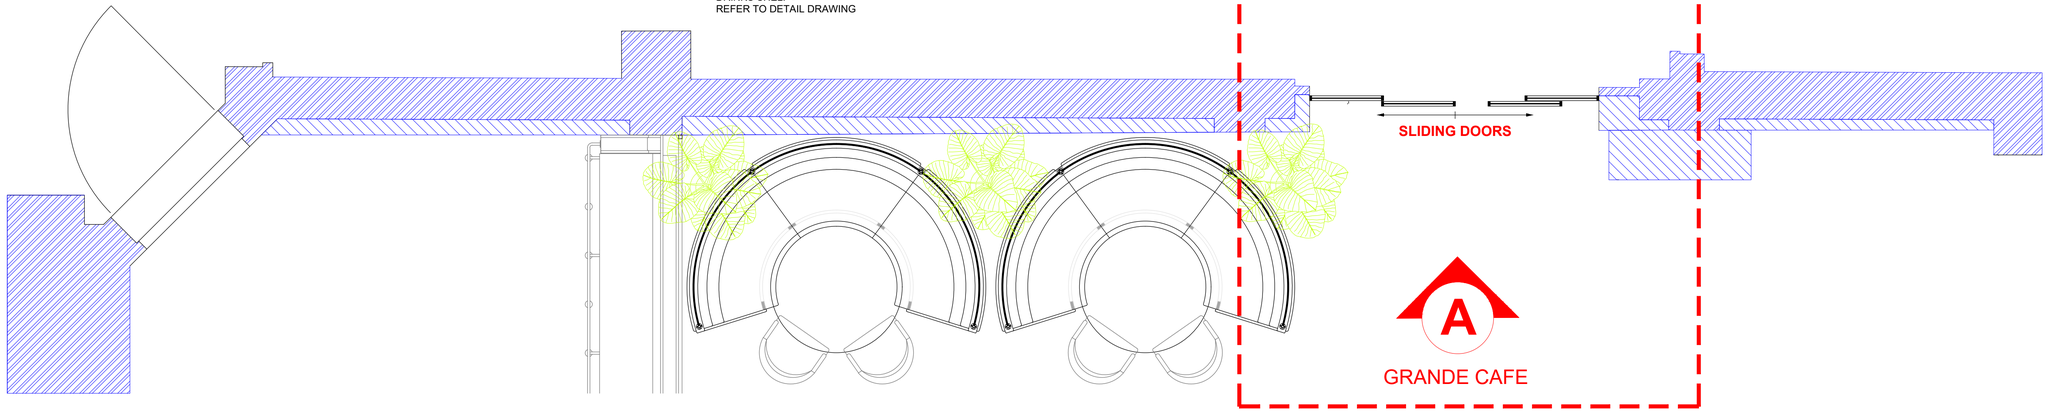

GRANDE CAFE

CARROLL DESIGN
INTERIOR ARCHITECTURE DESIGN
Century Buildings - 14 St. Mary's Parsonage - Manchester M3 2DD
t. +44(0)161 834 1337 e. info@carrolldesign.co.uk w. www.carrolldesign.co.uk

CLIENT
PICCOLINO IRC

DOC No.	SCALE	DATE
WIP 102	NONE@A1	14-07-2017

PROJECT
PICCOLINO MANCHESTER

NEW OPENING

This Drawing is the property of Carroll Design Ltd. and must not be copied or otherwise reproduced. All measurements must be checked on site before commencement of works. No dimensions are to be scaled from this drawing.