

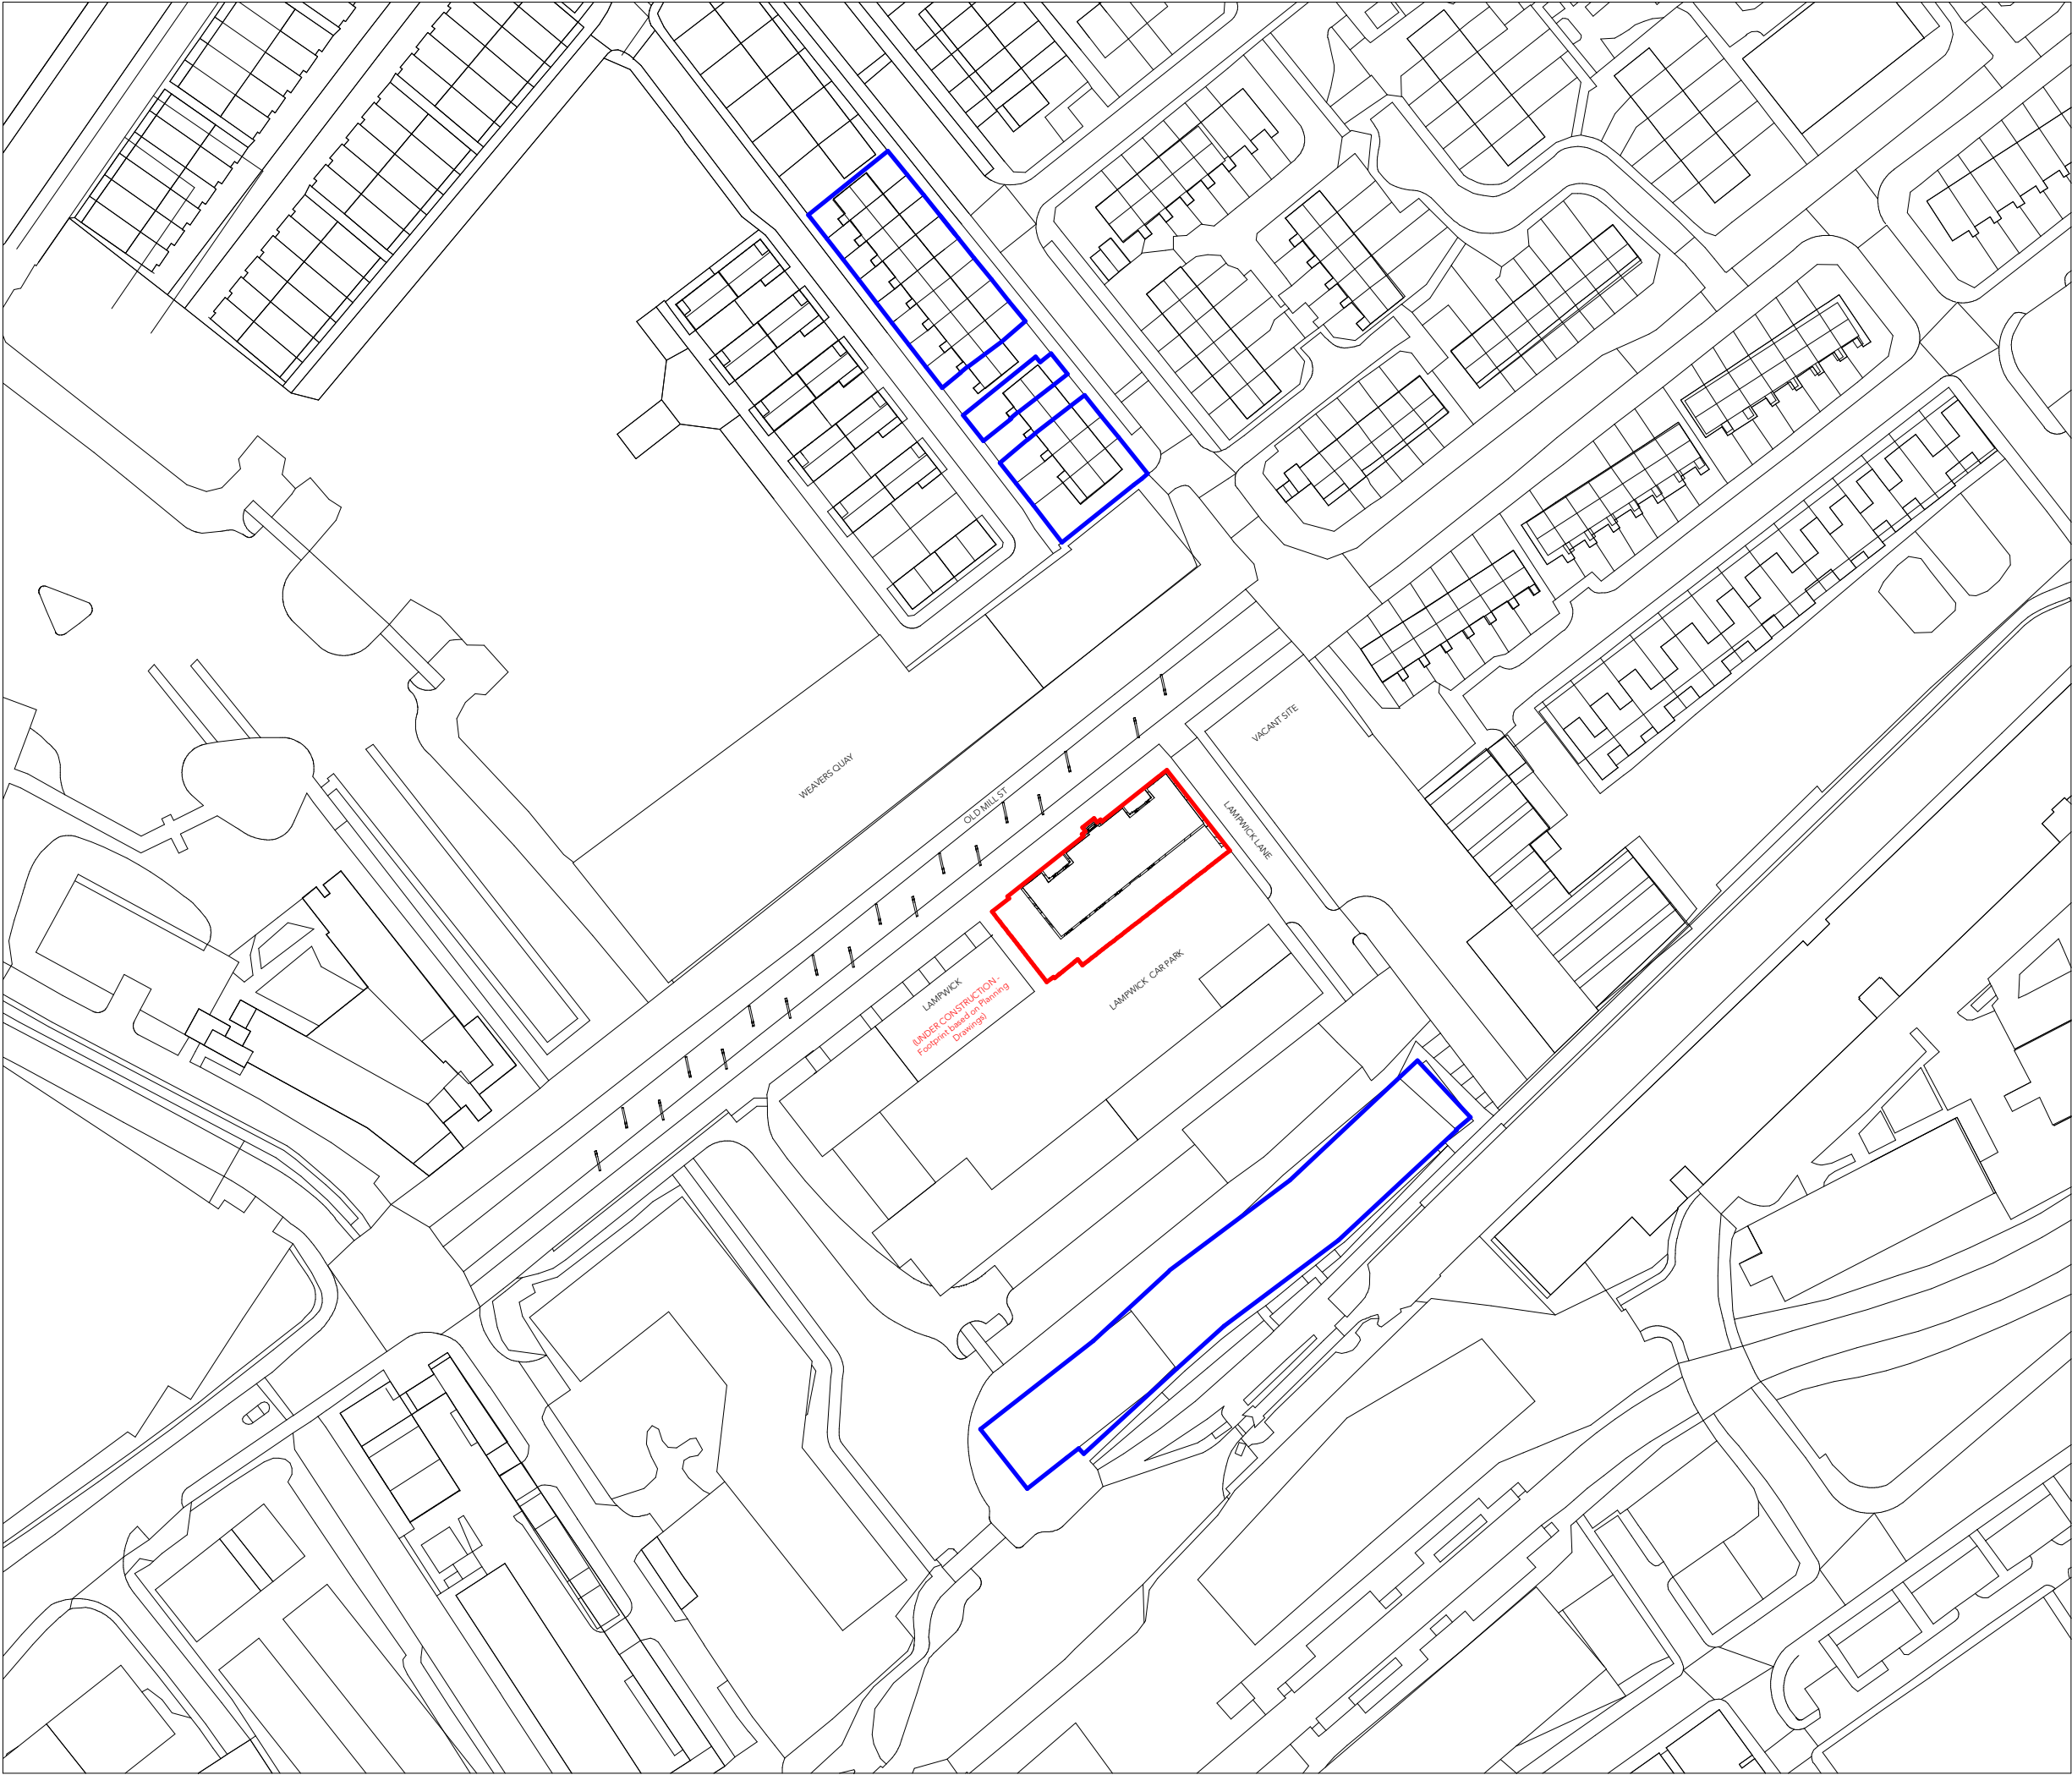


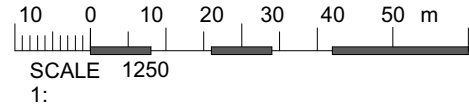

Note:
Do not scale from this drawing.
Dimensions are to be checked on site.
If in doubt please ask.

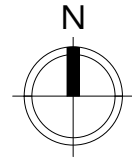

- Site Application Boundary
- Ownership Boundary

P1	27.04.2021	Blue line ownership boundaries added
P0	23.04.2021	Preliminary Issue

Rev	Date	Intls	Details
-----	------	-------	---------

© The moral rights of the author are hereby asserted.
This drawing and design is the sole property of Buttress Ltd and must not be reproduced without permission.
Buttress Ltd is Registered in England and Wales: 5363573

Buttress

41 Bengal St
Manchester
M4 6AF

T 0161 236 3303
E contact@buttress.net
W www.buttress.net

Project Title	Ancoats Dispensary
Client	Great Places Housing Group
Location	Ancoats, Greater Manchester

Drawing Title	Location Plan - Existing
---------------	--------------------------

Date	11/18/20	Scale	1 : 1250
Checked	PN	Orig Paper Size	A3

Status **PLANNING**

Job No:	Origin:	Zone:	Level:	Type:	Disc:	Number:	Rev:
---------	---------	-------	--------	-------	-------	---------	------

8803-BA-EX-XX-DR-A- (01)100-P1