


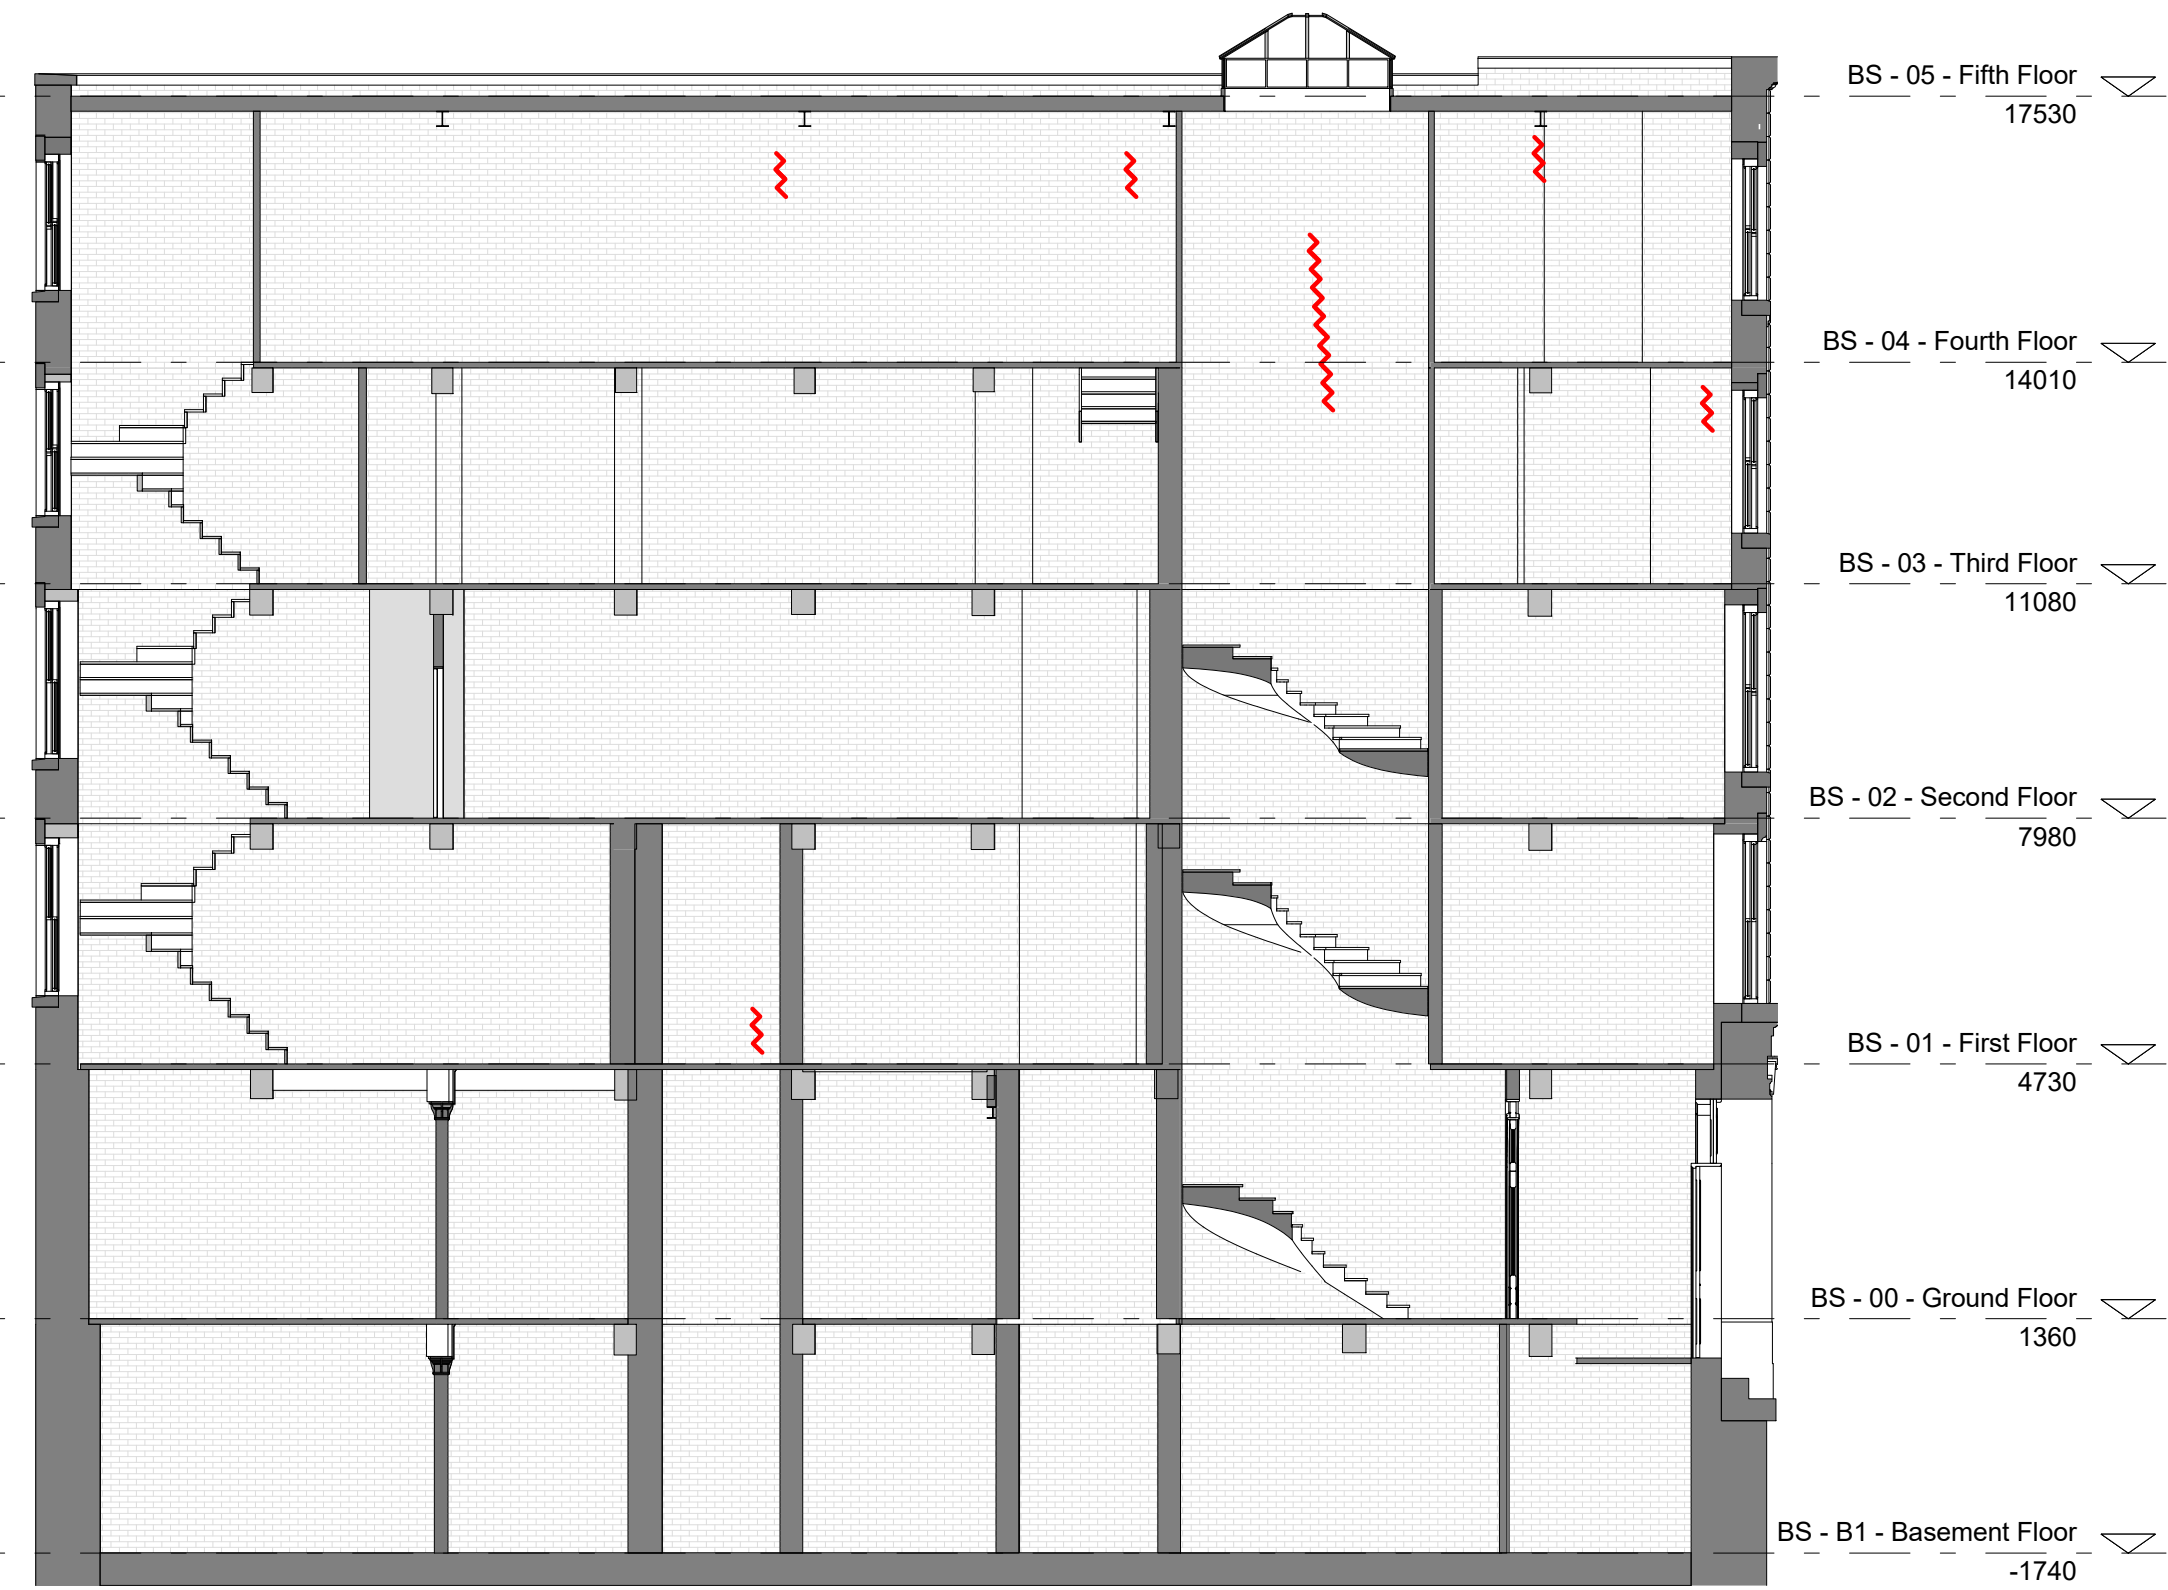

H H - 1st - 5th - INT. ELE
1:100




B B - INTERNAL ELEVATION - PERIMETER WALL
1:100

GENERAL NOTES


1. ALL DIMENSIONS ARE IN MILLIMETRES UNLESS OTHERWISE STATED.
2. ALL LEVELS ARE IN METRES UNLESS OTHERWISE STATED.
3. DIMENSIONS ARE NOT TO BE SCALED FROM THE DRAWING.
4. ALL WORK TO BE CARRIED OUT IN ACCORDANCE WITH THE CURRENT EDITION OF THE BUILDING REGULATIONS 1991 (INCLUDING AMENDMENTS) AND ALL RELEVANT BRITISH STANDARDS/CODES OF PRACTICE.
5. CONTRACTOR IS RESPONSIBLE FOR THE CORRECT SETTING OUT OF THE WORKS ON SITE. ALL DIMENSIONS TO BE CHECKED PRIOR TO FABRICATION OF MATERIALS.
6. THIS DRAWING IS TO BE READ IN CONJUNCTION WITH ALL RELEVANT DRAWINGS AND SPECIFICATIONS.
7. THIS DRAWING SHALL NOT BE DUPLICATED WITHOUT THE EXPRESS WRITTEN PERMISSION OF BEECH DESIGN AND BUILD LIMITED.

ELEVATION KEY PLAN:

BASEMENT LEVEL

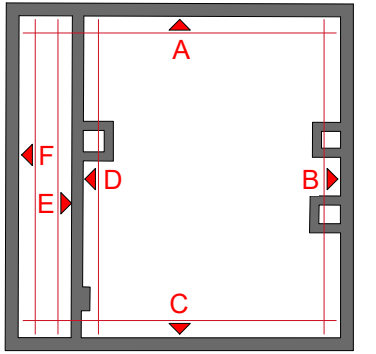

TYPICAL UPPER LEVELS

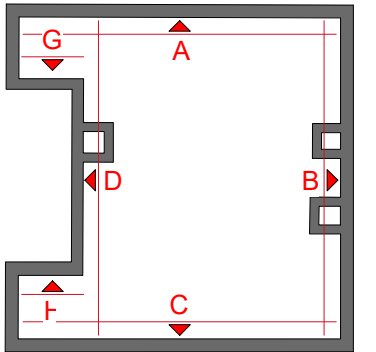

INTERNAL MASONRY REPAIR LEGEND:

- Approximate location of cracked brickwork. Refer to specification item 3.11 for specific crack repair details.
- Bed joint to course of brickwork 'chased out' and delaminated approx. 3 Lm

Note: Location and quantities for internal repointing works to be confirmed on site following internal brick cleaning restoration works.

Note: Refer to Hutton & Rostron reports for all localised plaster repairs.

GENERAL INTERNAL REPAIR NOTES:

1. This drawing is to be read in conjunction with specification of works, 013-MDB-BS-XX-SH-B-2100, and Hutton + Rostron defect reports for building envelope repair works at 11 Bloom Street for detail description of all works.
2. This drawing and specification listed above are to be read in conjunction with structural engineers detail drawings.
3. Exact scope of works to be confirmed on site by the contractor to the approval of the CA and structural engineer.
4. Specialist cleaning/brick restoration works to be undertaken to internal masonry in conjunction with all internal masonry repair works. Refer to specification item 3.10 A)
5. Location of spalled brick / individual brick repair / replacement works to be confirmed on site with the CA.
6. All redundant metal fixings are to be removed as per specification generally. Locations to be confirmed on site.

A ISSUED FOR CONDITIONS APPROVAL NP 12-03-21

Rev Description By Date



PICCADILLY WAREHOUSE
PROJECT:

BLOOM STREET
PROPOSED REMEDIAL
WORKS
INTERNAL ELEVATIONS
DRAWING TITLE

PLANNING

DRAWING STATUS
DRAWN LD
CHECKED NP
SCALE As indicated
DATE 12.03.21


013-MDB-BS-XX-EL-A-2101
DRAWING NUMBER
A
REV

(A3)


A A - INTERNAL ELEVATION - PERIMETER WALL
1:100



C C - INTERNAL ELEVATION - PERIMETER WALL
1:100

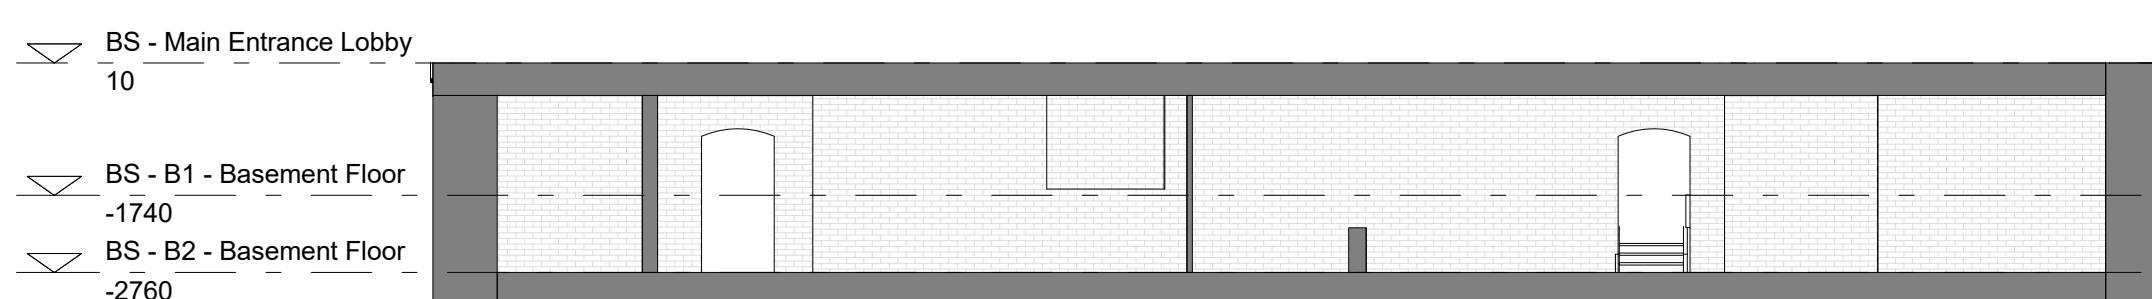


E B2 - E - INTERNAL ELEVATION - PERIMETER WALL
1:100

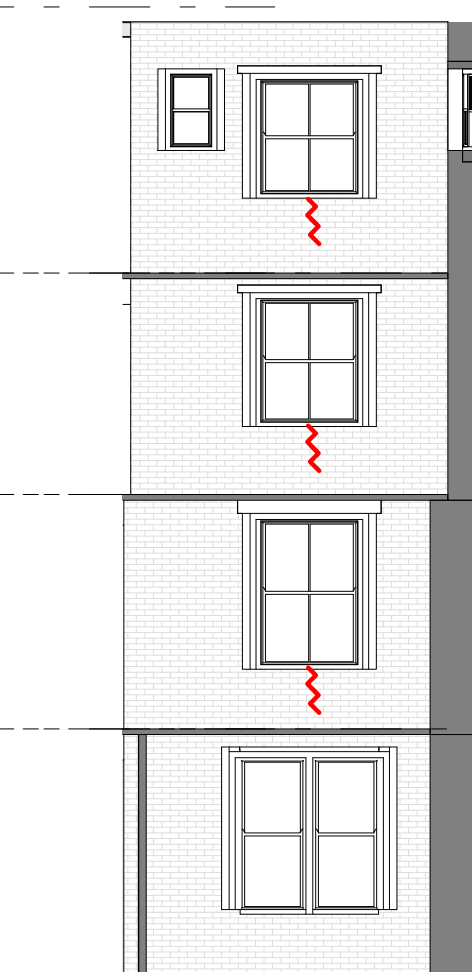

G G - 1st - 5th - INT. ELE
1:100



D D - INTERNAL ELEVATION - PERIMETER WALL
1:100

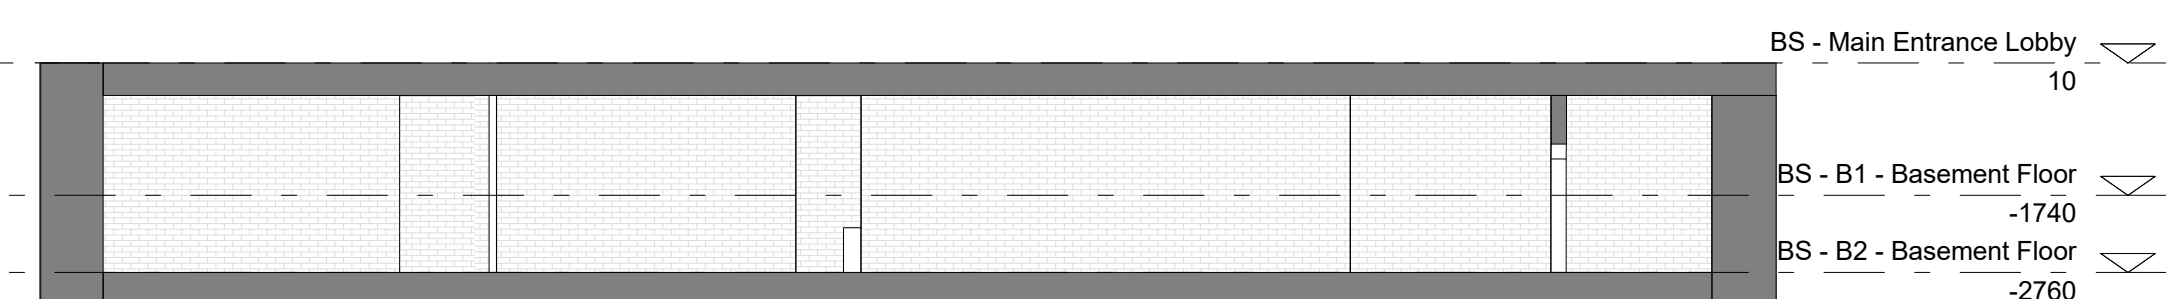

F B2 - D - INTERNAL ELEVATION - PERIMETER WALL
1:100