




1 Building Section 1
1 : 100



2 Building Section 2
1 : 100

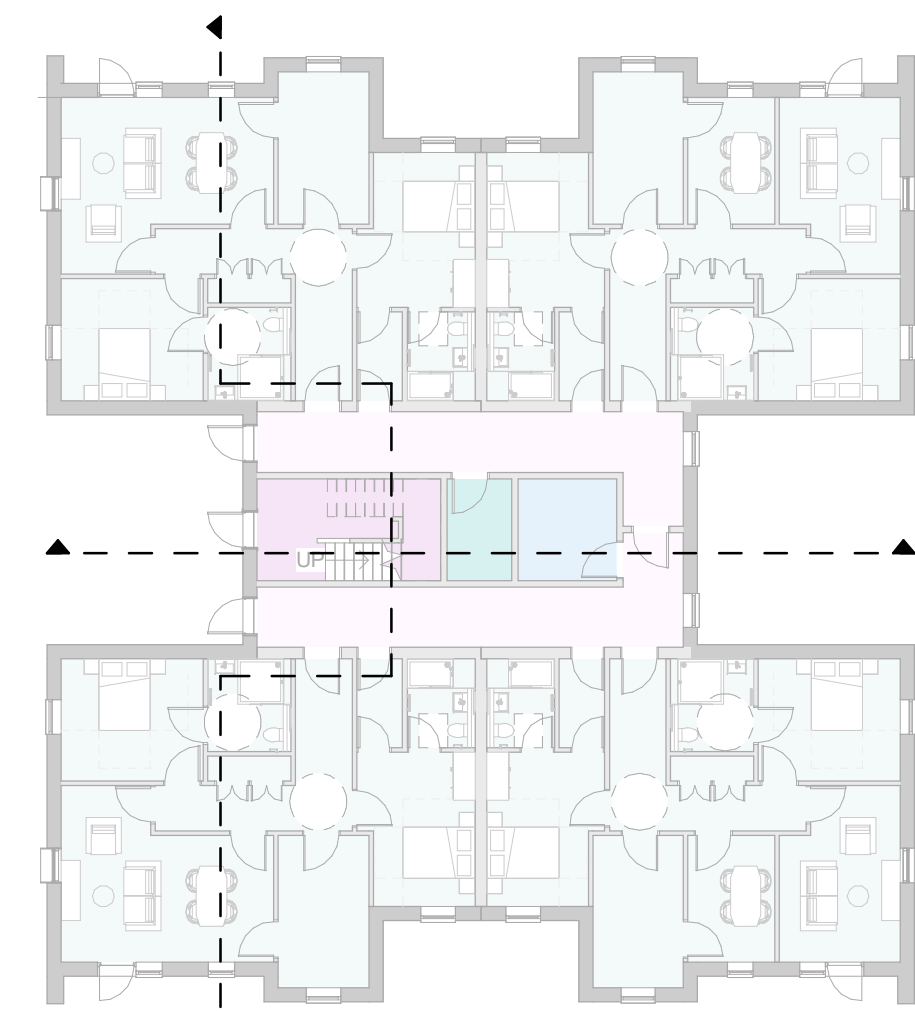

4 KEY PLAN - Building Sections
1 : 200



The copyright of this drawing is vested with Corstorphine & Wright Ltd and must not be copied or reproduced without the consent of the company.

01	Issued For Planning	09.05.22	SU	LM
Rev.	Description	Date	Draw.	Chk.

Client:
ABBEYWAY COMMERCIAL LTD.

Project:
NEWALL GREEN FARM

Drawing Title:
Proposed Sections

Drawing Status:
PLANNING

Corstorphine & Wright

Manchester Studio
The Stables, Paradise Wharf, Ducie Street, Manchester, M1 2JN
0161 272 8100
corstorphine-wright.com

Drawing No. 18421-CWA-XX-ZZ-DR-A-0121				Revision P-01
Drawn SU	Checked LM	Paper Size A1	Scale As indicated	Date 02/28/22