


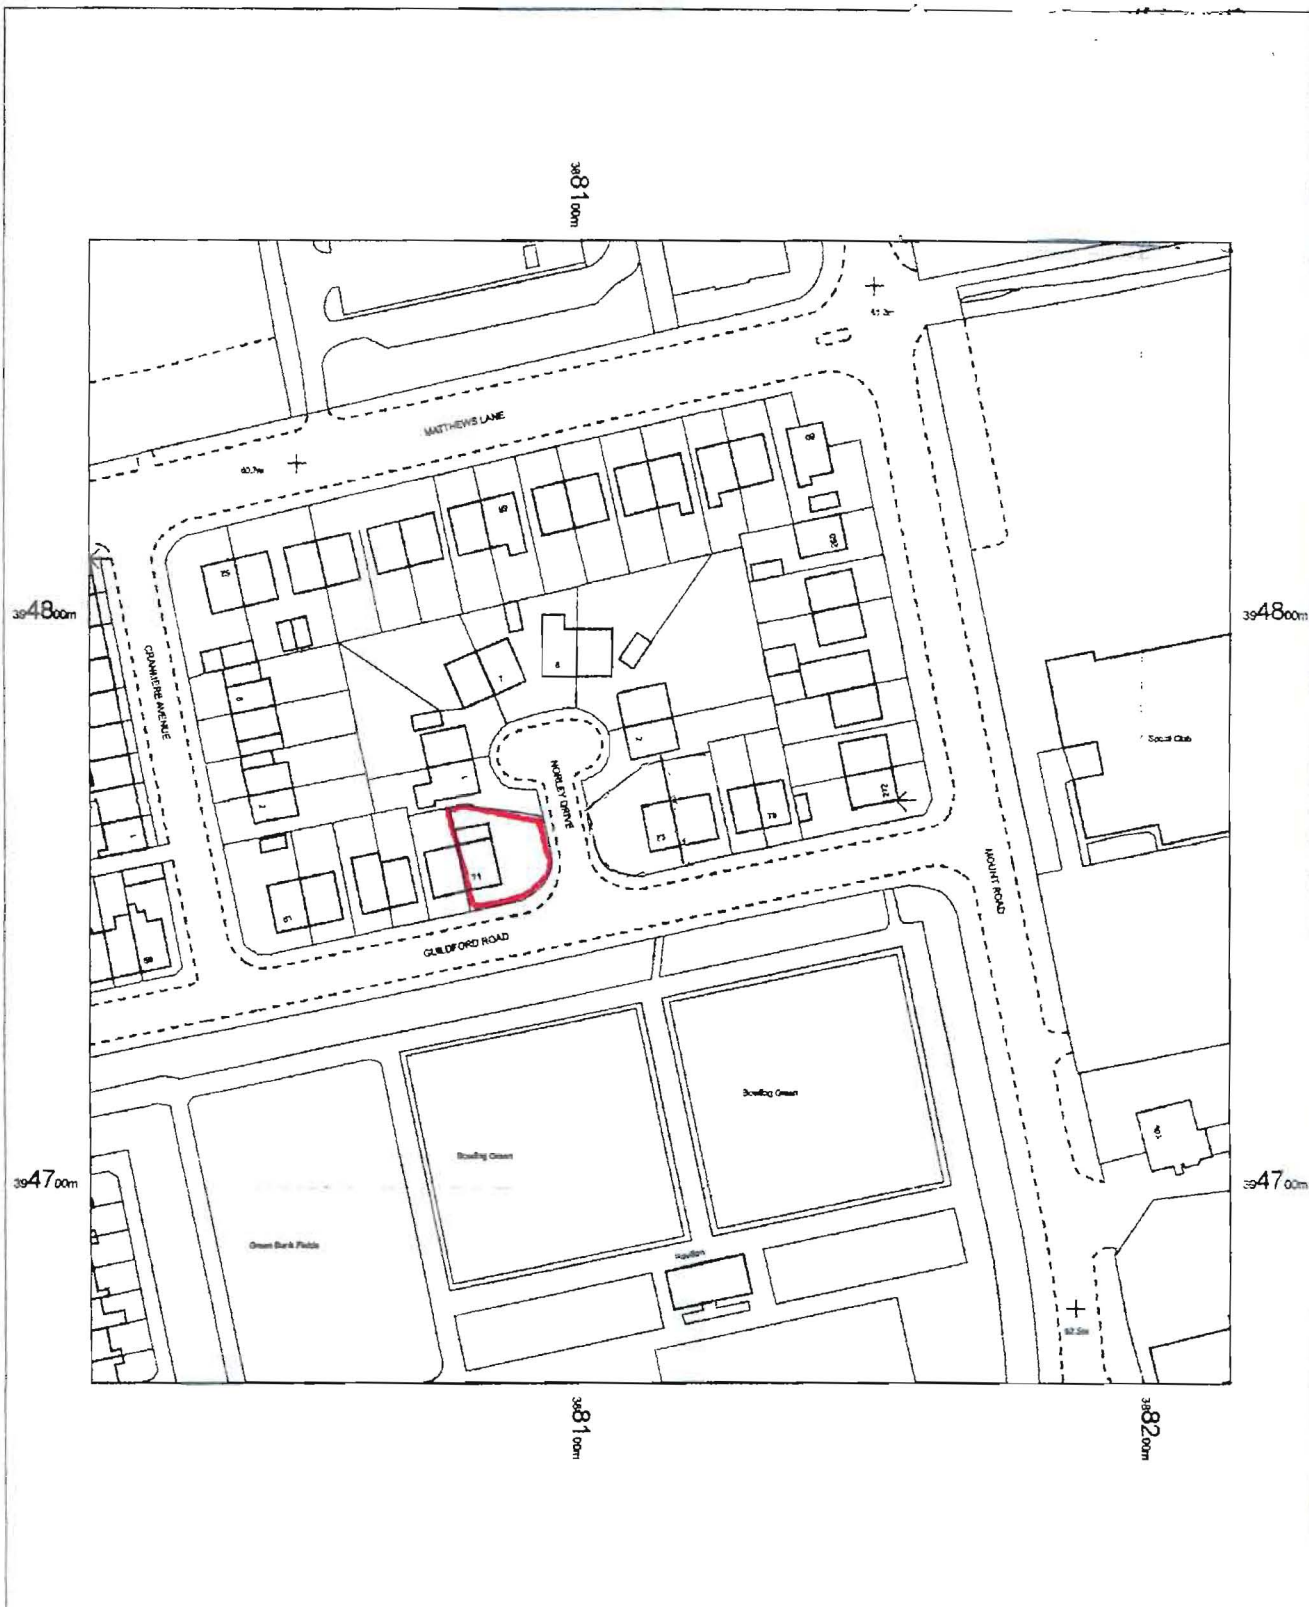

73 GUILDFORD RD
MANCHESTER
M19 3ER

OS MasterMap 1250/2500/10000 scale
18 December 2013, ID: BW1-00283194
www.blackwellmapping.co.uk
1:1250 scale print at A4, Centre: 388116 E, 394766 N
©Crown Copyright Ordnance Survey. Licence no.
100041040



BLACKWELL'S
www.blackwellmapping.co.uk
TEL. 0114 268 7658
maps.sheffield@blackwell.co.uk