




EXISTING FENCING ELEVATION (A)
Scale @ 1:50




EXISTING FENCING ELEVATION (A) - CONTINUED
Scale @ 1:50




EXISTING FENCING ELEVATION (B)
Scale @ 1:50

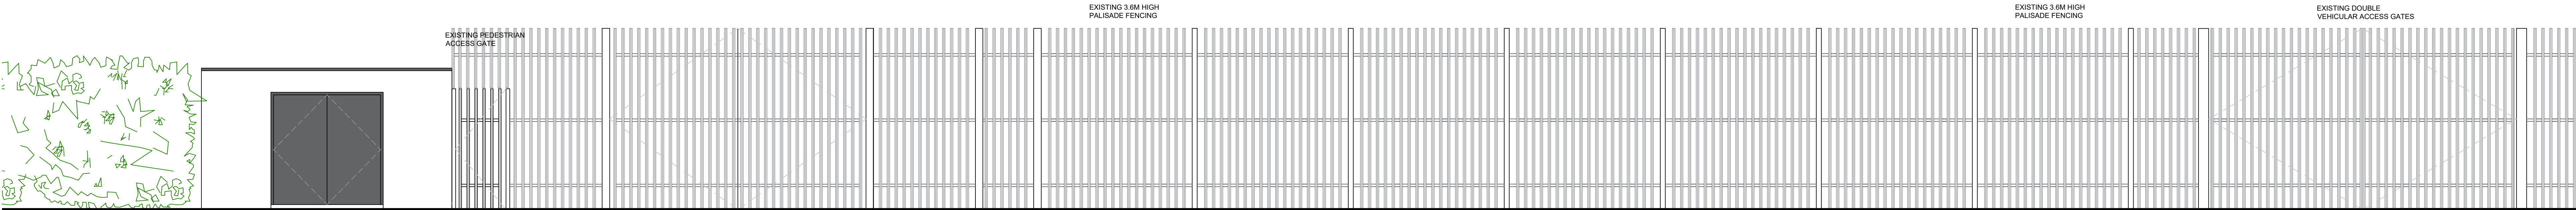

EXISTING FENCING ELEVATION (B) - CONTINUED
Scale @ 1:50

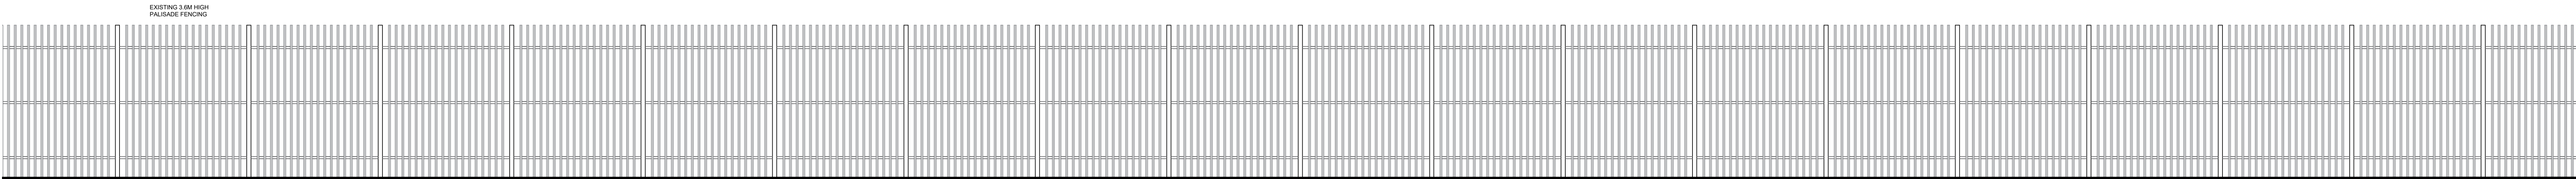

EXISTING FENCING ELEVATION (B) - CONTINUED
Scale @ 1:50

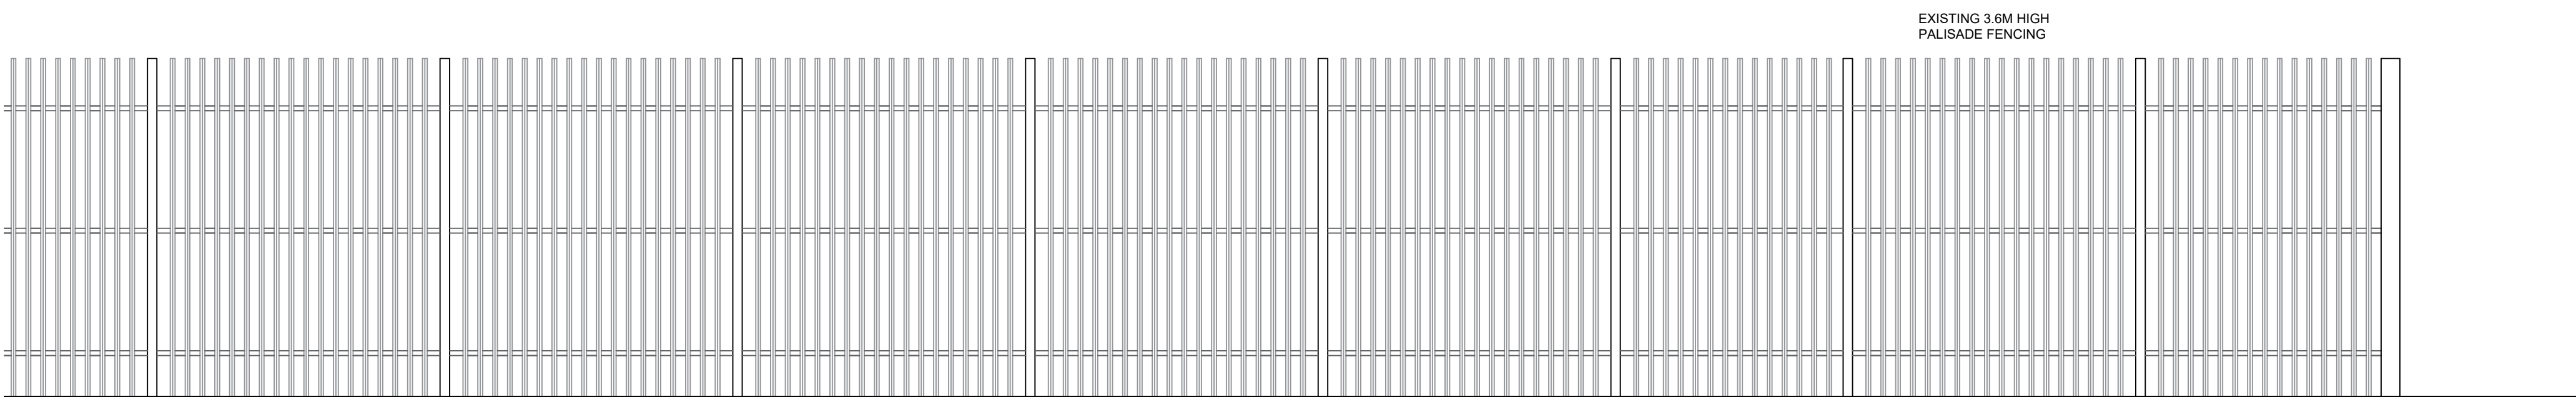

EXISTING FENCING ELEVATION (B) - CONTINUED
Scale @ 1:50

Note:
Studio OL3 Ltd shall have no responsibility for any use made of this document other than for that which it was prepared and issued.
This drawing should not be used. Work to agreed dimensions only.
All dimensions and levels to be checked on site.
Any discrepancies should be reported to Studio OL3 Ltd.
This drawing should not be reproduced without written permission from Studio OL3 Ltd.

GENERAL NOTES

THESE DRAWINGS ARE NOT TO BE READ AS THE SINGLE SOURCE OF SPECIFICATION DOCUMENTATION AND ARE TO BE READ IN CONJUNCTION WITH THE SPECIFICATION AND BILL OF QUANTITIES DOCUMENTS AS PREPARED BY THE MECHANICAL & ELECTRICAL SERVICES DESIGN ENGINEERS AND STRUCTURAL ENGINEERS.

CONTRACTORS MUST VERIFY ALL DIMENSIONS ON SITE BEFORE ANY WORKS ARE COMMENCED. THIS DRAWING REMAINS THE PROPERTY OF THE DESIGNER AND MAY NOT BE REPRODUCED IN ANY WAY WITHOUT PRIOR CONSENT.

DO NOT SCALE OFF THIS DRAWING. ALL DIMENSIONS TO BE DERIVED FROM SITE MEASUREMENT AND AGREE WITH CONTRACTORS AND SUB CONTRACTORS BEFORE PROCEEDING TO MANUFACTURE. FIGURED DIMENSIONS ARE FOR REFERENCE ONLY. ANY DISCREPANCY BETWEEN FIGURED DIMENSIONS AND ACTUAL DIMENSIONS ARE TO BE REPORTED IMMEDIATELY TO THE ARCHITECTS AND CONFIRMATION SOUGHT BEFORE PROCEEDING.

REFER TO PROJECT MANAGER IF YOU DO NOT HAVE A FULL SET OF INFORMATION.

ALL EXISTING FLOORING, PANELING AND JOINERY ITEMS TO BE PROTECTED THROUGHOUT THE PROJECT.

PROJECT MANAGER TO BE INFORMED PRIOR TO ANY WORKS TO OR REMOVAL OF PANELS OR EXISTING FEATURE FOR ACCESS OR REQUIRED WORKS.

CONSTRUCTION DESIGN AND MANAGEMENT REGULATION 2015: DESIGNERS IDENTIFICATION AND ASSESSMENT OF RISKS MUST BE REASONABLE, FEASIBLE AND LIMITED TO CONTAINMENT DRAWINGS.

GENERAL BUILDING OPERATIONS deemed to be hazardous with LOW RISK, except where stated otherwise.

Refer to individual notes applying to specific operations with HIGH RISK attached.

GENERAL NOTE REGARDING THE USE OF LADDERS
The use of ladders must take into account their length and their stability and security at the top and bottom.

CDM HIGH RISK ASSESSMENT

ITEM	RECOMMENDATION
Works to roof repairs and access equipment	To prevent falls, scaffolding and working platforms required. To reduce manual handling, mechanical measures as appropriate.
Planting/operation to all forms of abnormal height	To prevent falls, safe working platform required.
Windows above GF	To prevent falls, scaffold required.
Windows to GF abnormal height	To prevent falls, safe working platform required.
Mastic pointing to windows	To prevent falls, safe working platform required.
Barns and bins	Mechanical measures as appropriate except where reasonably impracticable, when Manual Handling Regulations must be observed.
Work on glazed rooflights	Scaffolding/working required.
Planting/operation in area of interest	To prevent falls, safe working platform required.
Cutting penetrations through floor for openings	Substrate preprior to floor surrounding the area. To prevent falls, safe working platform required.
Cutting operation through walls for openings	Substrate preprior to wall surrounding the area. To prevent falls, safe working platform required.
Handling of large ceiling panels to GF windows and walls	Mechanical measures as appropriate except where reasonably impracticable, when Manual Handling Regulations must be observed.
Handling of large existing doors	Mechanical measures as appropriate except where reasonably impracticable, when Manual Handling Regulations must be observed.
Chimney stacks and flues	To prevent falls, safe working platform required.
Gutters, roofs and eaves	To prevent falls, safe working platform required.
External decoration and maintenance	To prevent falls, scaffolding required. Do not stand on bay roads. Do not use ladders.
High level cleaning of roofs, gutters, rooflights etc.	To prevent falls, safe working platform required.

FOR ALL OTHER RISKS, REFER TO DESIGNERS' RISK ASSESSMENT DOCUMENT

Loreto High School,
Nell Lane, Chorlton-cum-Hardy,
Manchester, M21 7SW

PROPOSED BOUNDARY FENCING
SAFEGUARDING IMPROVEMENTS

EXISTING AFFECTED BOUNDARY
FENCING ELEVATIONS

Project number	752-02	Drawing Number	P-02
Date	26.05.2022	Revision	-
Drawn by	DM	Scale	@ A0
Checked by	CD	as noted	