


| REVISION | DATE     | DESCRIPTION    |
|----------|----------|----------------|
| -        | 15.04.21 | DRAFT ISSUE    |
| -        | 06.05.21 | PLANNING ISSUE |
|          |          |                |
|          |          |                |
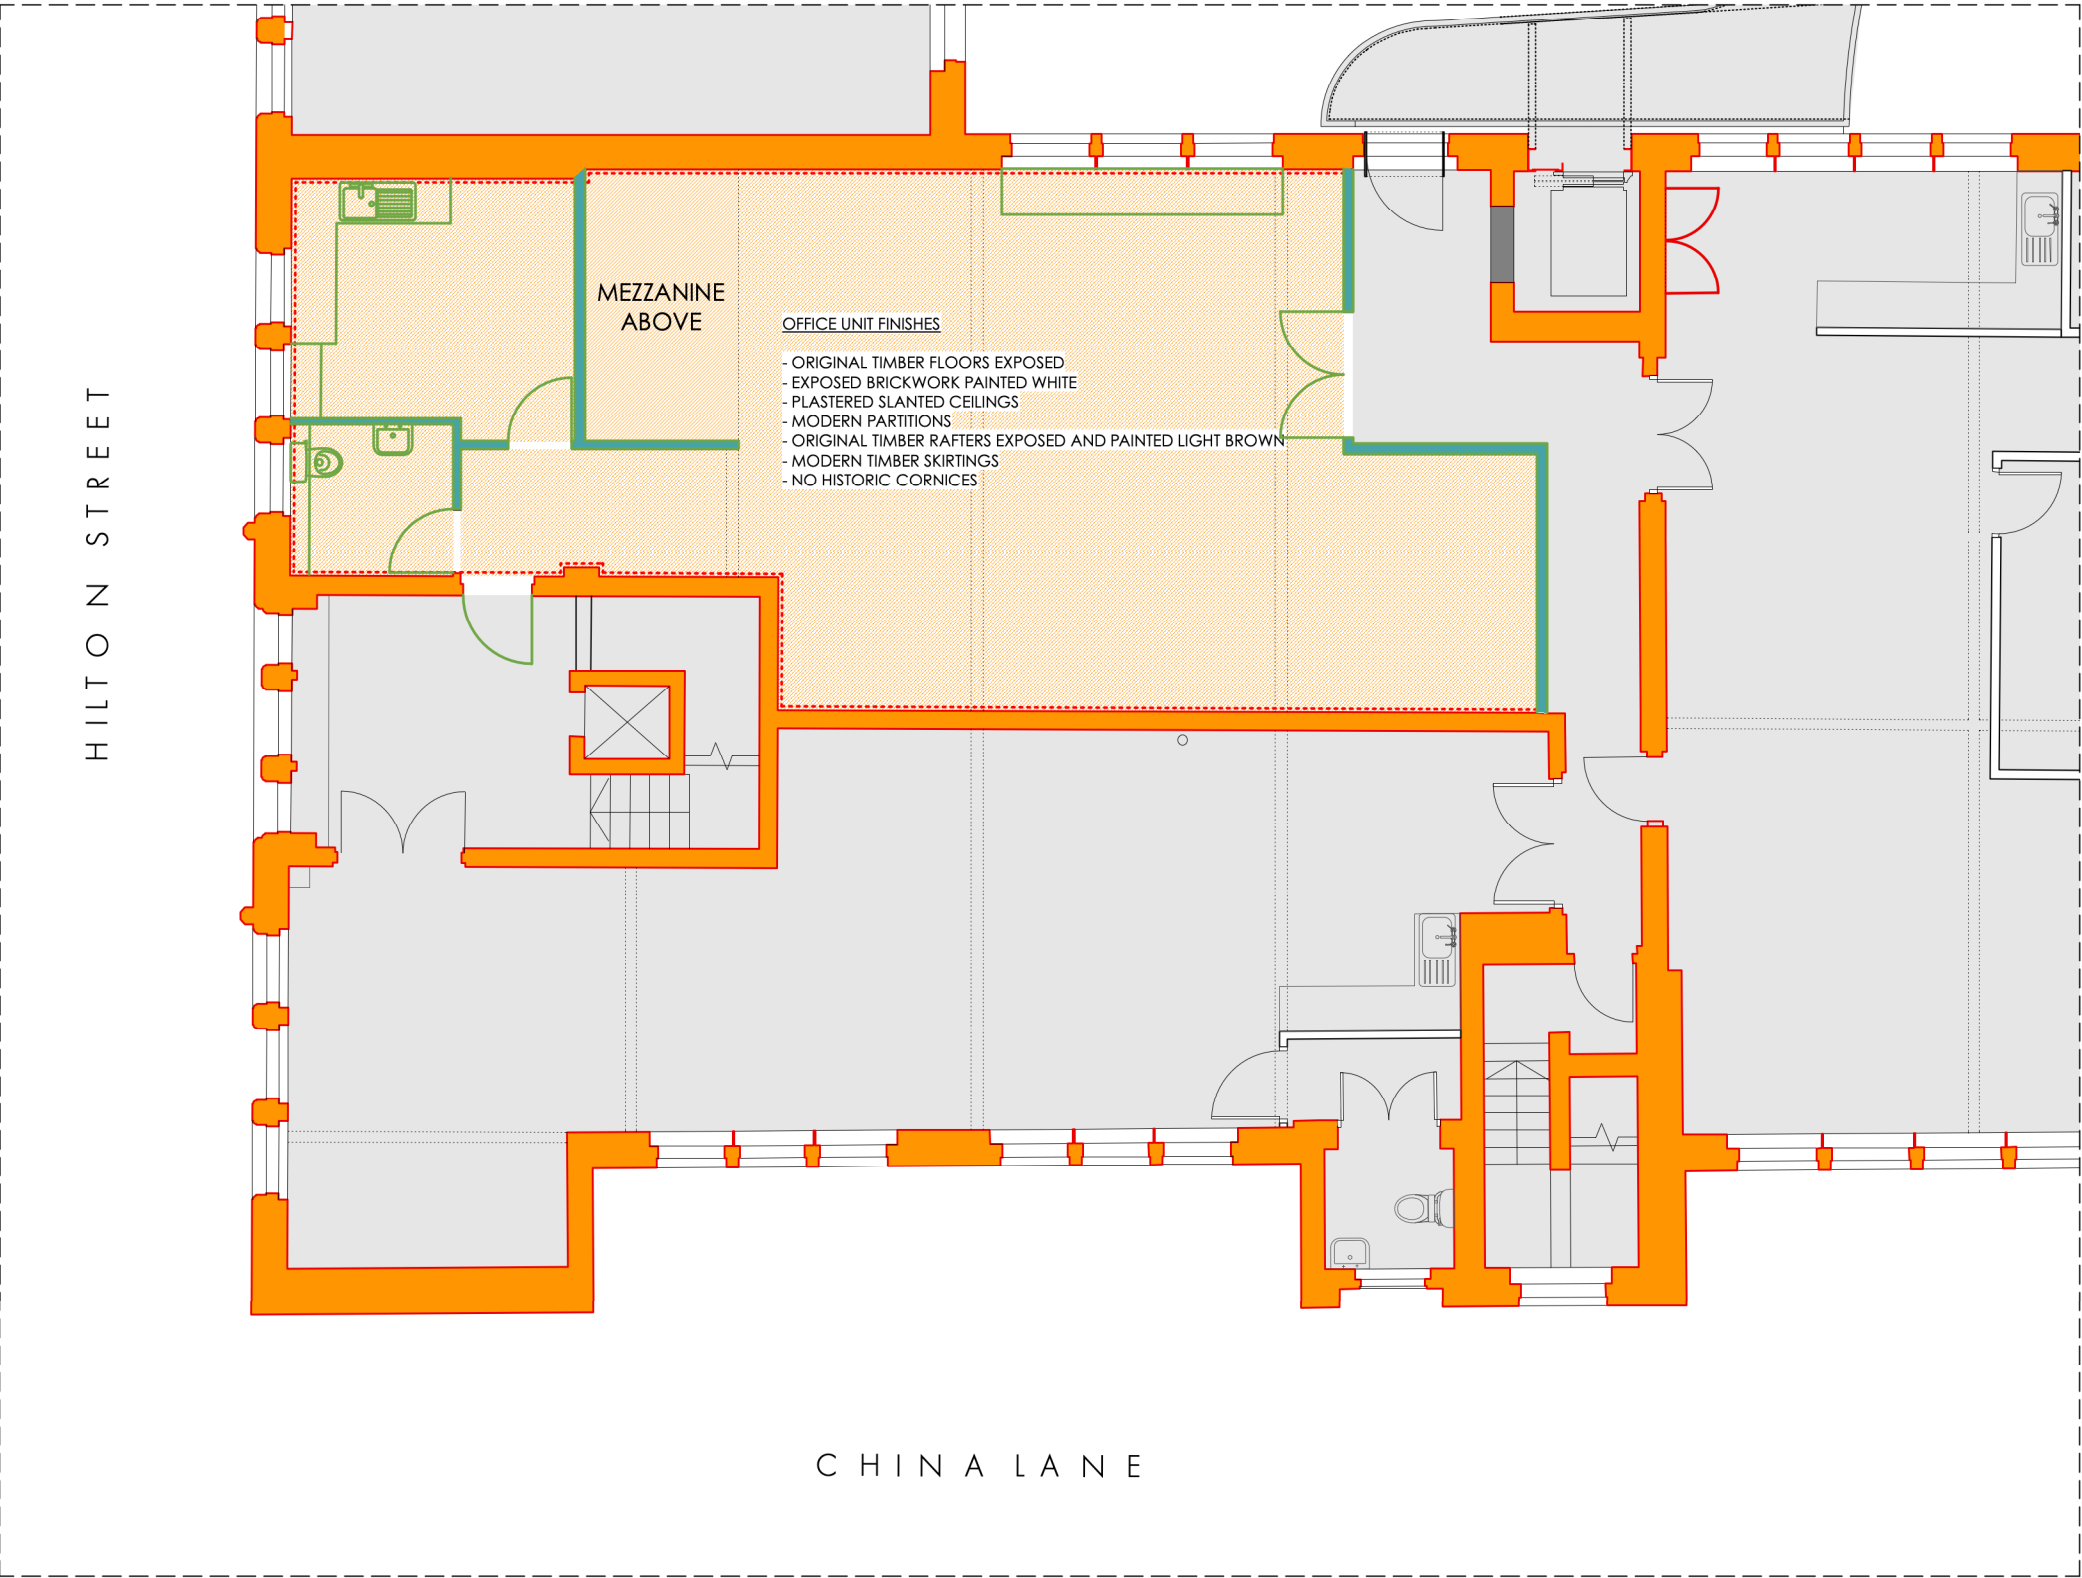

FOURWAYS HOUSE, FIFTH FLOOR  
SIGNIFICANCE PLAN

1.100 @ A3

SIGNIFICANCE KEY

STRUCTURE, WALLS AND PARTITIONS TIMELINE

- 1906 - ORIGINAL CONSTRUCTION
- 1990-2000's - INTERNAL ALTERATIONS

EXPOSED BRICKWORK WALLS


FLOOR FINISHES TIMELINE

- 1906 - ORIGINAL TIMBER FLOORS EXPOSED
- 1960-PRESENT - MODERN FLOOR FINISHES
- 1990-PRESENT - TIMBER LAMINATE OVER ORIGINAL TIMBER FLOORS

SIGNIFICANCE

- HIGH
- MEDIUM
- LOW
- AREA NOT SURVEYED AND NOT SUBJECT OF THIS APPLICATION

NOTE - TO BE READ IN CONJUNCTION WITH HERITAGE / DESIGN & ACCESS STATEMENT

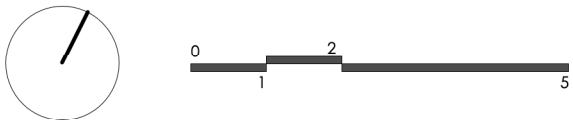

PLANNING

OMIArchitects

31 Blackfriars Road, Salford, Manchester, M3 7AQ  
+44(0)161 832 3242 / info@omiarchitects.com / www.omiarchitects.com

|         |                                 |          |        |       |          |
|---------|---------------------------------|----------|--------|-------|----------|
| PROJECT | FOURWAYS HOUSE                  |          |        |       |          |
| DRAWING | FIFTH FLOOR - SIGNIFICANCE PLAN |          |        |       |          |
| DATE    | APR' 21                         | DRAWN BY | KT     | SCALE | 1:100@A3 |
| JOB NO. | 1412                            | DWG.NO.  | L 2232 |       |          |