




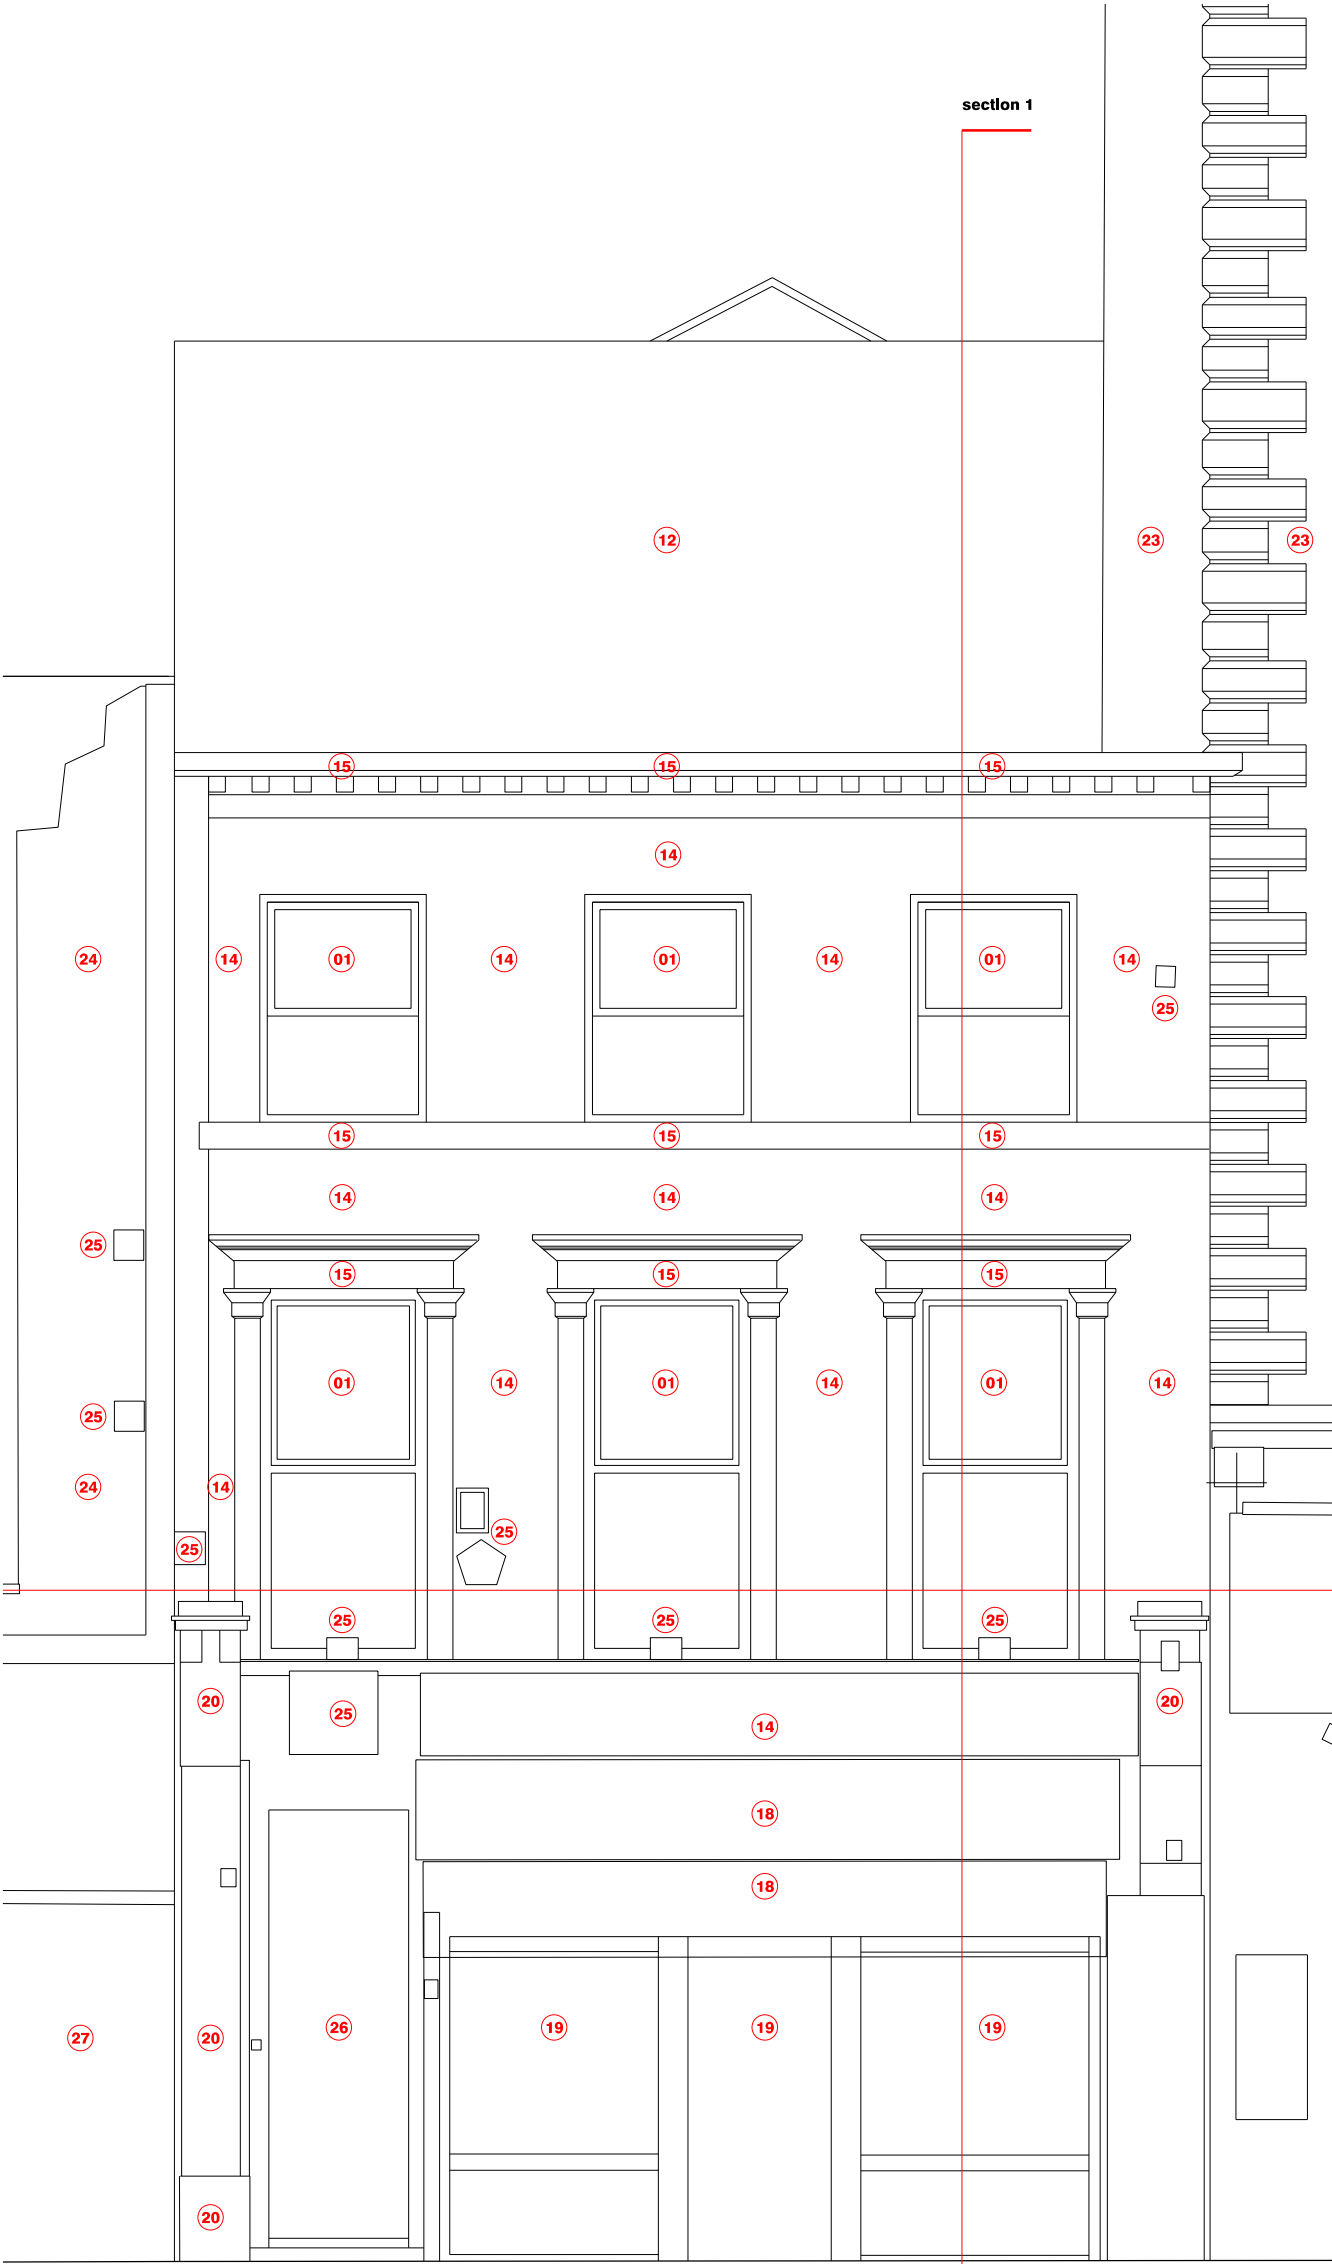

Piccadilly elevation

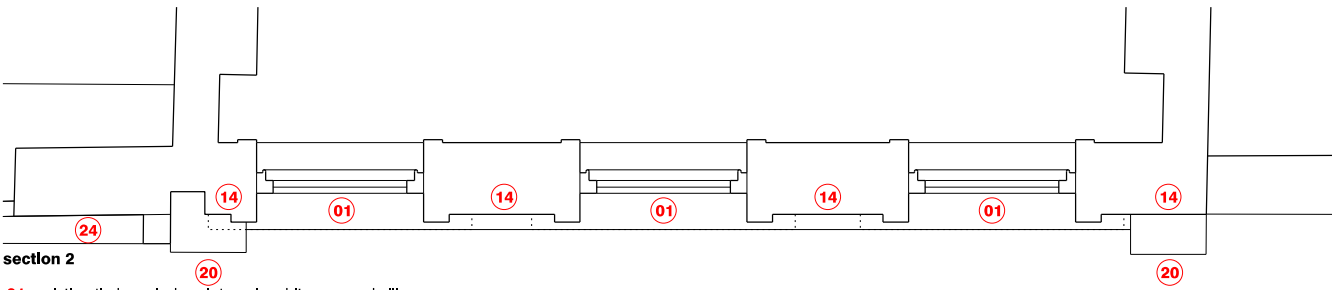

- 01 existing timber window, internal architraves, and cill
02 existing dado rail
03 existing skirting
04 existing painted plaster wall
05 existing painted plaster ceiling
06 existing plasterboard ceiling concealing existing ceiling with possible cornice above
07 existing chipboard raised floor
08 existing cornices (others may be revealed following soft-strip)
09 existing stone slab floor
10 existing timber ceiling and beams
11 existing floor tiles and skirtings
12 existing slate roof
13 existing timber door
14 existing painted facade
15 existing cornice
16 existing lay-in ceiling tiles concealing existing ceiling with possible cornice above
17 existing timber floor
18 existing shop signage and roller shutter
19 existing shop front door and glazed screens
20 existing timber plasters
21 existing shop fit-out
22 existing painted brickwork
23 gable and chimney of 49 Piccadilly
24 remnant of former TSB facade
25 lights, alarms and other non-original items fixed to facade
26 roller shutters concealing timber door
27 hoarding
28 existing brickwork
29 existing stone cill

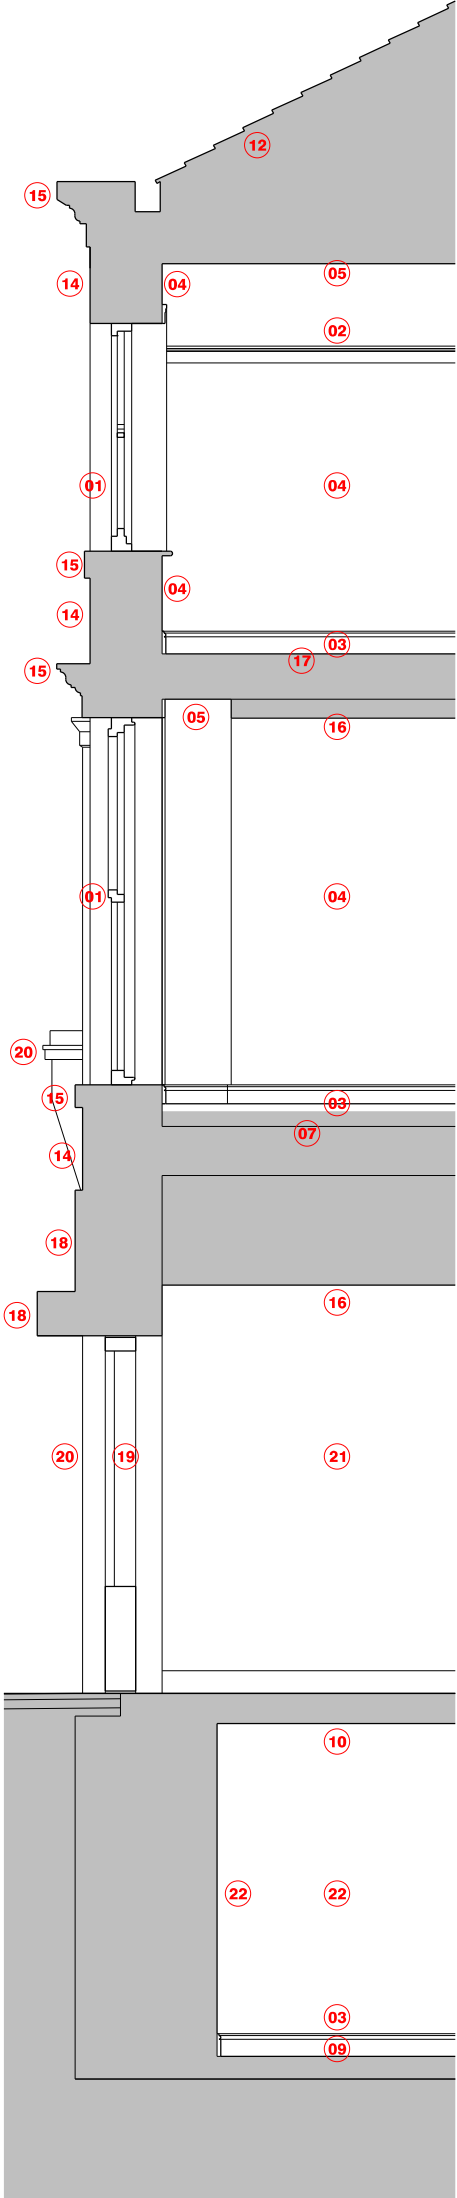

section 1

