

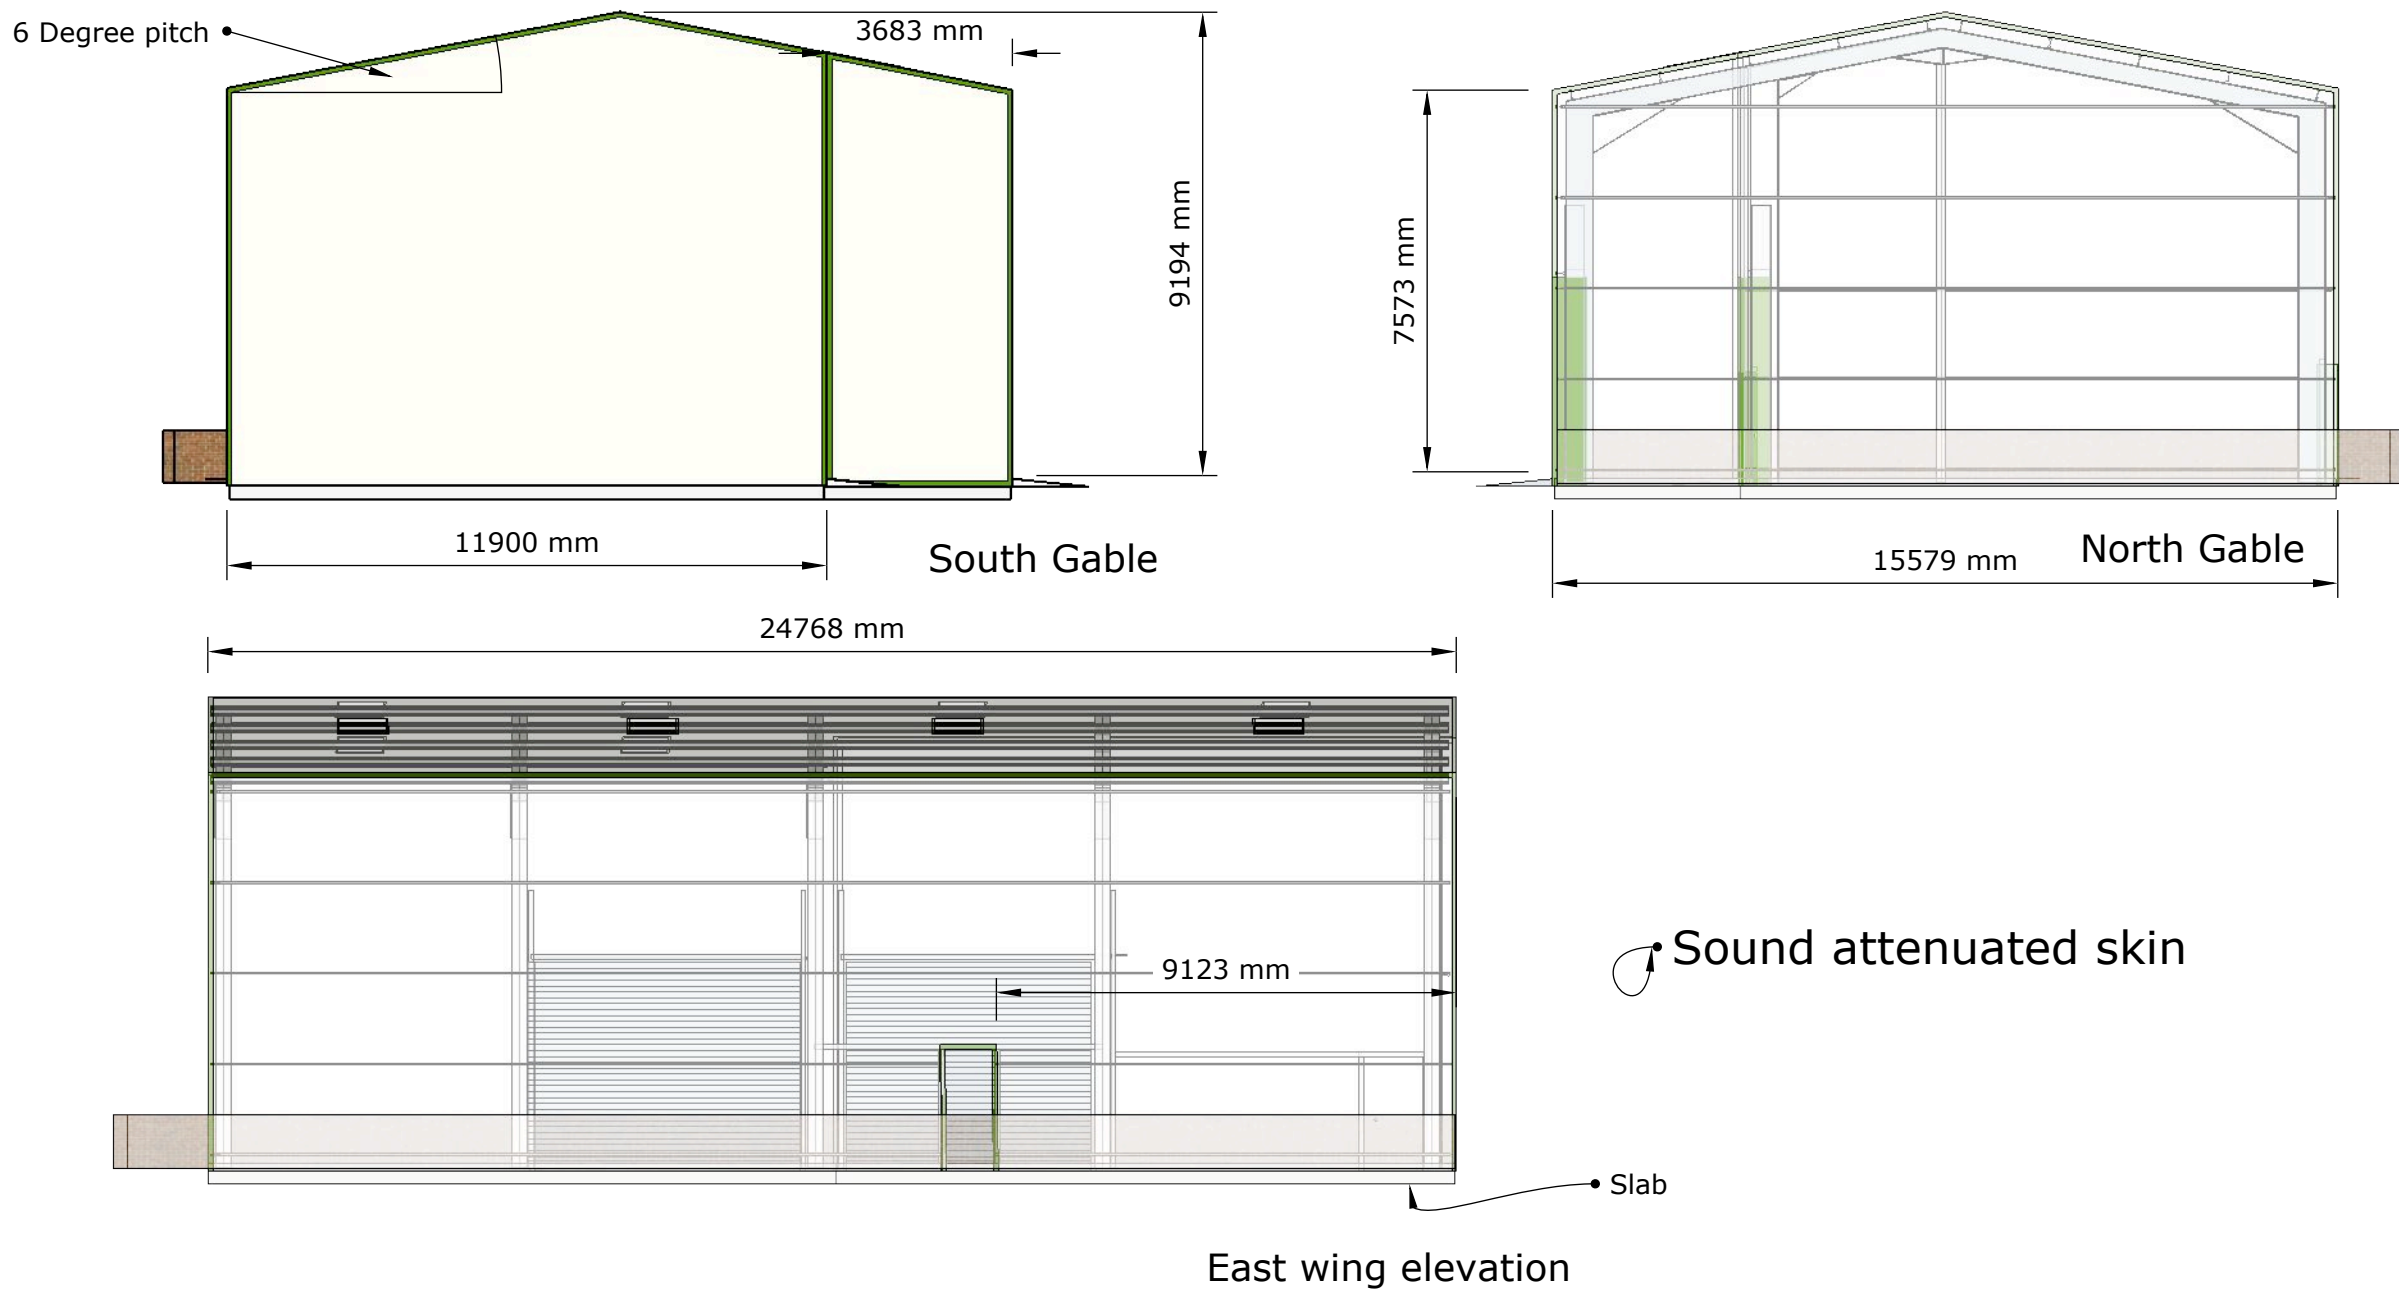
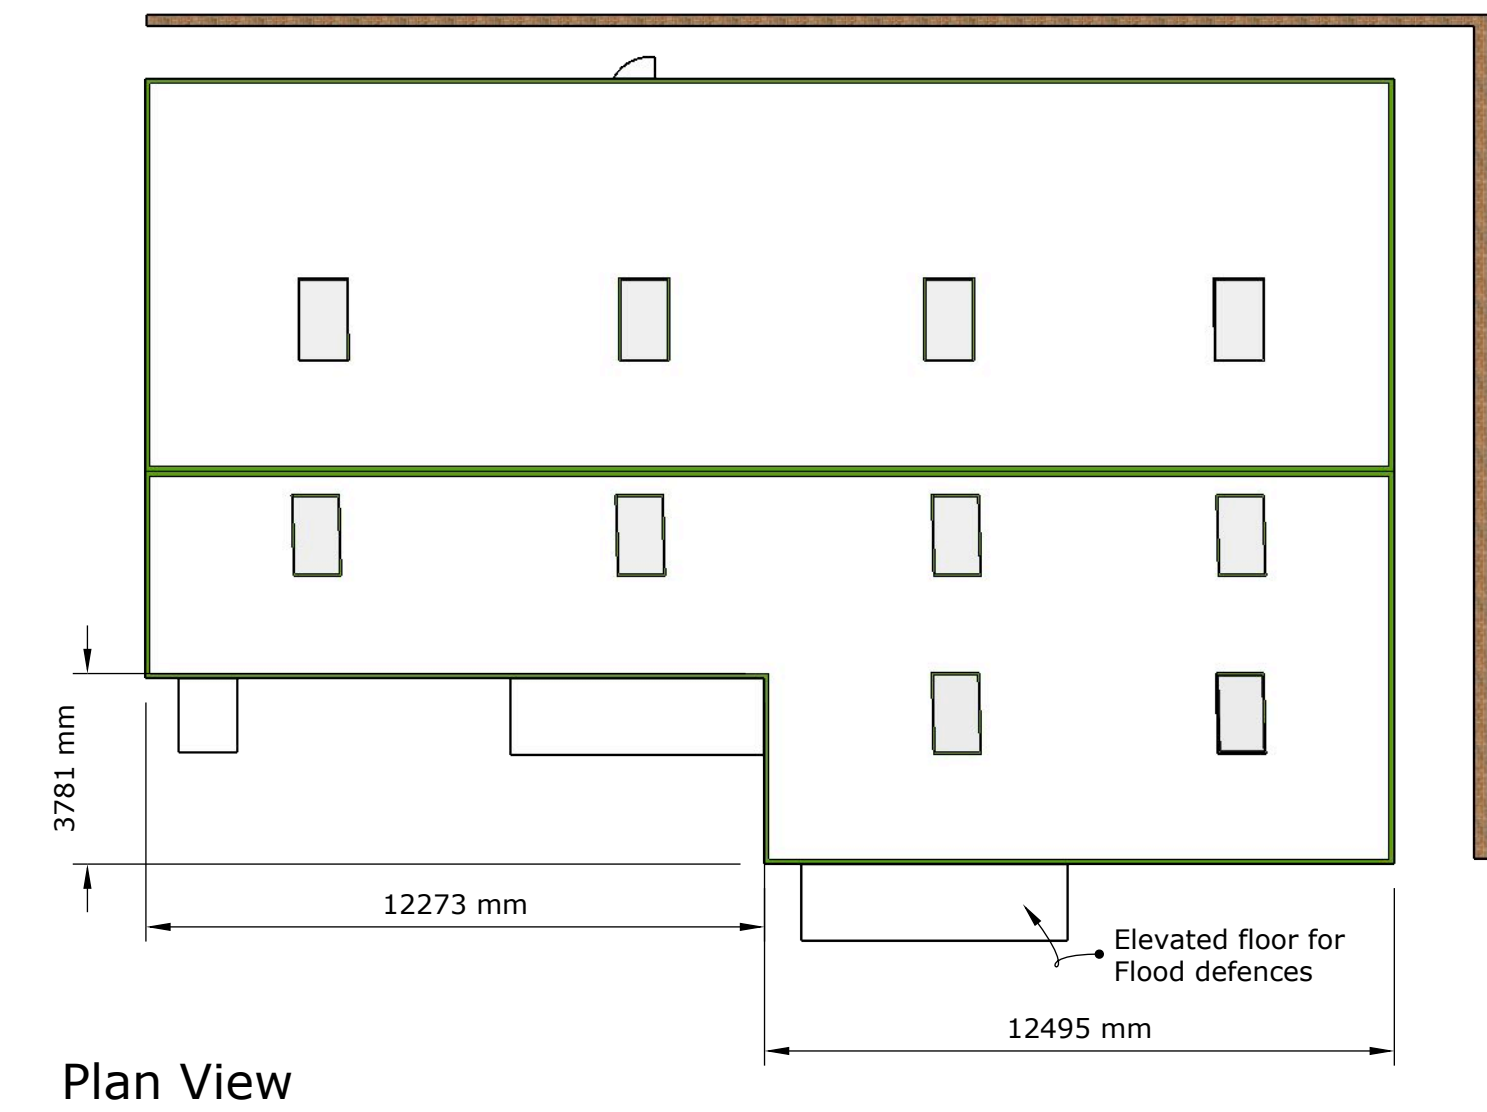


Proposed

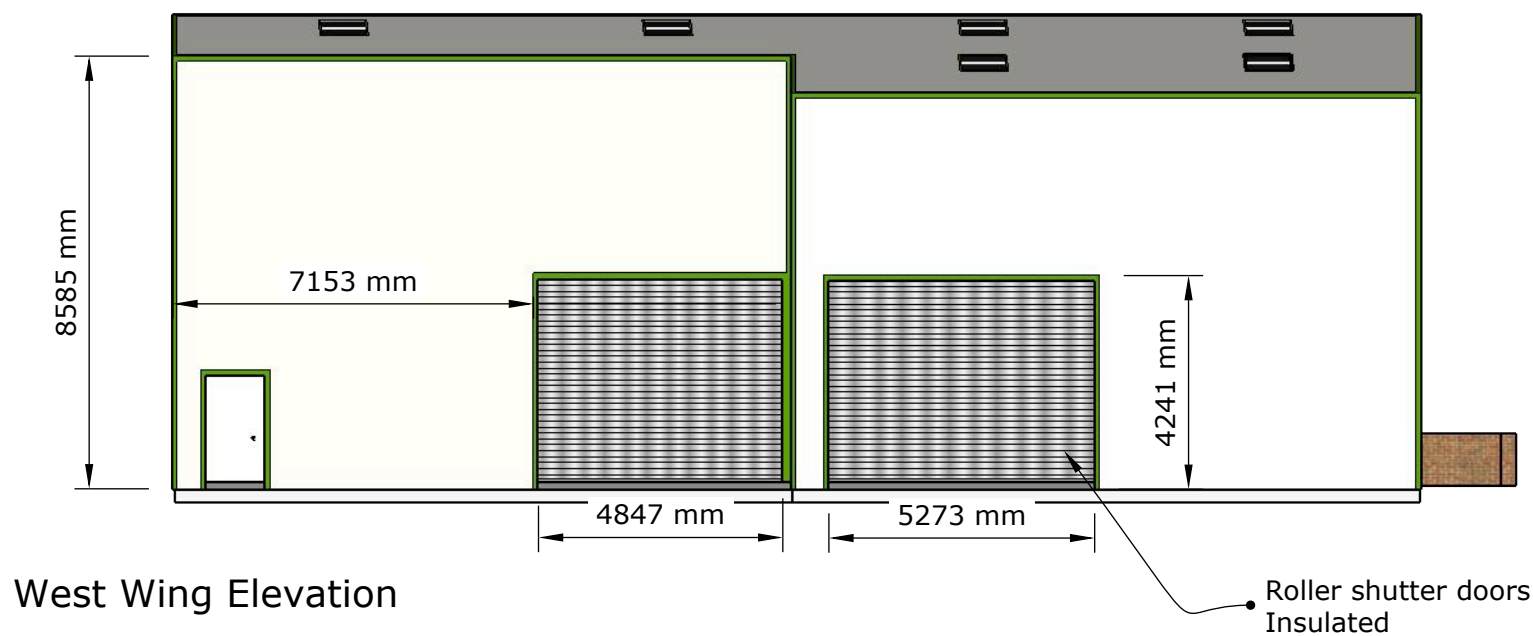


Colour Matched to existing site colours
Similar to RAL 6018 and 9001

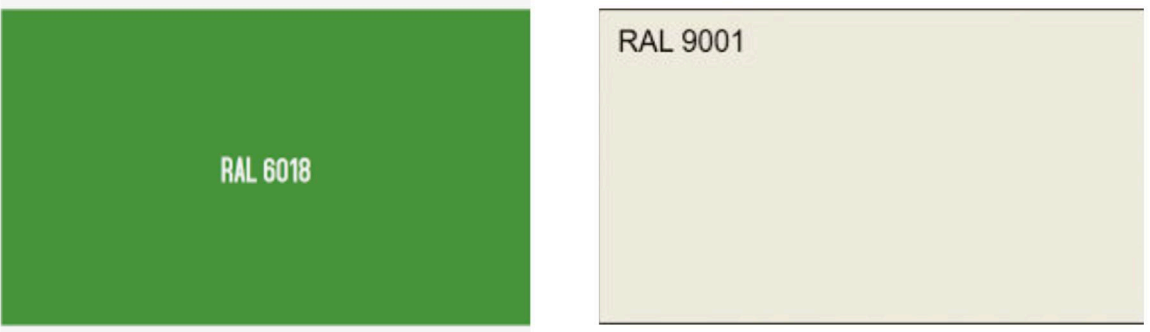


Kingspan
KS 1000 RW
BS476 Part 6

Heights in keeping with
other buildings on the site

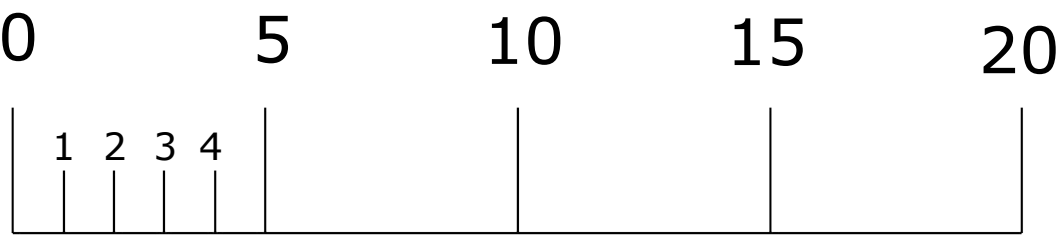

Scale

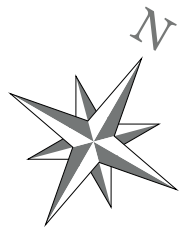

This drawing represents the design and function of the equipment depicted. The final product may vary in precise detail subject to suitability of component manufacture. Structural performance is not warranted, such information is available by separate warrant only where requested in writing from us and may be subject to charges. We take no responsibility for existing structures, patent infringements or design variations. We reserve the right to modify or change any features which do not fit with our final build programs as we see fit in the reasonable pursuit of best engineering practices and safe design without notice.

REVISIONS	
MM/DD/YY	REMARKS
1	--/--/--
2	--/--/--
3	--/--/--
4	--/--/--
5	--/--/--


1

A4

ENGINEERED SOLUTIONS
HANDLING & STORAGE PROBLEMS SOLVED

© MMXXI IP	DRN	PRC	Date	24.03.2021	Scale	1:150@ A2	Status	
Do not copy or re-issue this drawing without written permission. IMPORTANT Property of Engineered Solutions (Projects) Ltd. This drawing represents the design and function of the equipment depicted. The final product may vary in precise detail subject to suitability of component manufacture. Structural performance is not warranted, such information is available by separate warrant only where requested in writing from us and may be subject to charges. We take no responsibility for existing structures, patent infringements or design variations. We reserve the right to modify or change any features which do not fit with our final build programs as we see fit in the reasonable pursuit of best engineering practices and safe design without notice. Checking the proposed works to ensure they don't result in unbudgeted conflicting site activities is the responsibility of the client or their appointed agents or officials					Title	Replacement shed	Design	☐ Planning consent ☒ Other ☐
					Drg No.	16745.1	Estimating	☐ As Built ☐
					Issue No.	1	Approval	☐ Records ☐

Existing Beyond (economical) repair

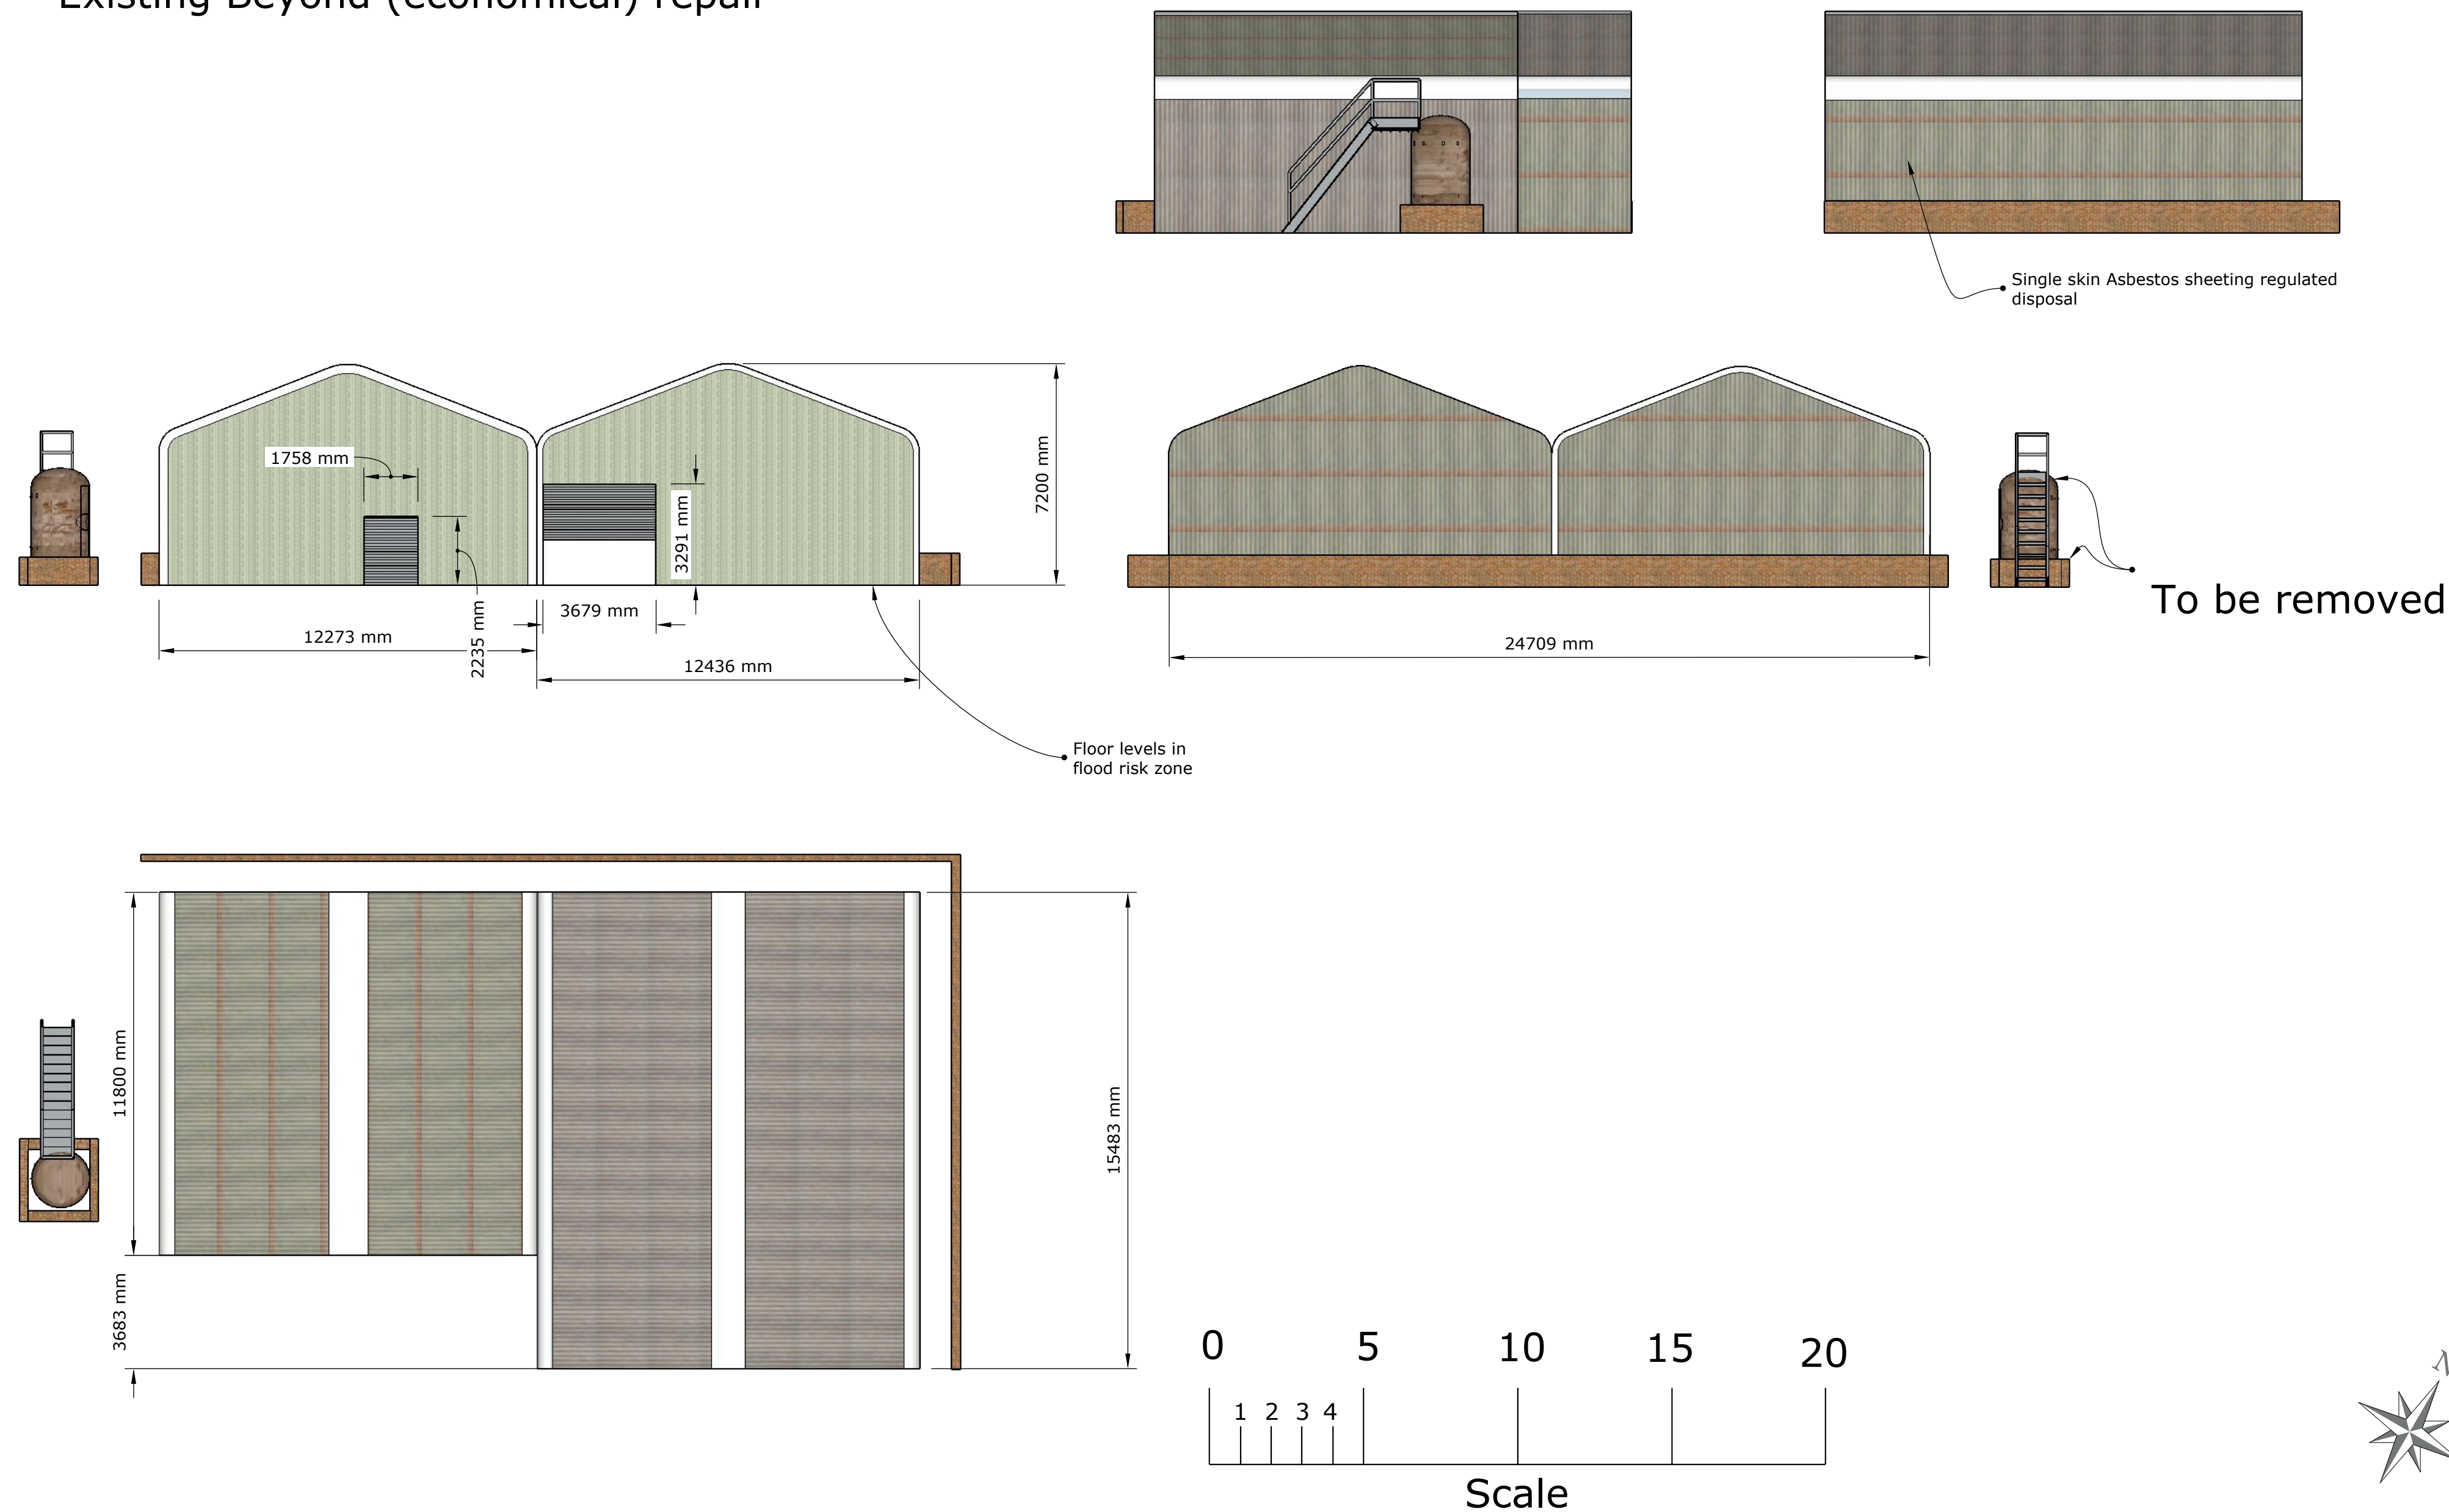

This drawing represents the design and function of the equipment depicted. The final product may vary in precise detail subject to suitability of component manufacture. Structural performance is not warranted, such information is available by separate warrant only where requested in writing from us and may be subject to charges. We take no responsibility for existing structures, patent infringements or design variations. We reserve the right to modify or change any features which do not fit with our final build programs as we see fit in the reasonable pursuit of best engineering practices and safe design without notice.

REVISIONS	
MM/DD/YY	REMARKS
1	--/--/--
2	--/--/--
3	--/--/--
4	--/--/--
5	--/--/--

2

A4



ENGINEERED SOLUTIONS
HANDLING & STORAGE PROBLEMS SOLVED

© MMXXI	IP	DRN	PRC	Date	24.03.2021
IMPORTANT Property of Engineered Solutions (Projects) Ltd. Do not copy or re-issue this drawing without written permission. This drawing represents the design and function of the equipment depicted. The final product may vary in precise detail subject to suitability of component manufacture. Structural performance is not warranted, such information is available by separate warrant only where requested in writing from us and may be subject to charges. We take no responsibility for existing structures, patent infringements or design variations. We reserve the right to modify or change any features which do not fit with our final build programs as we see fit in the reasonable pursuit of best engineering practices and safe design without notice. Checking the proposed works to ensure they don't result in unbudgeted conflicting site activities is the responsibility of the client or their appointed agents or officials					

Scale	1:150@ A2	Status	
Title	Dilapidated shed	Design	☐ Planning consent ☒ Other ☐
Drg No.	16745.0	Estimating	☐ As Built ☐
Issue No.	1	Approval	☐ Records ☐