

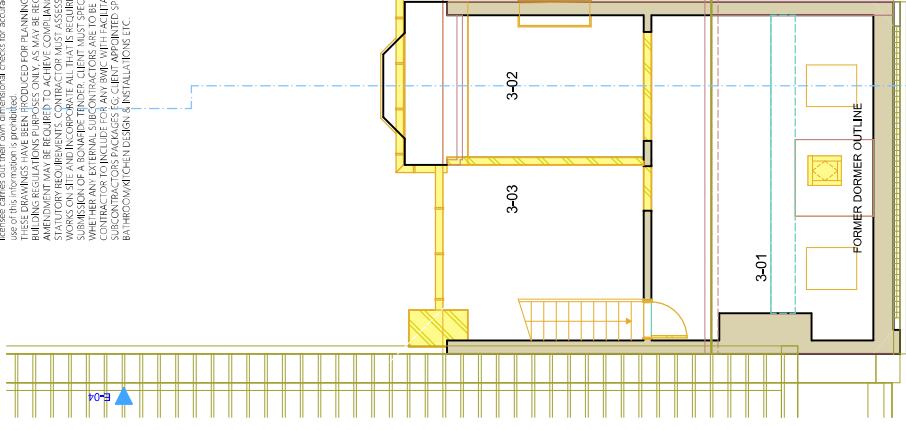
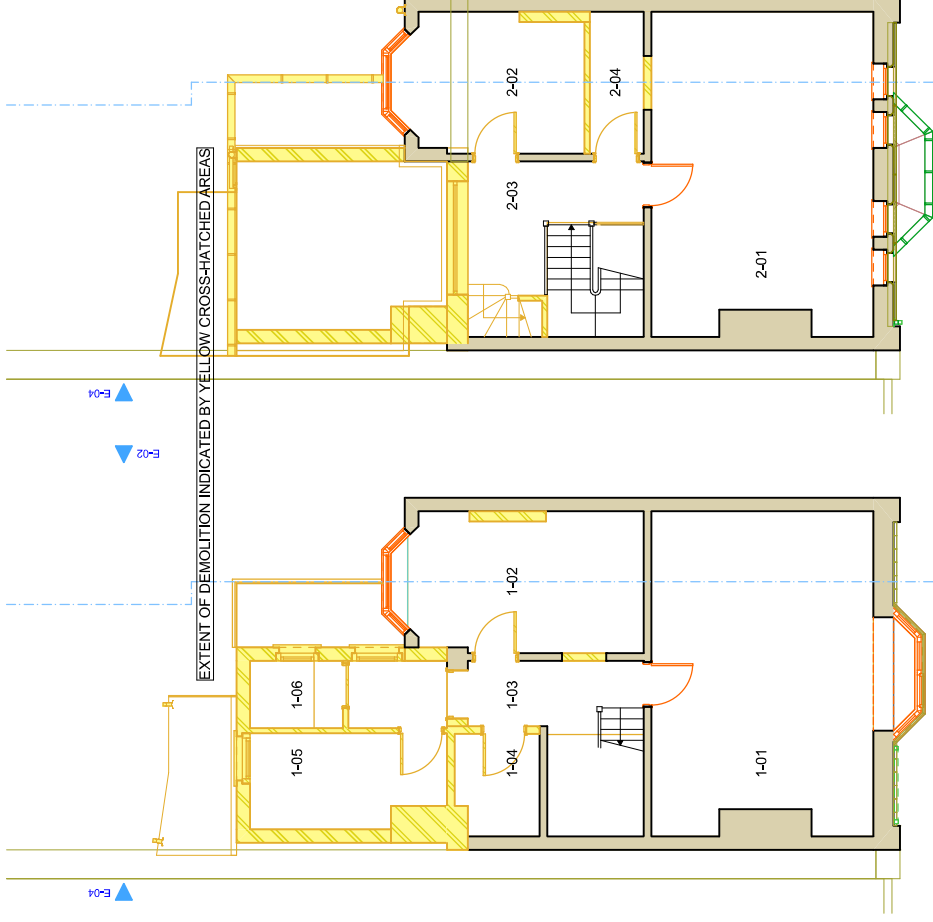


EXTENT OF DEMOLITION INDICATED BY YELLOW CROSS-HATCHED AREAS

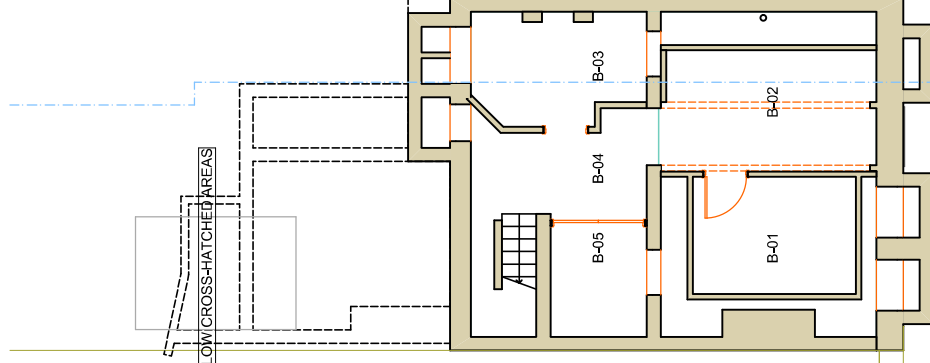

2	1ST FLOOR LEVEL	3	2ND FLOOR LEVEL	5	3RD FLOOR LEVEL	1:100

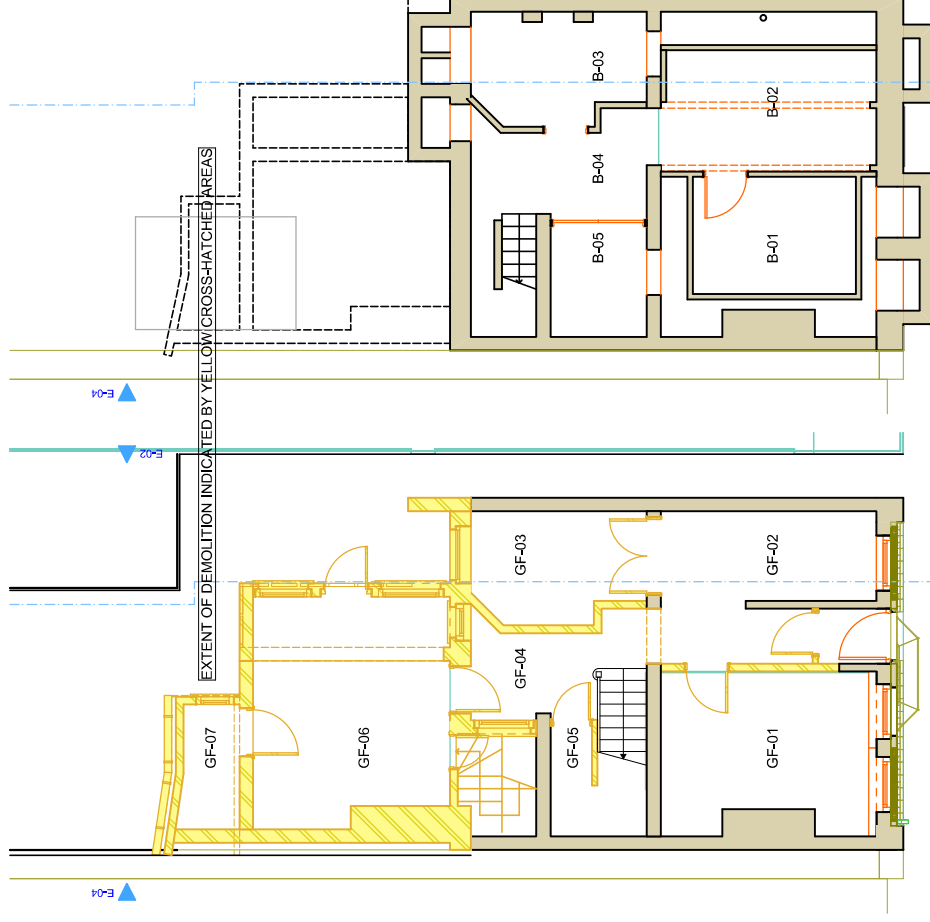


1	GF-Ground Floor	1:100	4	BASEMENT	1:100
---	-----------------	-------	---	----------	-------

07931906057
<http://www.shieldsdesign.com>
studio@shieldsdesign.com
 © SHIELDS DESIGN LTD All rights reserved

Approx dims indicated: Do not scale from plan: All design work is subject to statutory approvals and may require amendment: 3D visuals for illustration only, including any associated BIMx modelling Contractor to check all dimensions and details, on site prior to submitting tender and placing orders for materials or for fabrication purposes: NOTE: where plans are generated from dimensions and photos provided by client, the contractor must check for accuracy & workability prior to commencement, any discrepancy must be reported immediately. This information is not transferable and granting license for use of this information by any other party is done so on the conditional basis that the licensee carries out their own dimensional checks for accuracy, otherwise the use of this information is prohibited. THESE DRAWINGS HAVE BEEN PRODUCED FOR PLANNING &/OR BUILDING REGULATIONS PURPOSES ONLY, AS MAY BE REQUIRED, FURTHER AMENDMENT MAY BE REQUIRED TO ACHIEVE COMPLIANCE WITH STATUTORY REQUIREMENTS. CONTRACTOR MUST ASSESS ENTIRE SCOPE OF WORKS ON SITE AND INCORPORATE ALL THAT IS REQUIRED TO ENABLE SUBMISSION OF A BONAFIDE TENDER. CLIENT MUST SPECIFY FINISHES AND WHETHER ANY EXTERNAL SUBCONTRACTORS ARE TO BE USED. MAIN CONTRACTOR TO INCLUDE FOR ANY BINC WITH FACILITATING SUBCONTRACTORS PACKAGES EG. CLIENT APPOINTED SPECIALIST BATHROOM/KITCHEN DESIGN & INSTALLATIONS ETC.

2 VELUX Conservation type rooflight installation 1:50

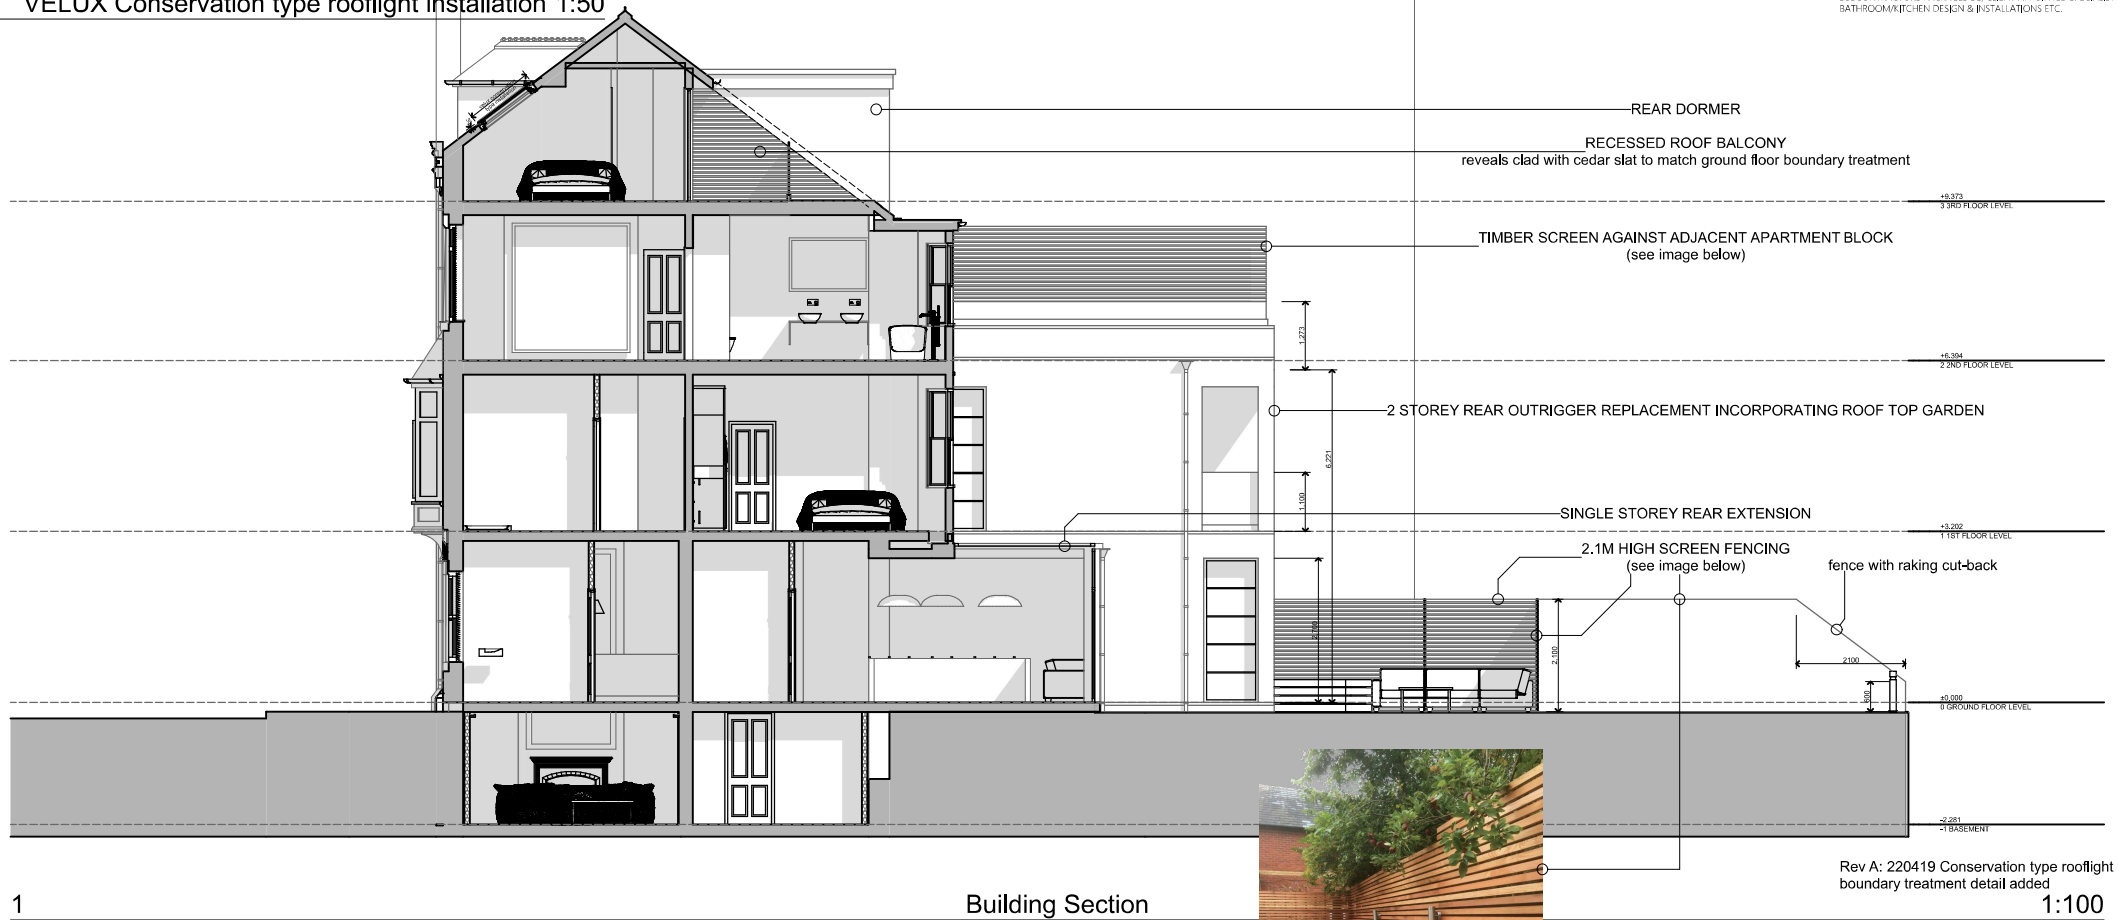

1

Building Section



CLIENT:
MIKE DILLON

SITE LOCATION:
39 GRT ANCOATS ST, MANCHESTER M4 5AE

DWG TITLE:
PROPOSED S-01 Building Section

DWG No:
A.02.5

Rev: A DATE: 19/04/2022

SHIELDS DESIGN
CHARTERED ARCHITECTURAL PRACTICE

SCALE @ A3: 1:100, 1:50

07931906057


<http://www.shieldsdesign.com>

studio@shieldsdesign.com

© SHIELDS DESIGN LTD All rights reserved

Approx dims indicated: Do not scale from plan: All design work is subject to statutory approvals and may require amendment: 3D visuals for illustration only, including any associated BIMx modelling: Contractor to check all dimensions and details, on site prior submitting tender and placing orders for materials or for fabrication purposes: NOTE: where plans are generated from dimensions and photos provided by client, the contractor must check for accuracy & workability prior to commencement, any discrepancy must be reported immediately. This information is not transferrable and granting license for use of this information by any other party is done so on the conditional basis that the licensee carries out their own dimensional checks for accuracy, otherwise the use of this information is prohibited.

THESE DRAWINGS HAVE BEEN PRODUCED FOR PLANNING &/OR BUILDING BUILDING REGULATIONS PURPOSES ONLY, AS MAY BE REQUIRED, FURTHER AMENDMENT MAY BE REQUIRED TO ACHIEVE COMPLIANCE WITH STATUTORY REQUIREMENTS. CONTRACTOR MUST ASSESS ENTIRE SCOPE OF WORKS ON SITE AND INCORPORATE ALL THAT IS REQUIRED TO ENABLE SUBMISSION OF A BONA FIDE TENDER. CLIENT MUST SPECIFY FINISHES AND WHETHER ANY EXTERNAL SUBCONTRACTORS ARE TO BE USED, MAIN CONTRACTOR TO INCLUDE FOR ANY BWIC WITH FACILITATING SUBCONTRACTORS PACKAGES E.G. CLIENT APPOINTED SPECIALIST BATHROOM/KITCHEN DESIGN & INSTALLATIONS ETC.

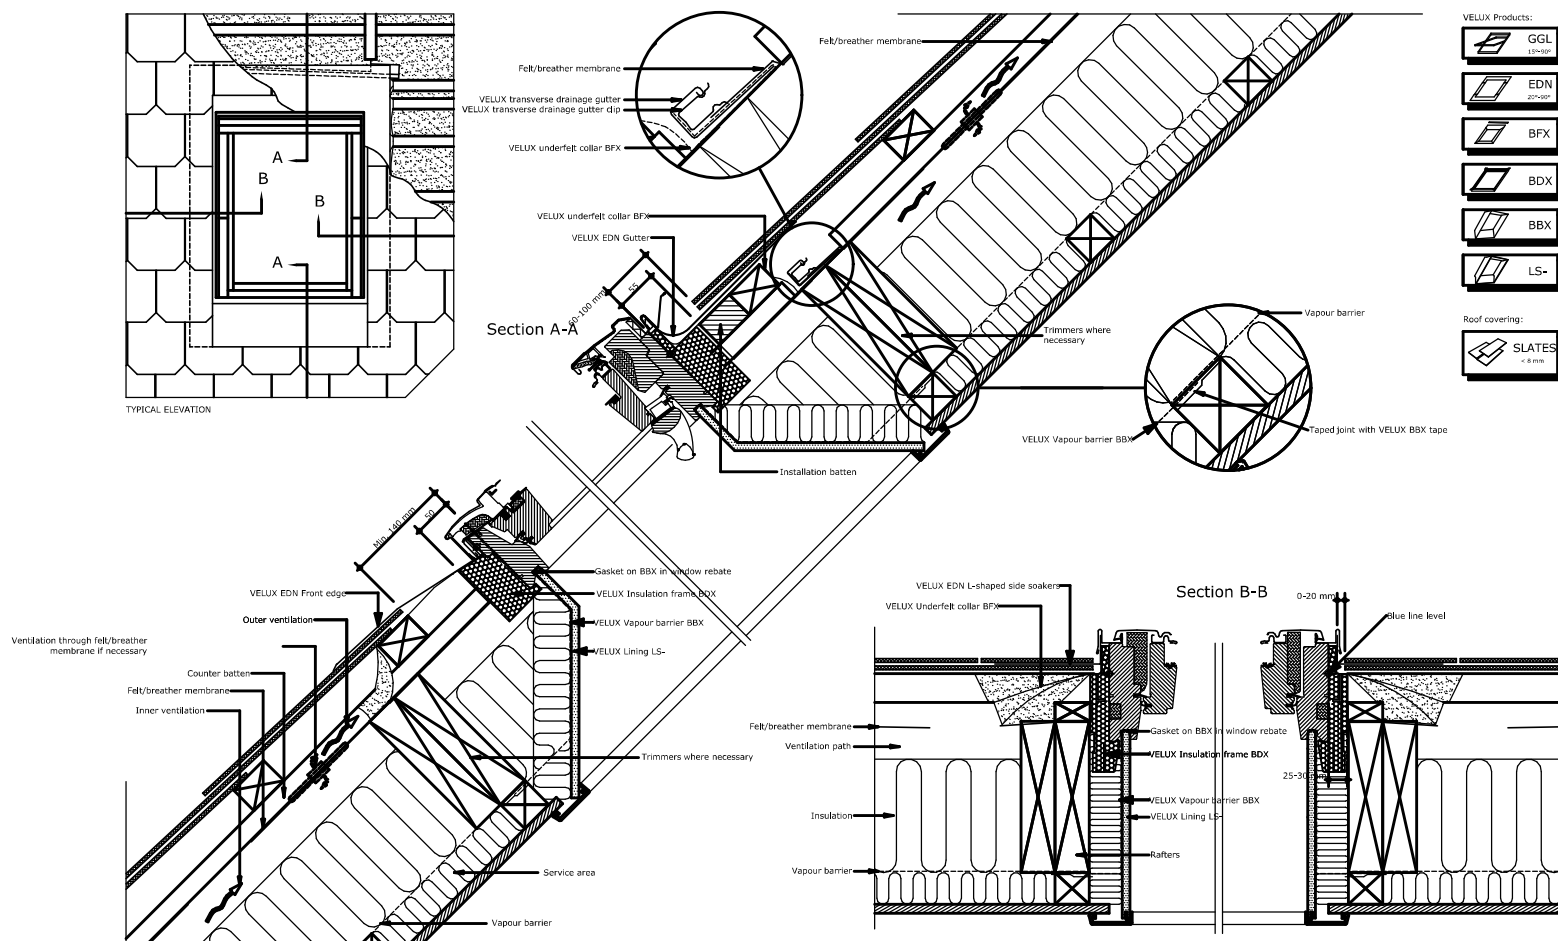

CLIENT:
MIKE DILLON

SITE LOCATION:
39 GRT ANCOATS ST, MANCHESTER M4 5AE

DWG TITLE:
Conservation type rooflight installation
(TYPICAL)

DWG No:
A.02.8

Rev: DATE:19/04/2022



SCALEBAR(cm): 1:50(2cm=1m) 1:100(1cm=1m) 1:200(1cm=2m) 1:500(1cm=5m)

SCALE @ A3: 1:10

07931906057

<http://www.shielsdesign.com>

studio@shielsdesign.com

© SHIELS DESIGN LTD All rights reserved