




ATH

hodd+partners
SGI Studios
1 Kelso Place
Manchester M15 4LE
t: +44(0)161 832 9842
e: mail@hoddandpartners.com
w: www.hoddandpartners.com

revisions + notes:
REV. P3 01/03/2021 Apartment numbers added.
REV. P4 02/03/2021 Boundary adjusted. Extent of out-building demolition amended
REV. P5 01/04/2021 and car park layout adjusted accordingly.
PLANNING ISSUE

DO NOT SCALE
Work to annotated dimensions only.
Read drawing in conjunction with relevant specification,
Structural Engineers' and Services Engineers' drawings.
Confirm all dimensions before commencement of any
work on site or fabrication.

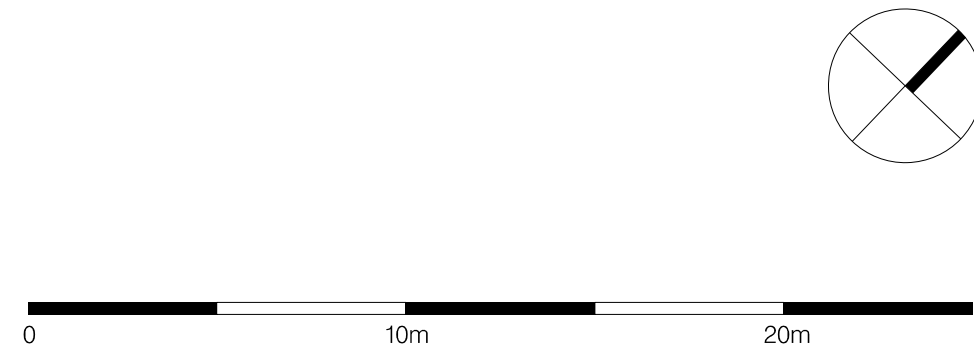

client: MARYLAND SECURITIES	date: FEBRUARY 2021	
project: BRUNSWICK MILL DEVELOPMENT	scale: 1:200 @A1	drawn by: TG
title: EXISTING MILL LEVEL 4: AS-PROPOSED PLAN	drawing number: L(—)204	
status: PLANNING	job number: 0586	revision: P5

hodd+partners