










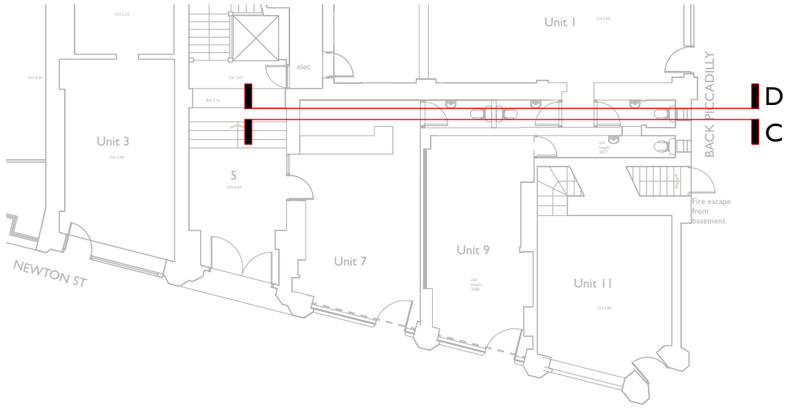

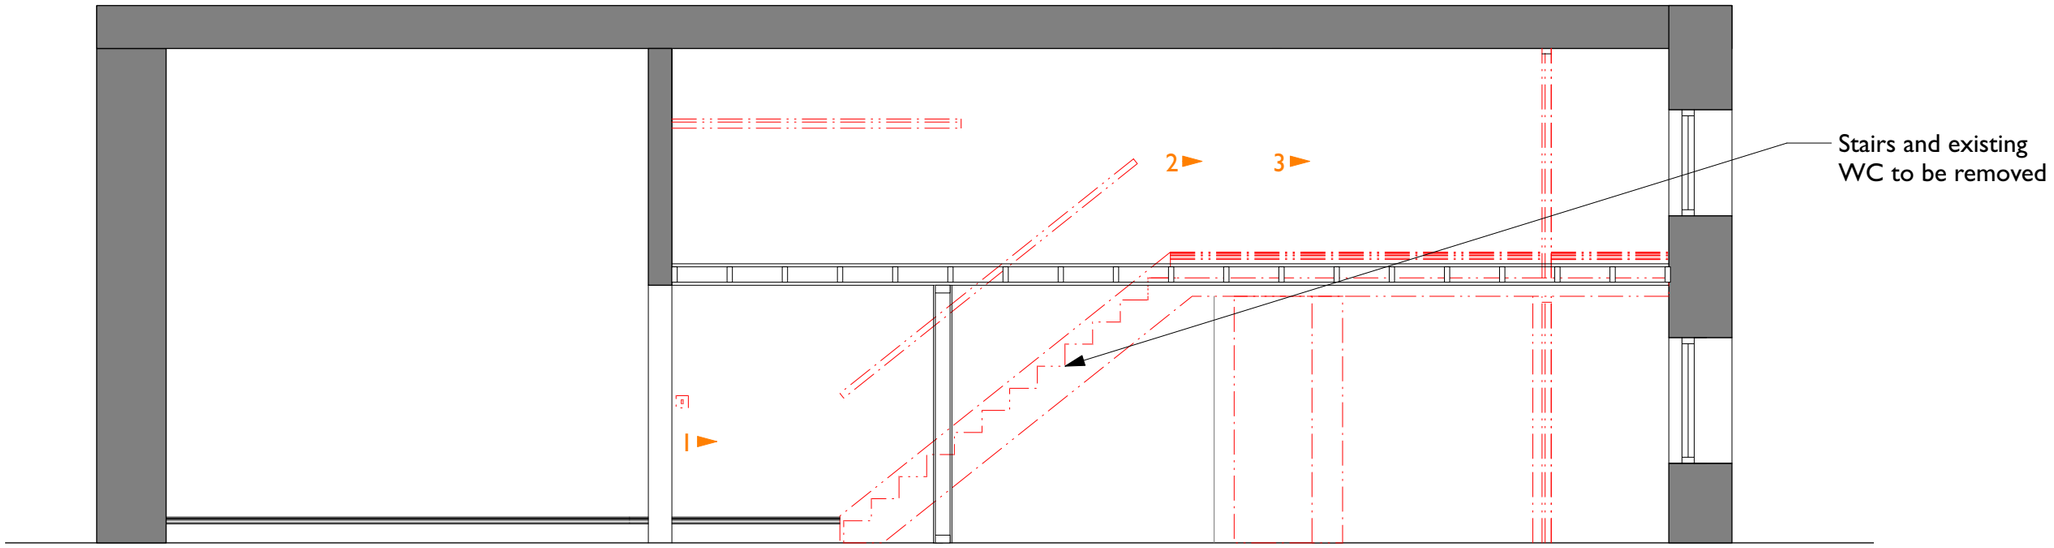

Section C

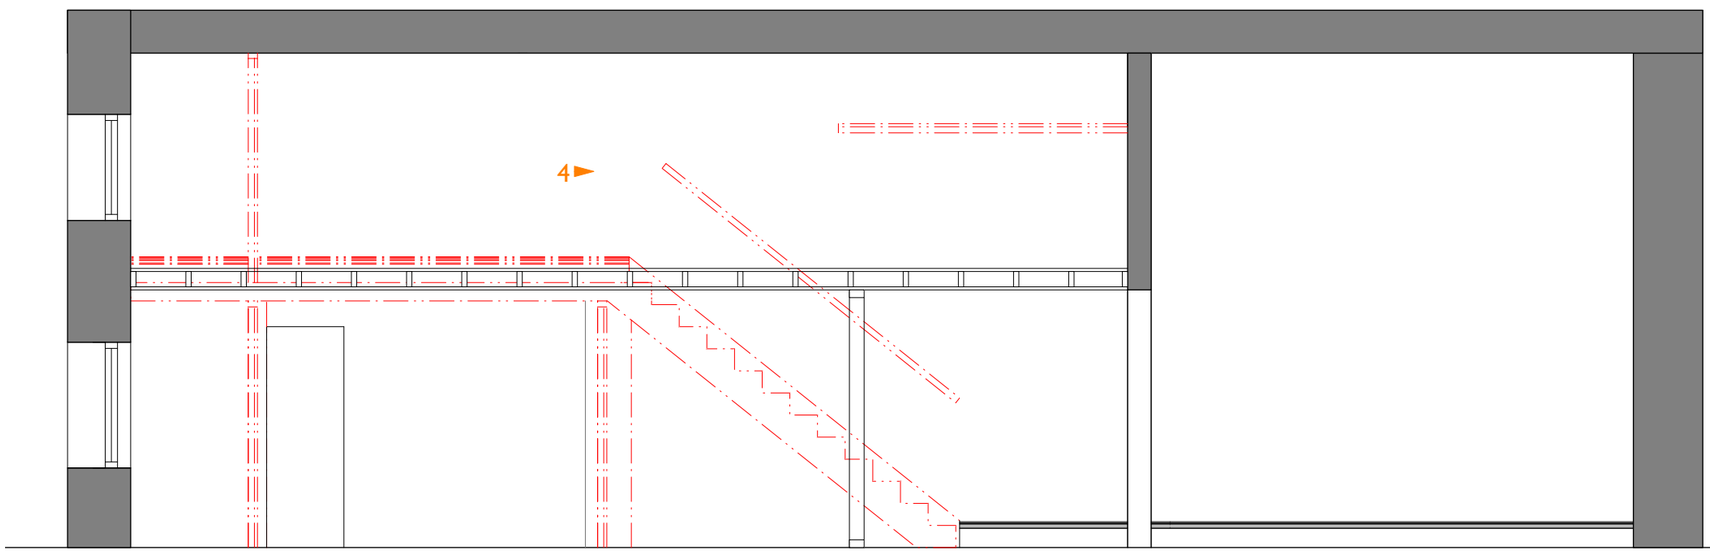

Section D

COPYRIGHT OF ATELIER MB LTD
DO NOT SCALE FROM THIS DRAWING
DIMENSIONS TO BE CHECKED ON SITE

KEY

- Existing
- Existing to be Removed
- Proposed

REFER TO P(351) FOR STRIP OUT NOTES AND METHOD STATEMENTS

Rev	Note	DRN	CHK

St Margarets Chambers

Unit 7 Strip-Out internal Elevations / Sections - Sheet 2
Bike Store & WC alterations

scheme	1907
drwg no.	**P(311)**
revision	
scale	1:100 @ A3
date first drawn	Jan 2021
drawn	BC

***SK** sketch **E** existing **P** proposed **T** tender **C** construction **FI** final issue*

www.ateliermb.co.uk
t 0161 236 0051
e architect@ateliermb.co.uk

Atelier MB
Urban Architects