




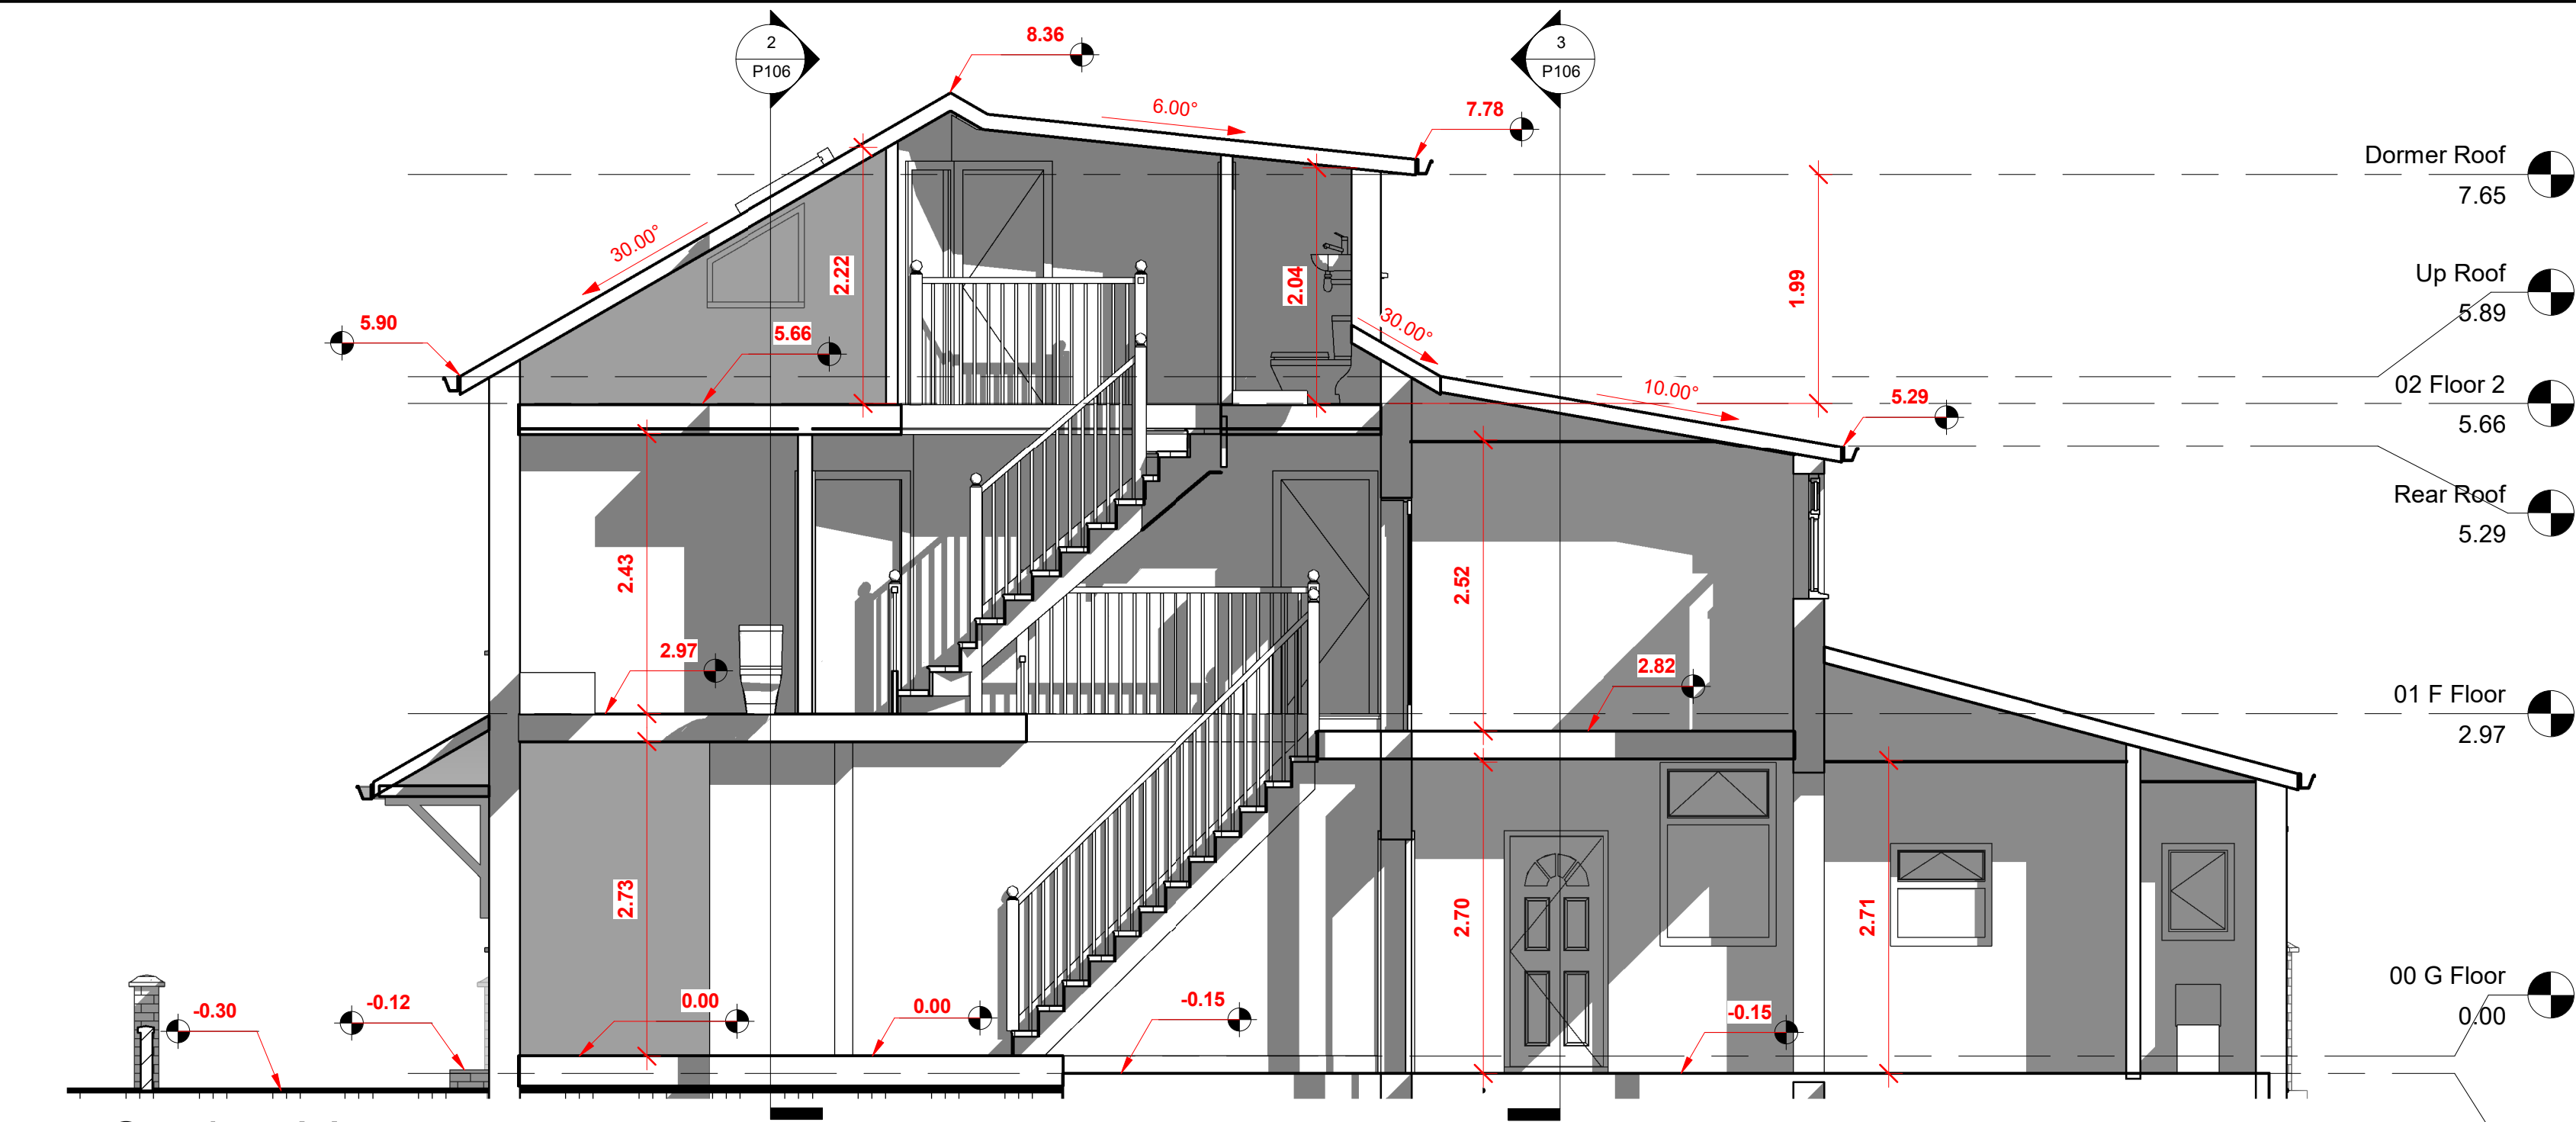

1 Section AA
1 : 50

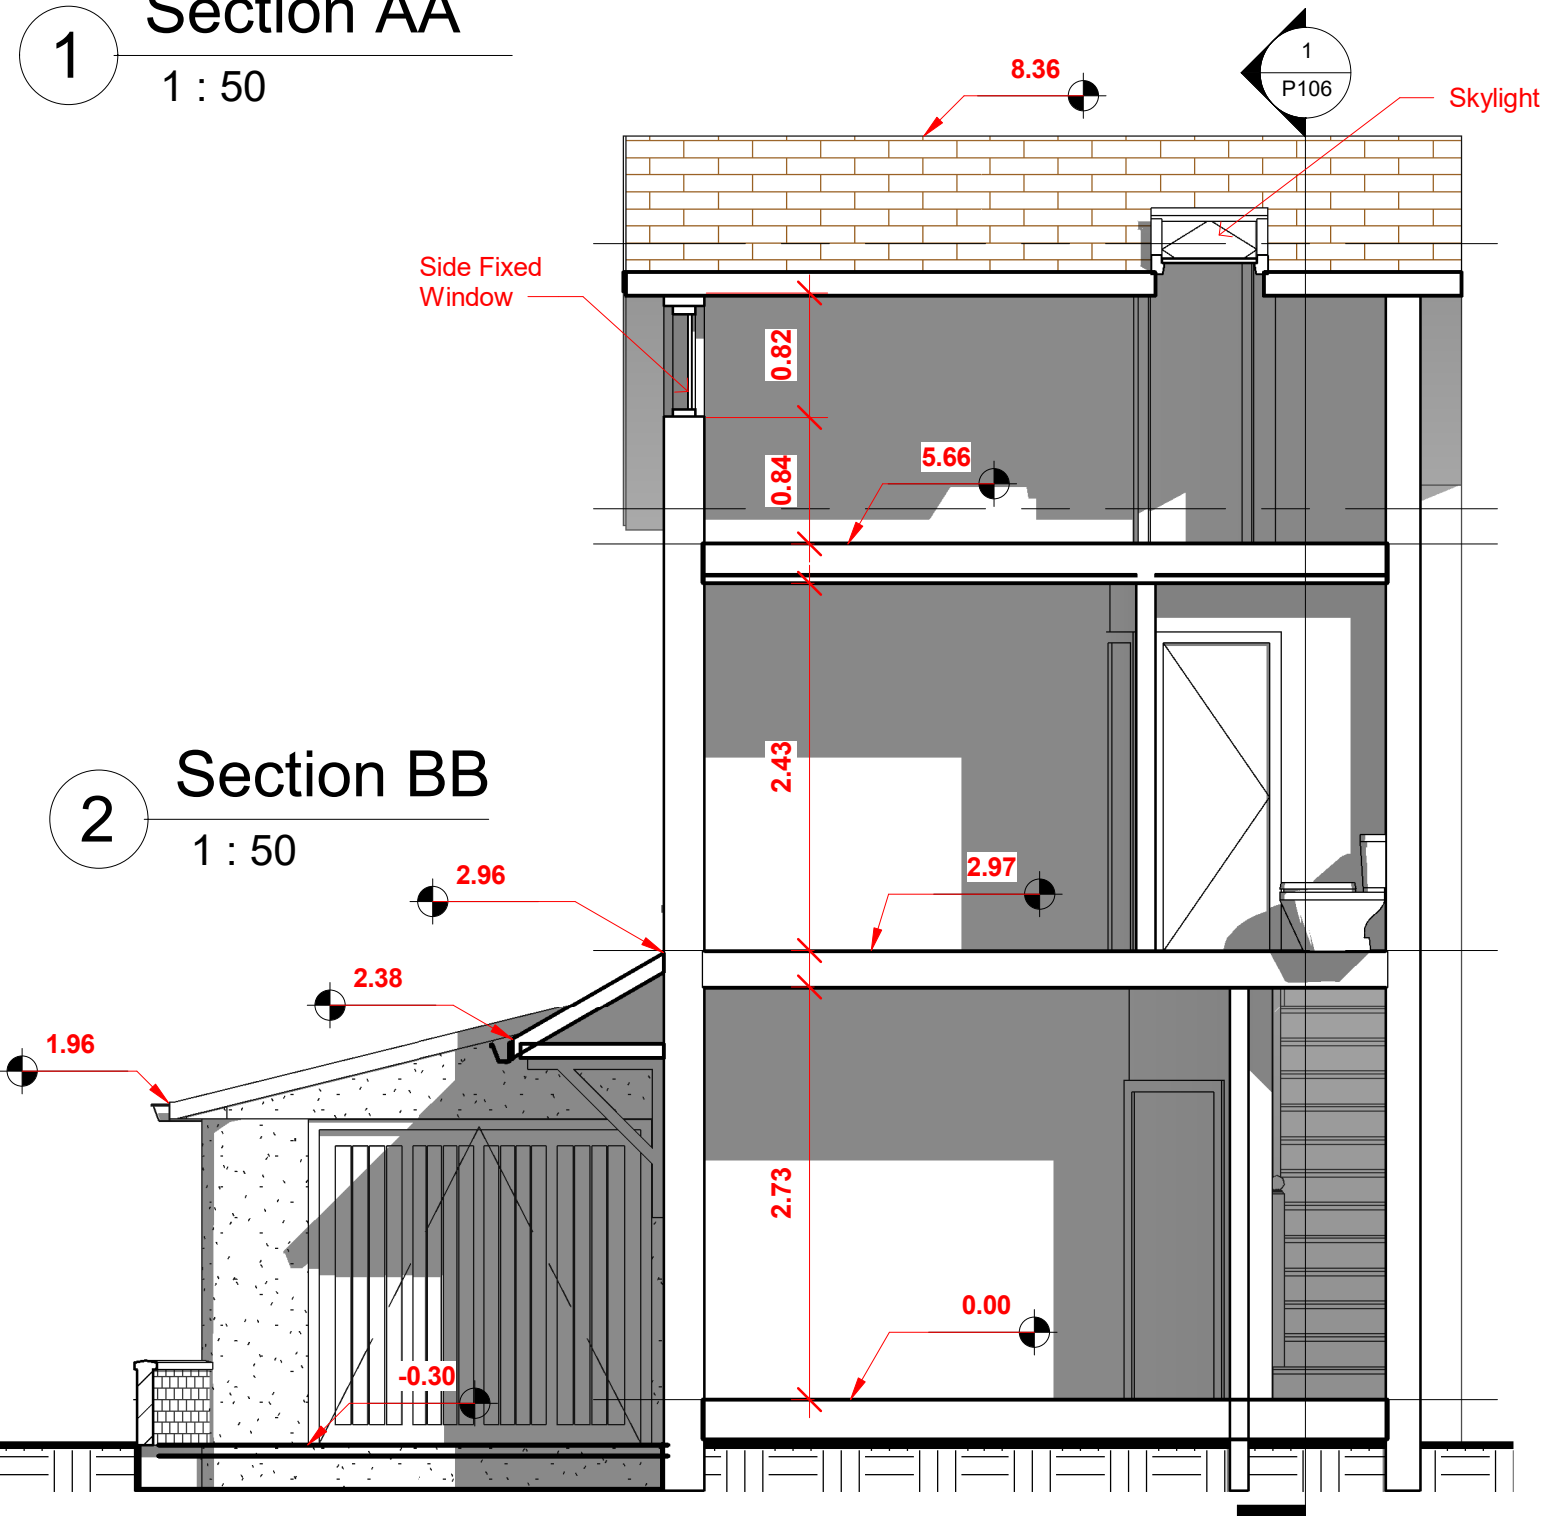

2 Section BB
1 : 50

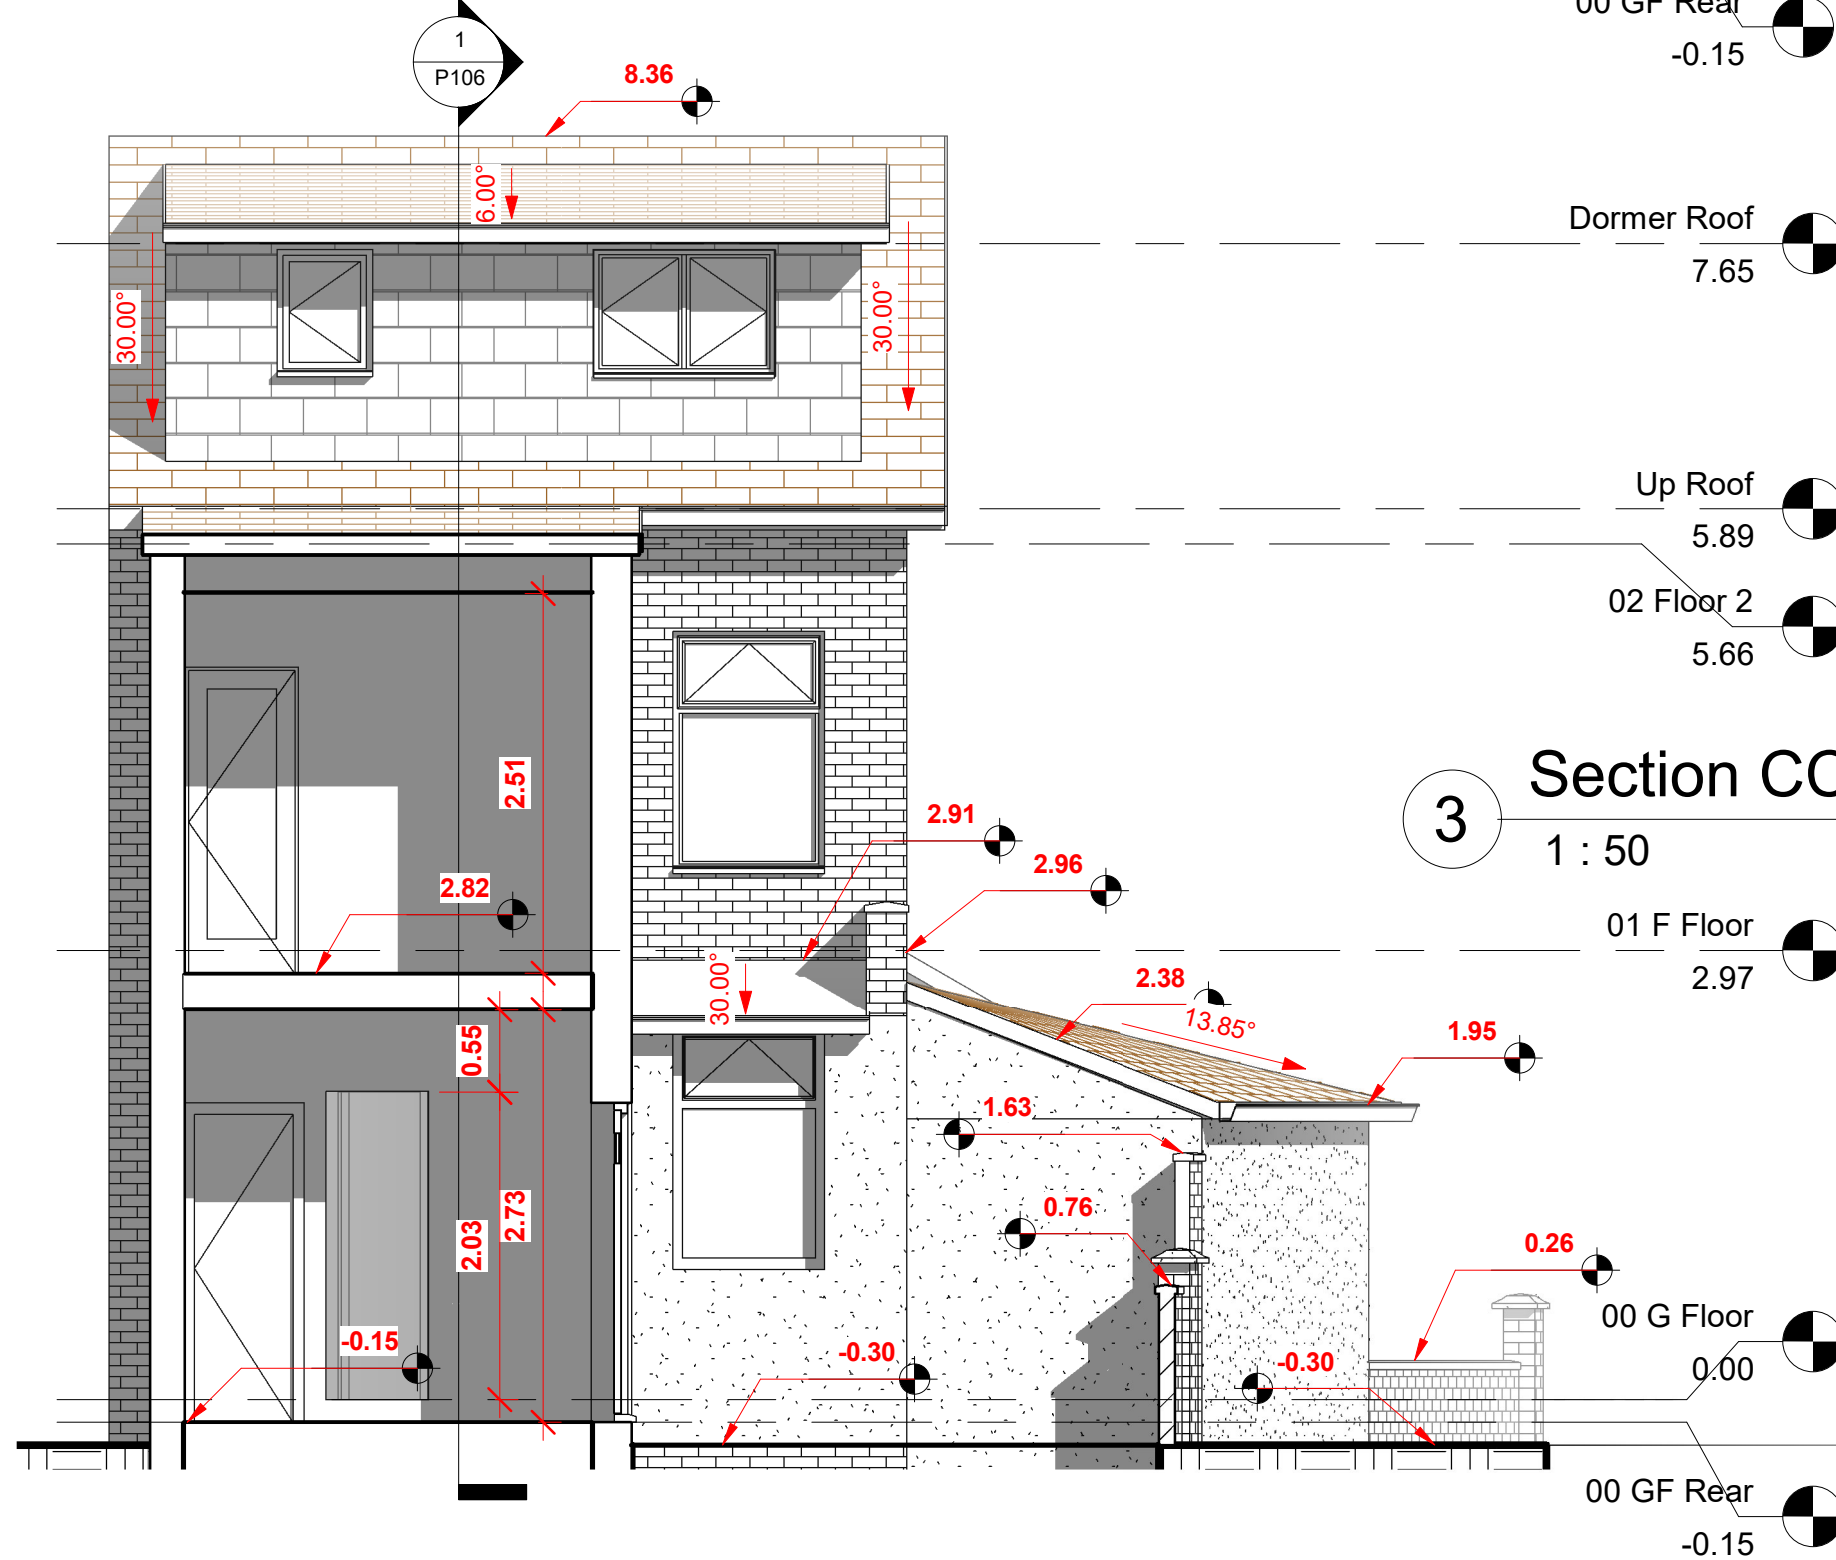

3 Section CC
1 : 50

NOTES

Copyright in this drawing remains with AECDesign. Do not scale from this drawing, work to figured dimensions. Check all dimensions on-site. In the event of any discrepancy, please refer query to AECDesign.

No.	Description	Date

Revision

AEC ARCHITECTURE
ENGINEERING &
DESIGN CONSTRUCTION
Commitment to Design Excellence

Contact:

Tel: 07985306082
Email: aecdesign.co.uk@outlook.com
www.aecdesign.co.uk

Project Name

**House Conversion to GF & FF
Flats with Loft Conversion**

Project No.

M192TG_2021_0001

Drawing No.

M192TG_2021_P106

Date

06/04/2021

Drawn-by

AECDesign

Status

Existing

Checked by

AECDesign

Sheet Size

A2

Approved by

AECDesign

Sheet Name

Sections (Proposed)

Scale

1 : 50

Client Name


Mr Abid Miah

Project Address


**64 Broom Lane,
Manchester
M19 2TG**

Sheet No.

P106

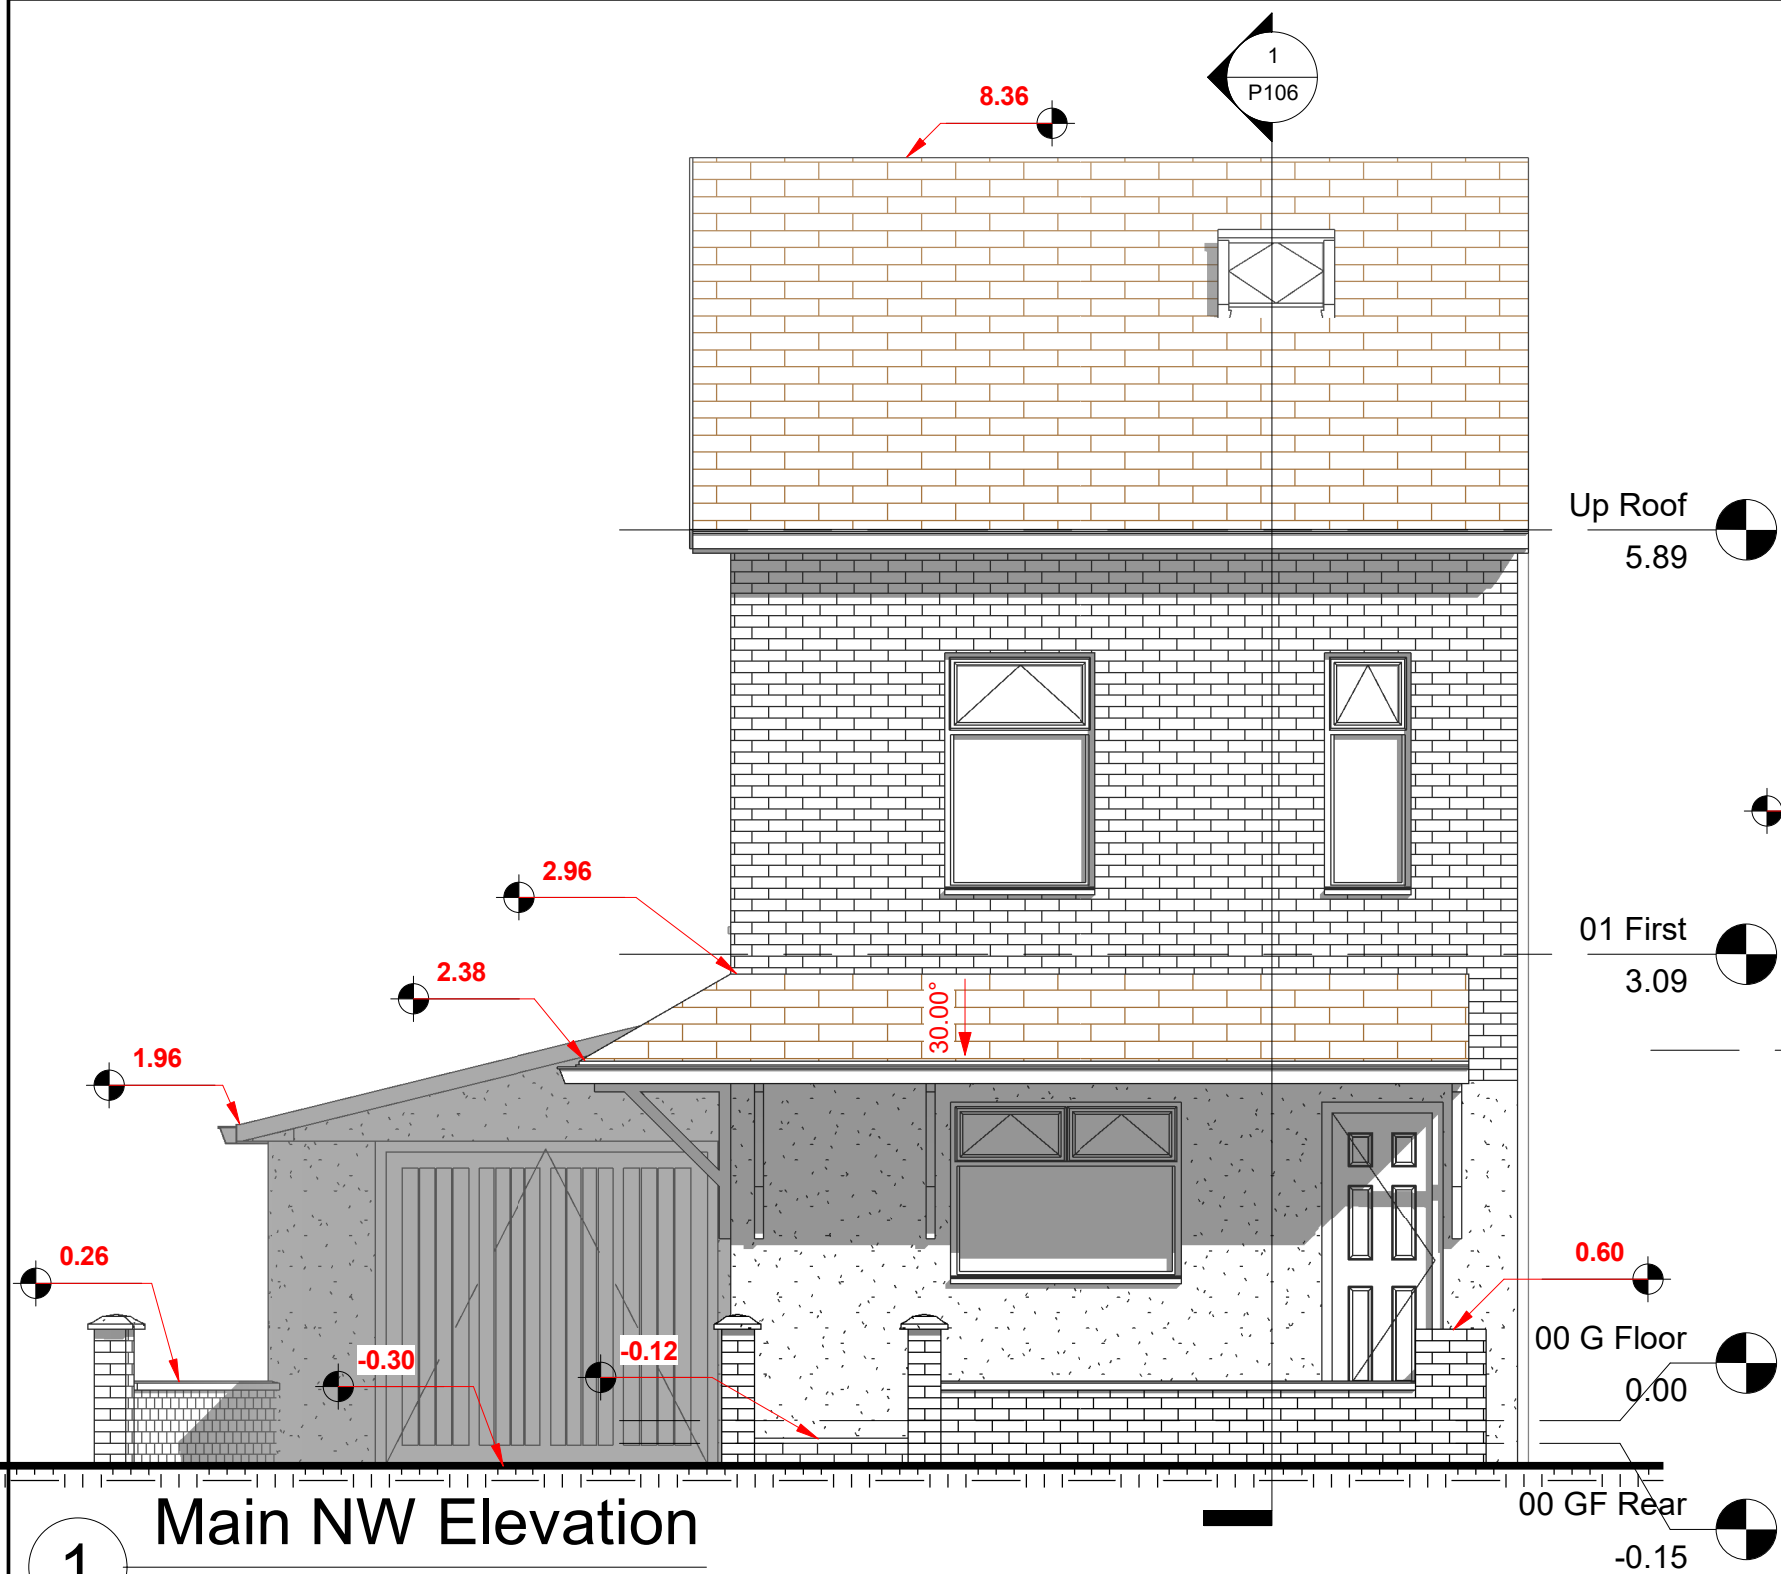

1 Main NW Elevation
1 : 50

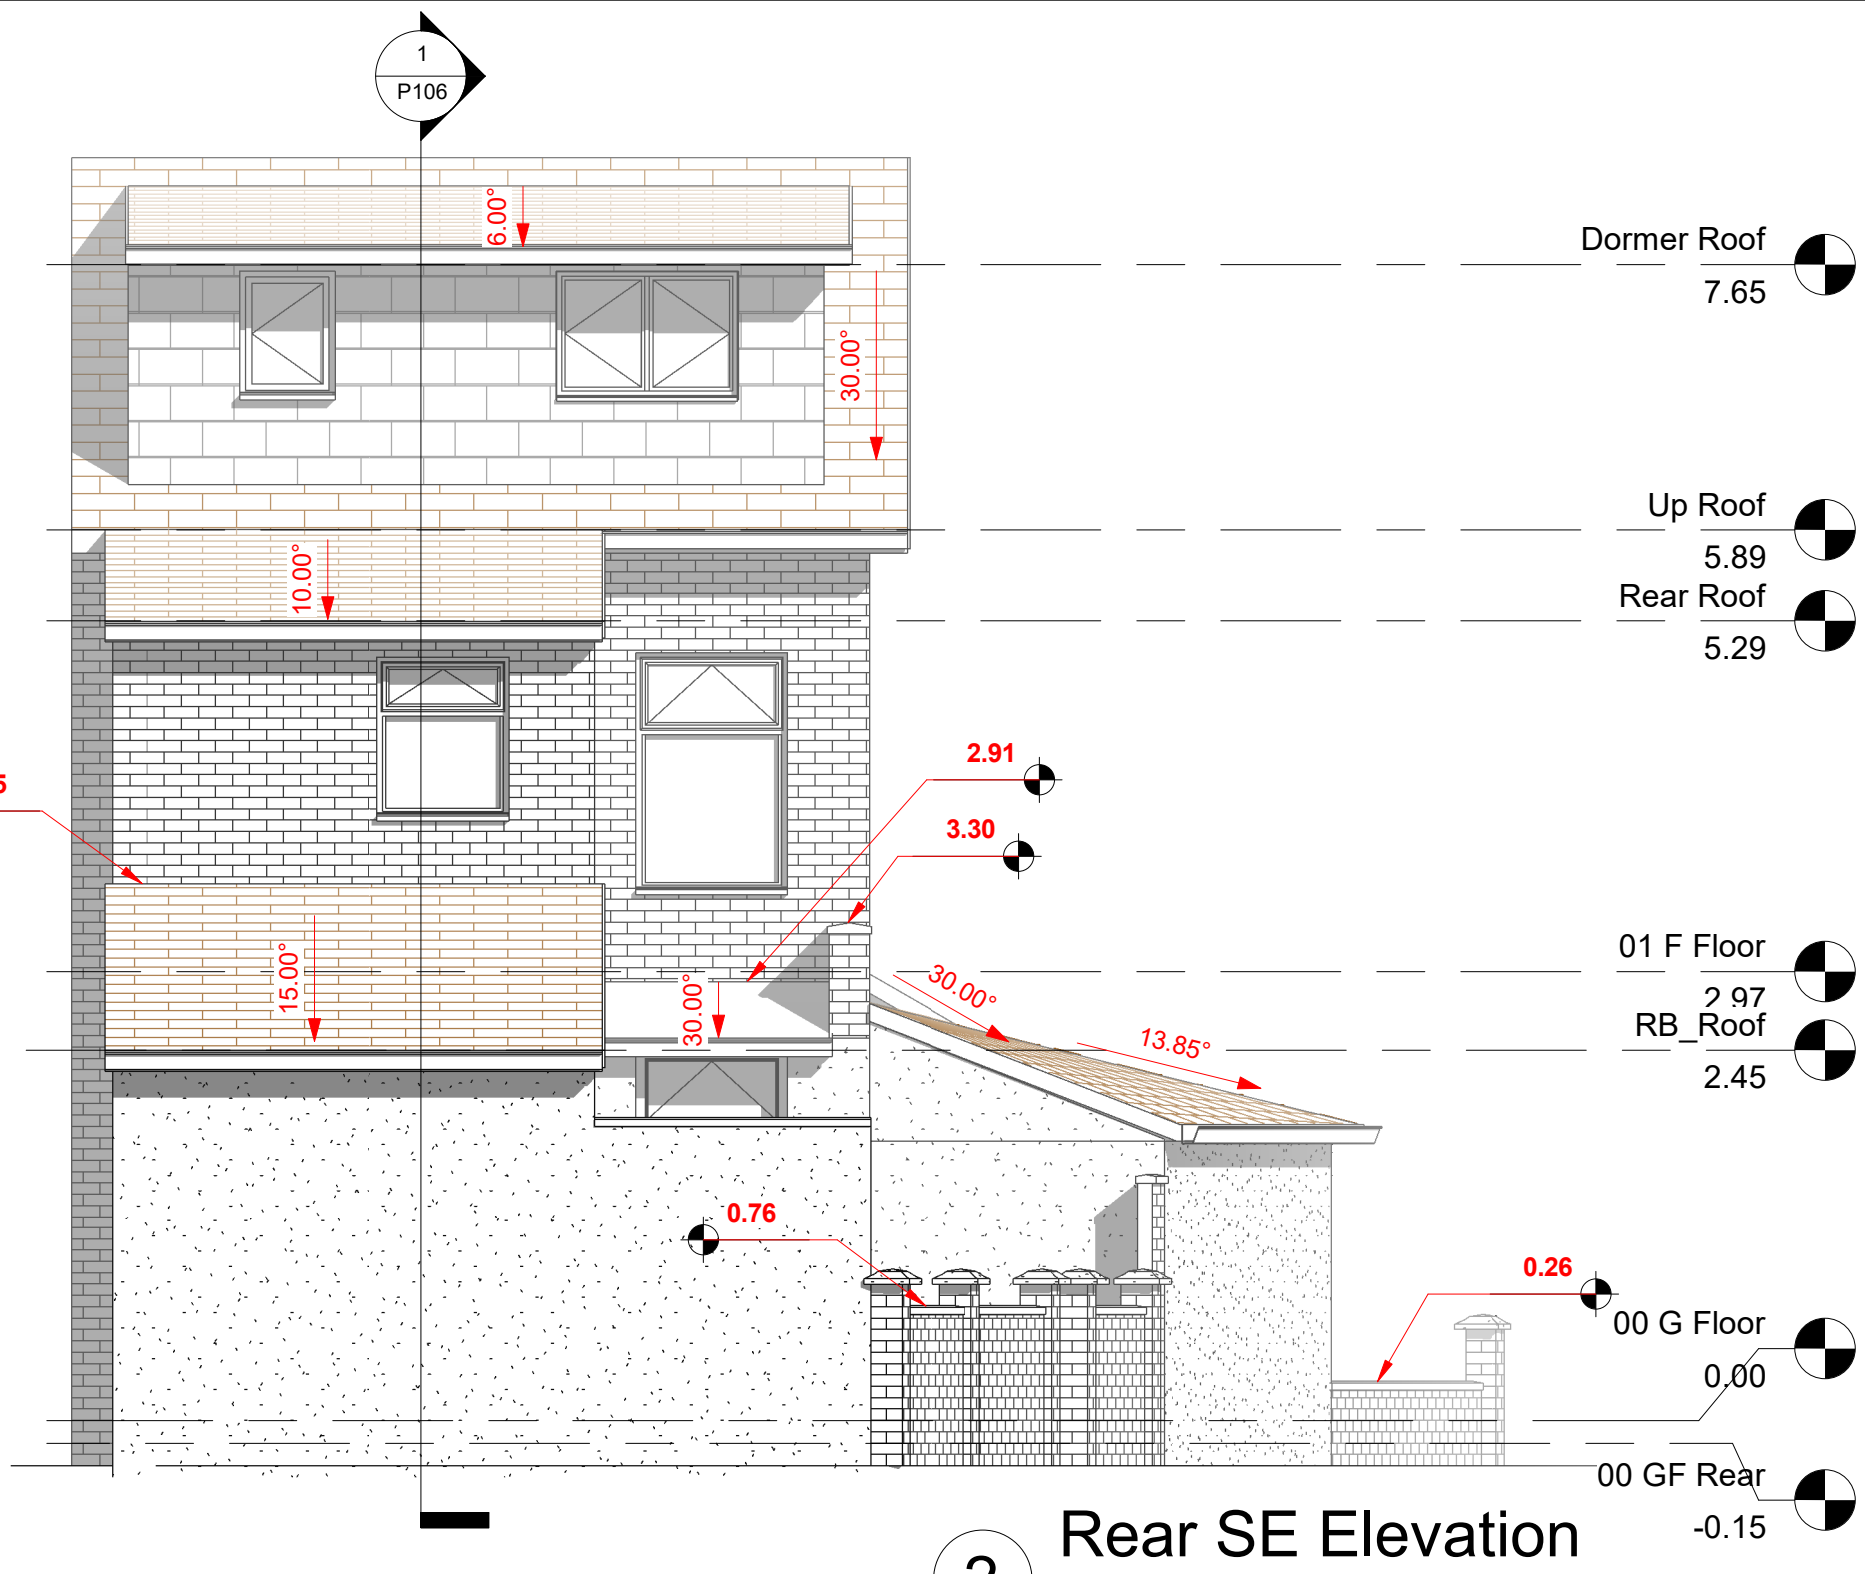

2 Rear SE Elevation
1 : 50



5 Main NW Elevation (Grapgic)
1 : 50




3 Rear SE Elevation (Graphic)
1 : 50

NOTES

Copyright in this drawing remains with AECDesign. Do not scale from this drawing, work to figured dimensions. Check all dimensions on-site. In the event of any discrepancy, please refer query to AECDesign.

No.	Description	Date

Revision

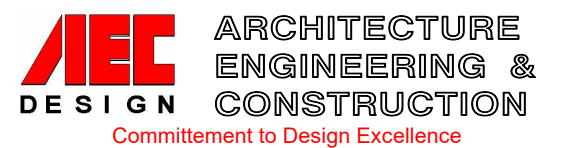

Contact:

Tel: 07985306082
Email: aecdesign.co.uk@outlook.com
www.aecdesign.co.uk

Project Name

House Conversion to GF & FF
Flats with Loft Conversion

Project No.

M192TG_2021_0001

Drawing No.

M192TG_2021_P107

Date

06/04/2021

Drawn-by

AECDesign

Status

Existing

Checked by

AECDesign

Sheet Size

A2

Approved by

AECDesign

Sheet Name

Front NW and Rear SE
Elevations (Proposed)

Scale

1 : 50

Client Name


Mr Abid Miah

Project Address

64 Broom Lane,
Manchester
M19 2TG

Sheet No.

P107

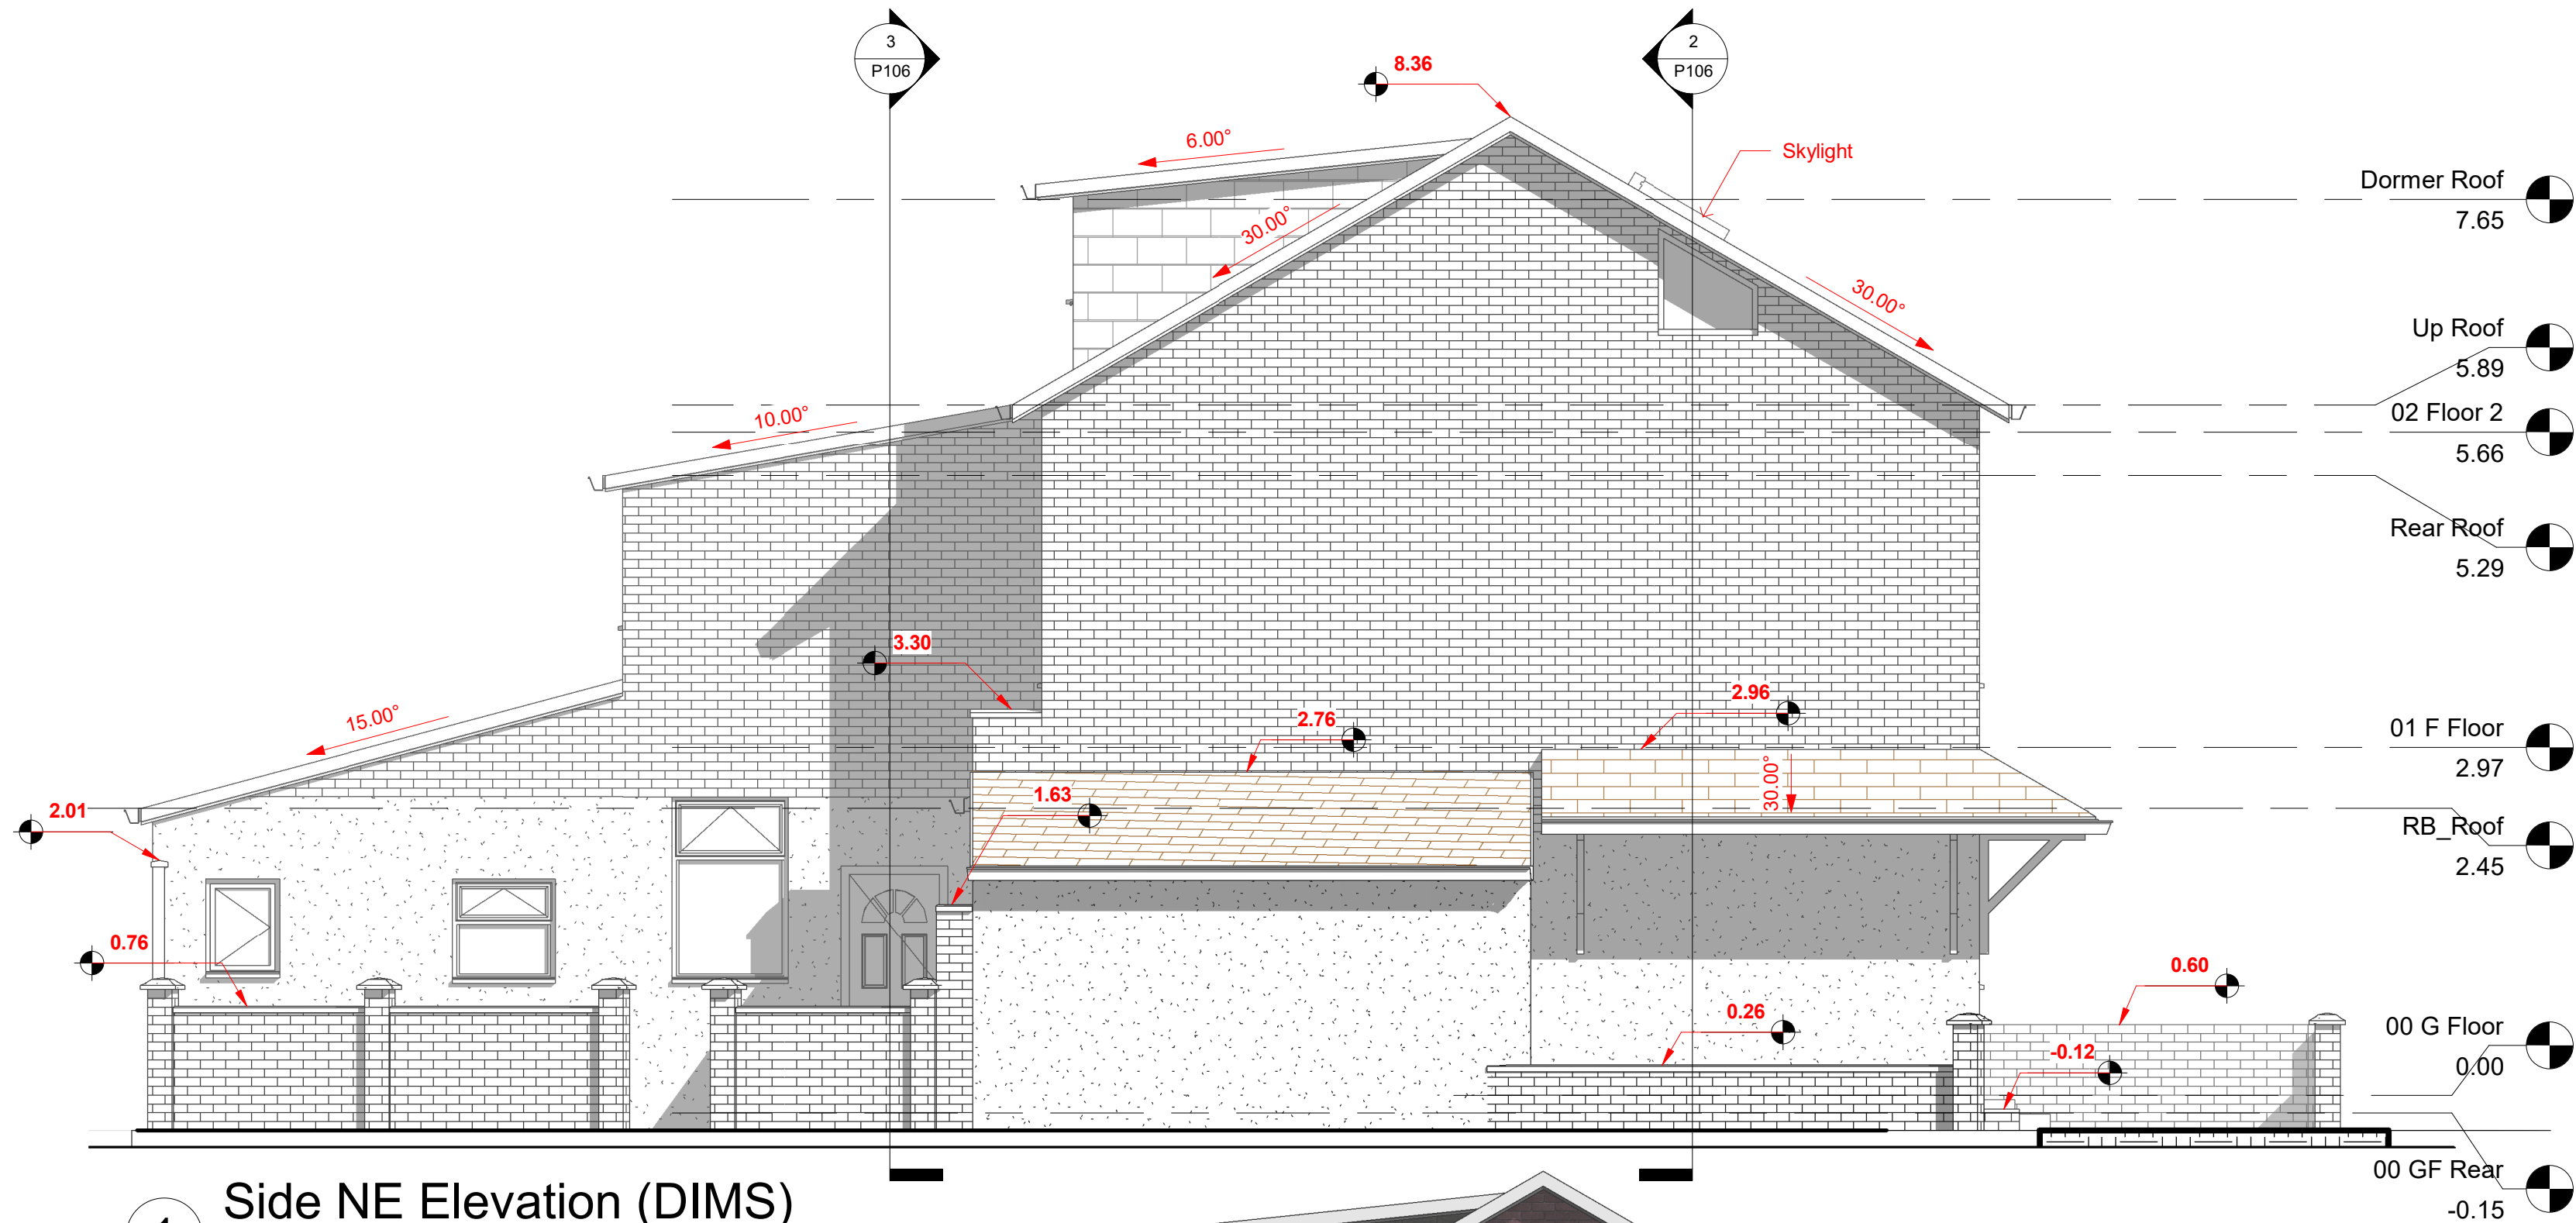

1 Side NE Elevation (DIMS)
1 : 50



2 Side NE Elevation (Graphic)
1 : 50

NOTES

Copyright in this drawing remains with AECDesign. Do not scale from this drawing, work to figured dimensions. Check all dimensions on-site. In the event of any discrepancy, please refer query to AECDesign.

No.	Description	Date

Revision

AEC ARCHITECTURE
DESIGN ENGINEERING &
CONSTRUCTION
Commitment to Design Excellence

Contact:

Tel: 07985306082
Email: aecdesign.co.uk@outlook.com
www.aecdesign.co.uk

Project Name

**House Conversion to GF & FF
Flats with Loft Conversion**

Project No.

M192TG_2021_0001

Drawing No.

M192TG_2021_P108

Date

06/04/2021

Drawn-by

AECDesign

Status

Existing

Checked by

AECDesign

Sheet Size

A2

Approved by

AECDesign

Sheet Name

Side SE Elevation (Proposed)

Scale

1 : 50

Client Name


Mr Abid Miah

Project Address


**64 Broom Lane,
Manchester
M19 2TG**

Sheet No.


P108

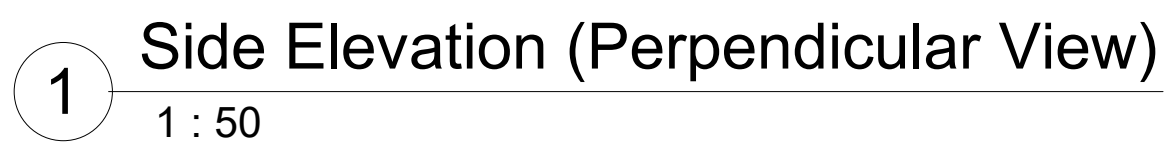

Project Address	Sheet No.
64 Broom Lane, Manchester M19 2TG	P109

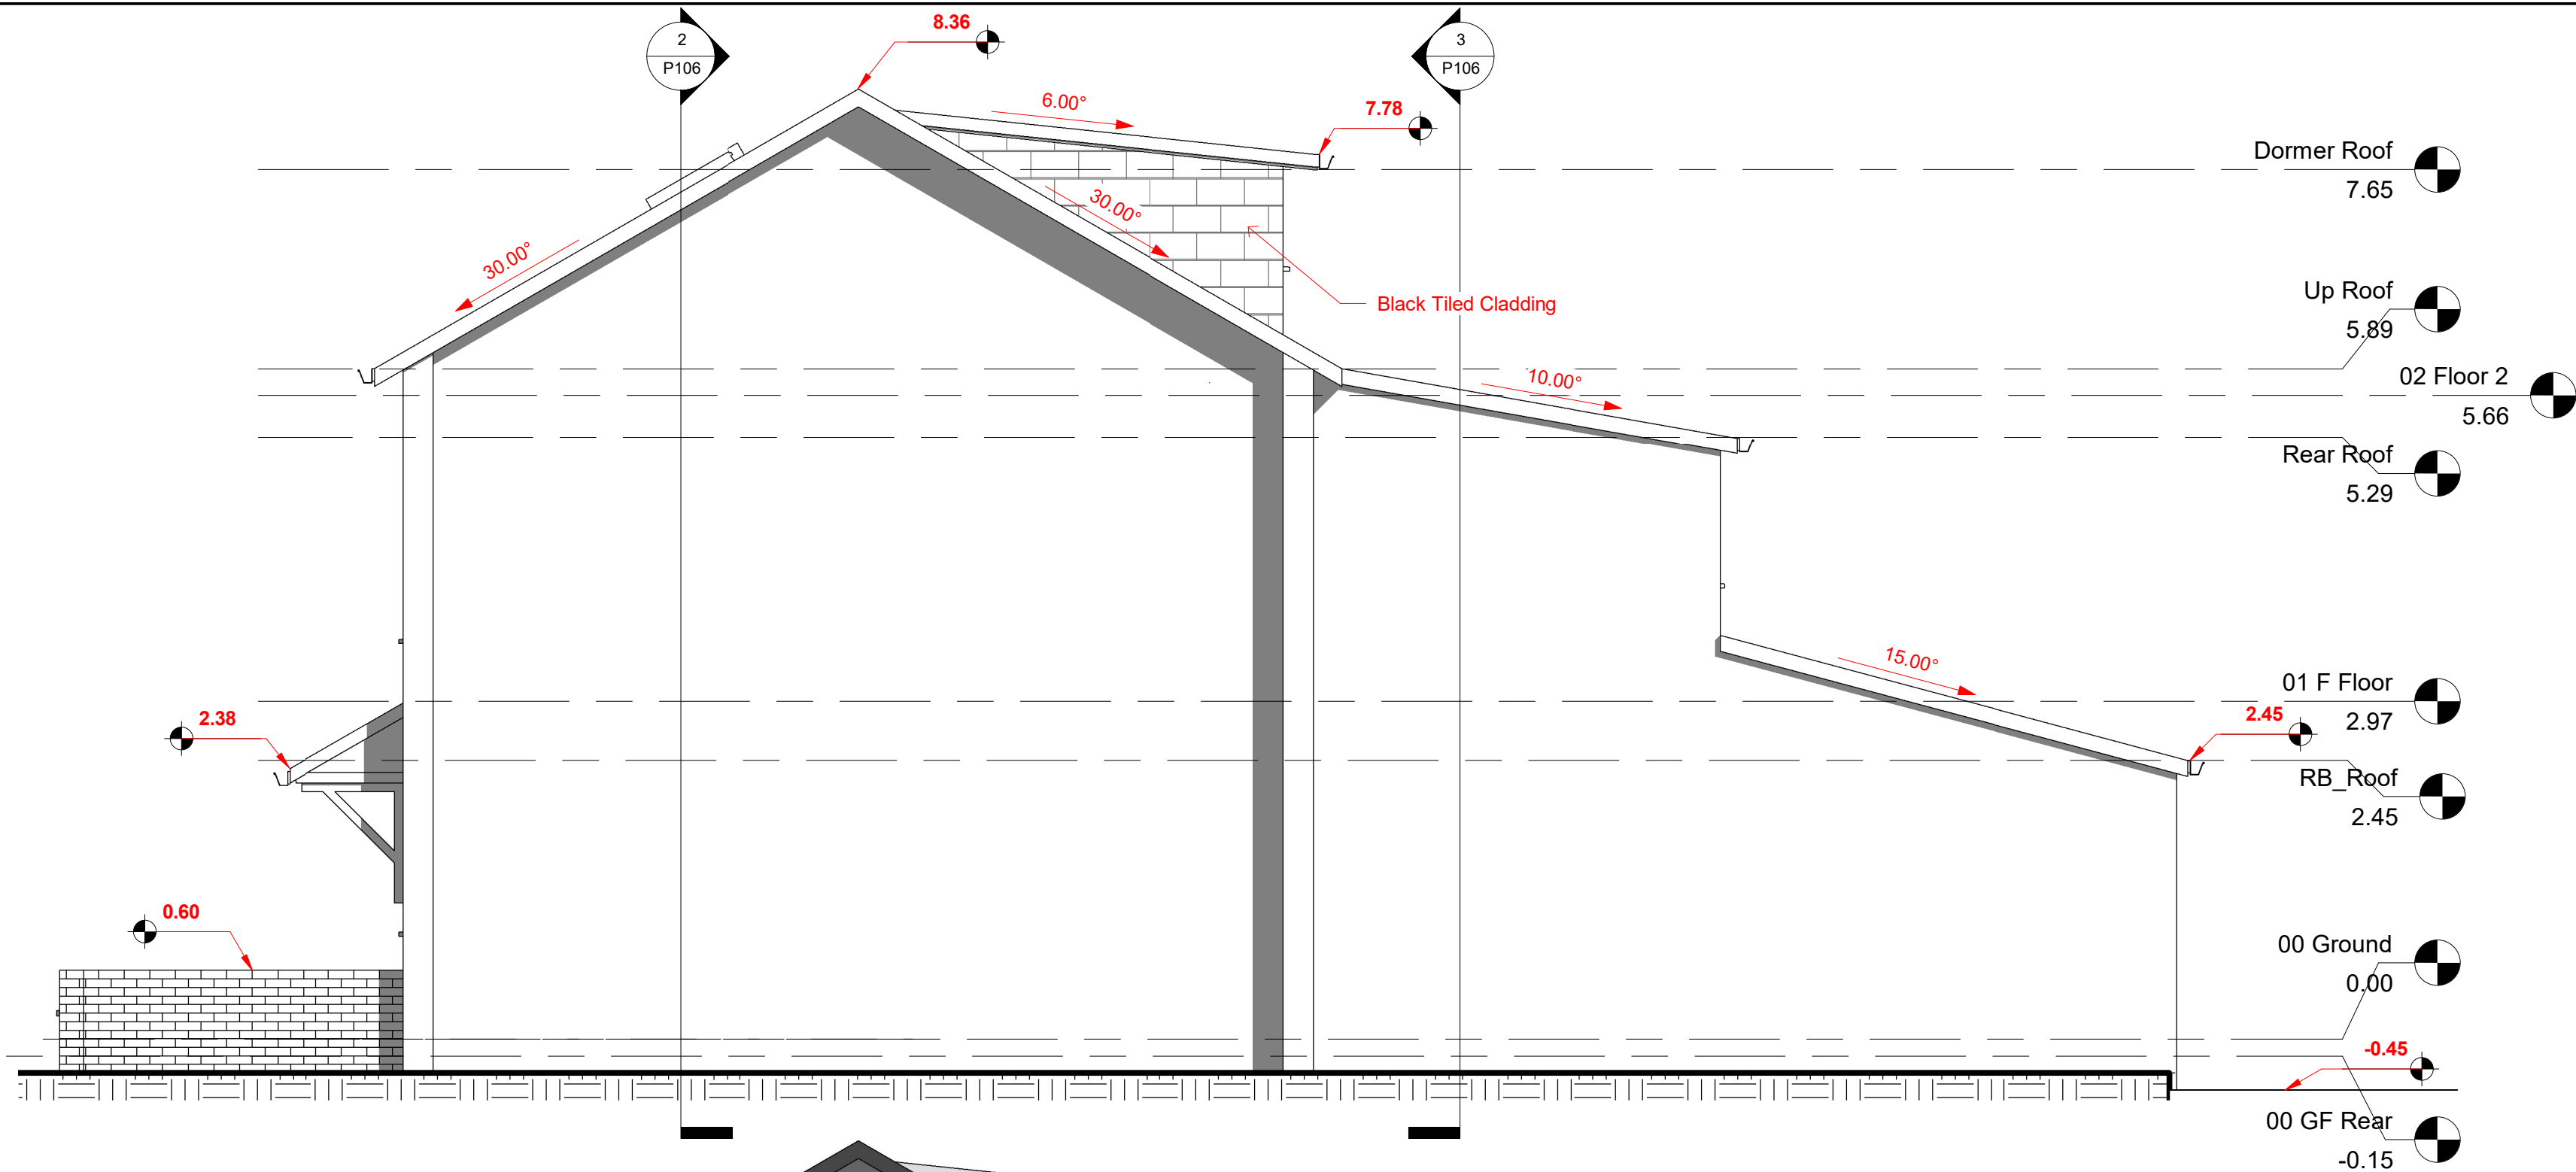

1 Side SW Section Elevation (DIMS)
1 : 50

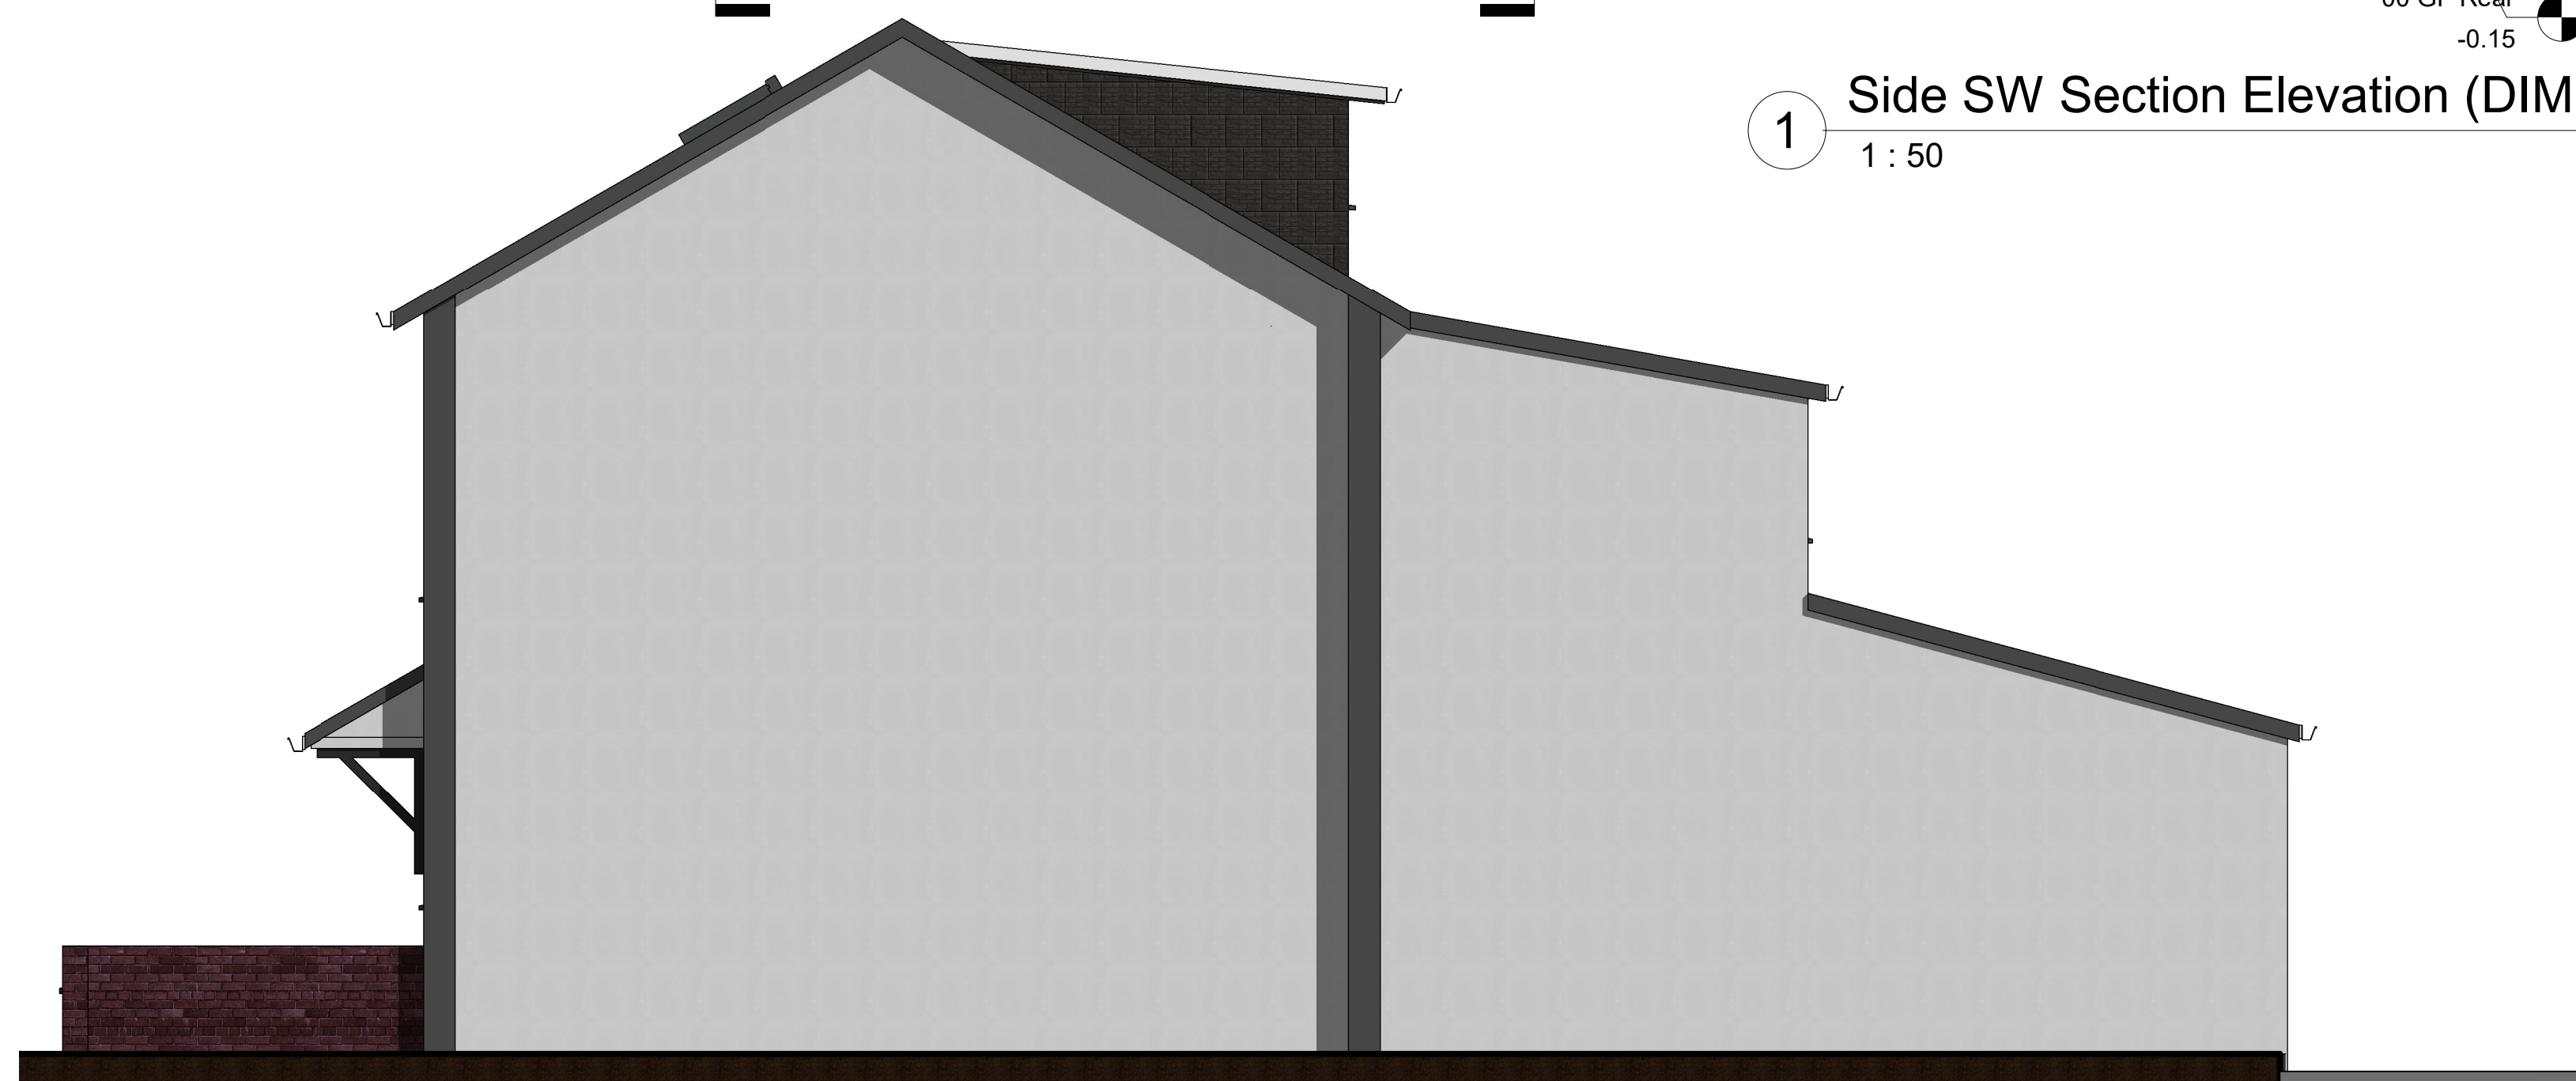

2 Side SW Section Elevation (Graphic)
1 : 50

NOTES

Copyright in this drawing remains with AECDesign. Do not scale from this drawing, work to figured dimensions. Check all dimensions on-site. In the event of any discrepancy, please refer query to AECDesign.

No.	Description	Date

Revision

AEC ARCHITECTURE
DESIGN ENGINEERING &
CONSTRUCTION
Commitment to Design Excellence

Contact:
Tel: 07985306082
Email: aecdesign.co.uk@outlook.com
www.aecdesign.co.uk

Project Name
**House Conversion to GF & FF
Flats with Loft Conversion**

Project No. **M192TG_2021_0001**

Drawing No. **M192TG_2021_P110**

Date 06/04/2021	Drawn-by Author
Status Existing	Checked by Checker
Sheet Size A2	Approved by AECDesign

Sheet Name
**Side SW Section Elevation
(Proposed)**

Scale **1 : 50**

Client Name **Mr Abid Miah**

Project Address 64 Broom Lane, Manchester M19 2TG	Sheet No. P110
---	--------------------------