
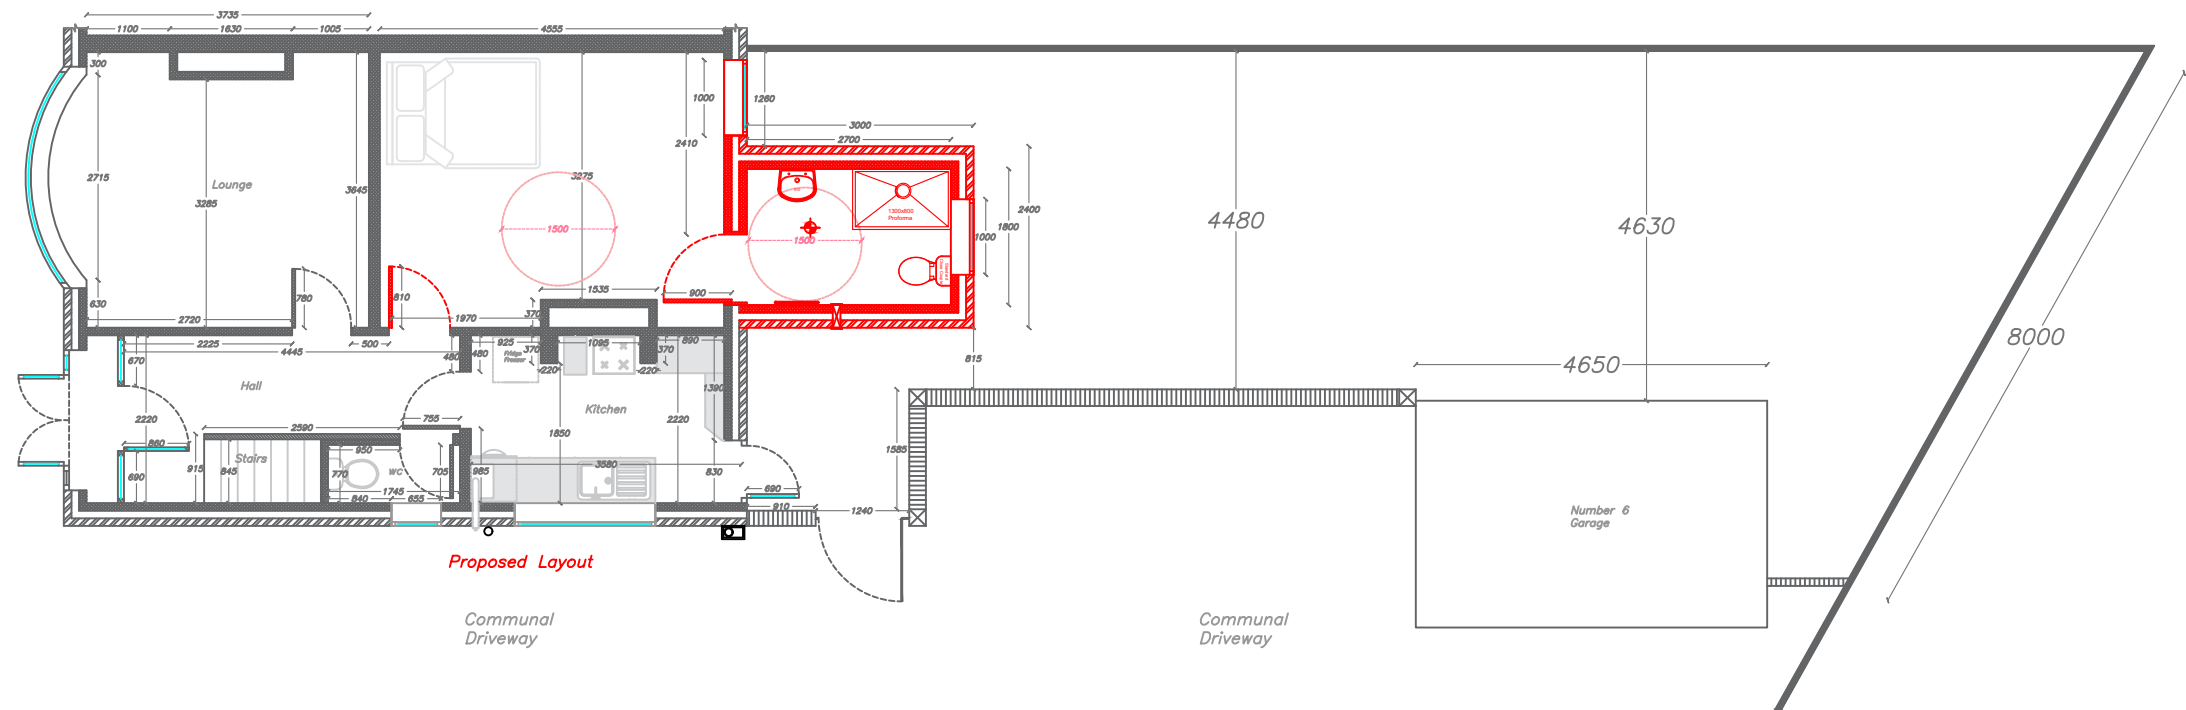


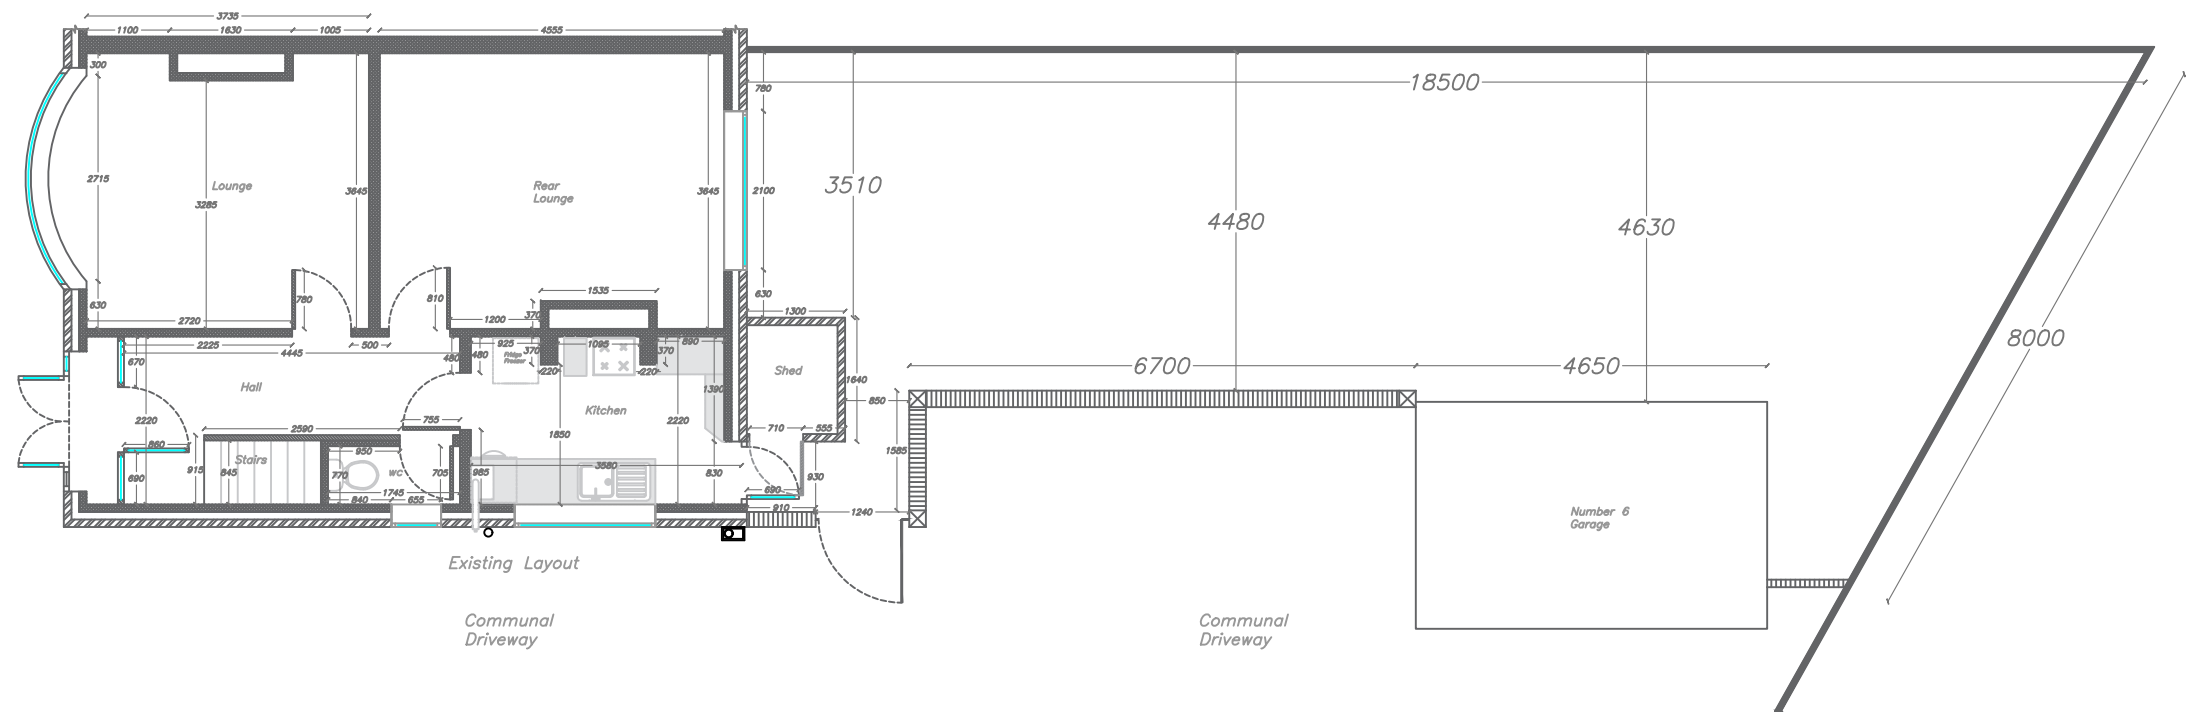

Manchester Equipment & Adaptations Partnership
 Technical Officer Service
 29 Poland St, Unit 1
 Ancoats,
 Manchester,
 M4 6AZ

Applicants name:
 Mrs Giovannina Anwar
 Property address:
 6 Longford Place
 long sight
 Manchester
 M14 5QR

Revisions:
 1= 08/11/21 = JR
 REV SS -

Drawn By:
 Shaun Stephenson
 Scale:
 1:100

Date: 25/08/2021
 Paper Size:
 A3



Manchester
 Equipment &
 Adaptations
 Partnership