17 DIDSBURY PARK - TREE/SHRUB WORKS AND SOILING AND SEEDING

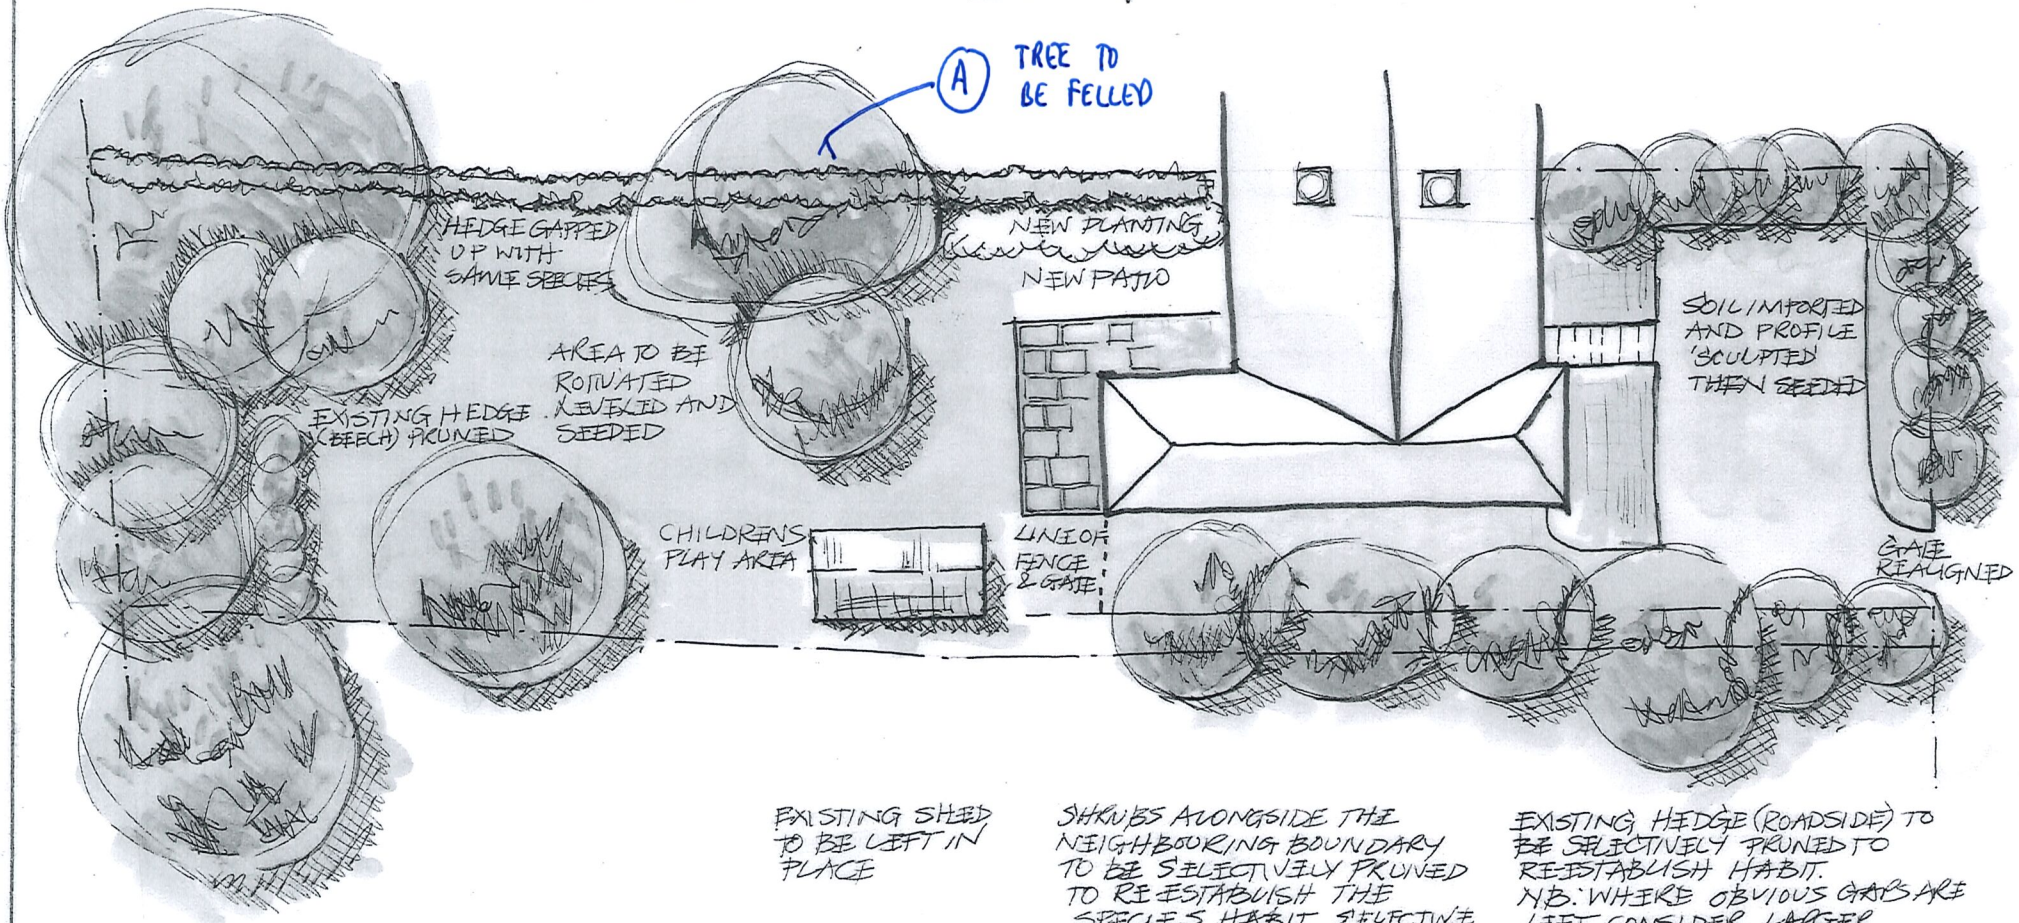

EXISTING SHED TO BE LEFT IN PLACE

SHRUBS ALONGSIDE THE NEIGHBOURING BOUNDARY TO BE SELECTIVELY PRUNED TO RE-ESTABLISH THE SPECIES HABIT. SELECTIVE PLANTING TO BE CONSIDERED ONCE THE OPERATIONS HAVE BEEN UNDERTAKEN

EXISTING HEDGE (ROADSIDE) TO BE SELECTIVELY PRUNED TO RE-ESTABLISH HABIT. N.B. WHERE OBVIOUS GAPS ARE LEFT, CONSIDER LARGER SPECIMEN PLANTING TO MAINTAIN PRIVACY.