




B-B (1 : 30)

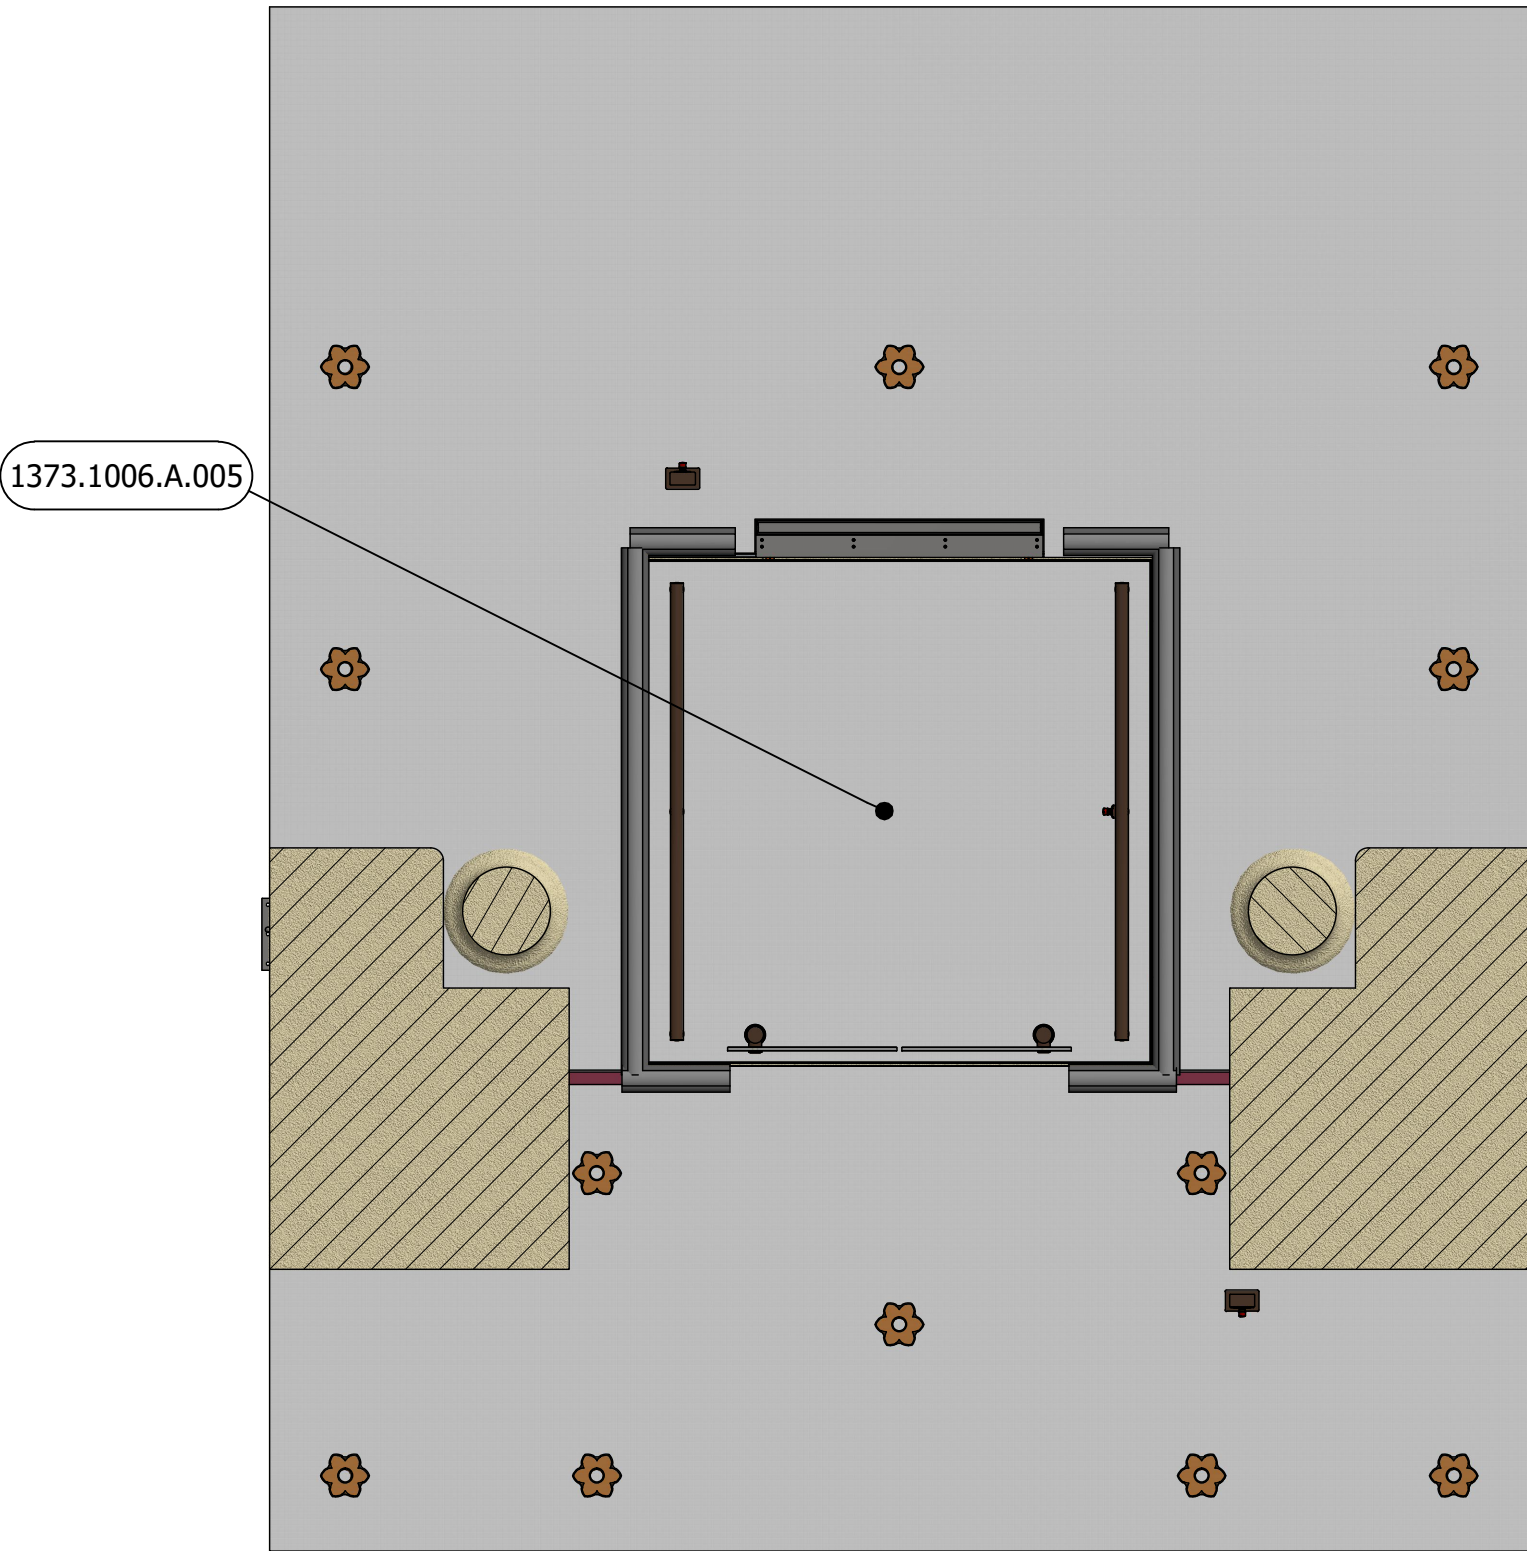


A-A (1 : 30)

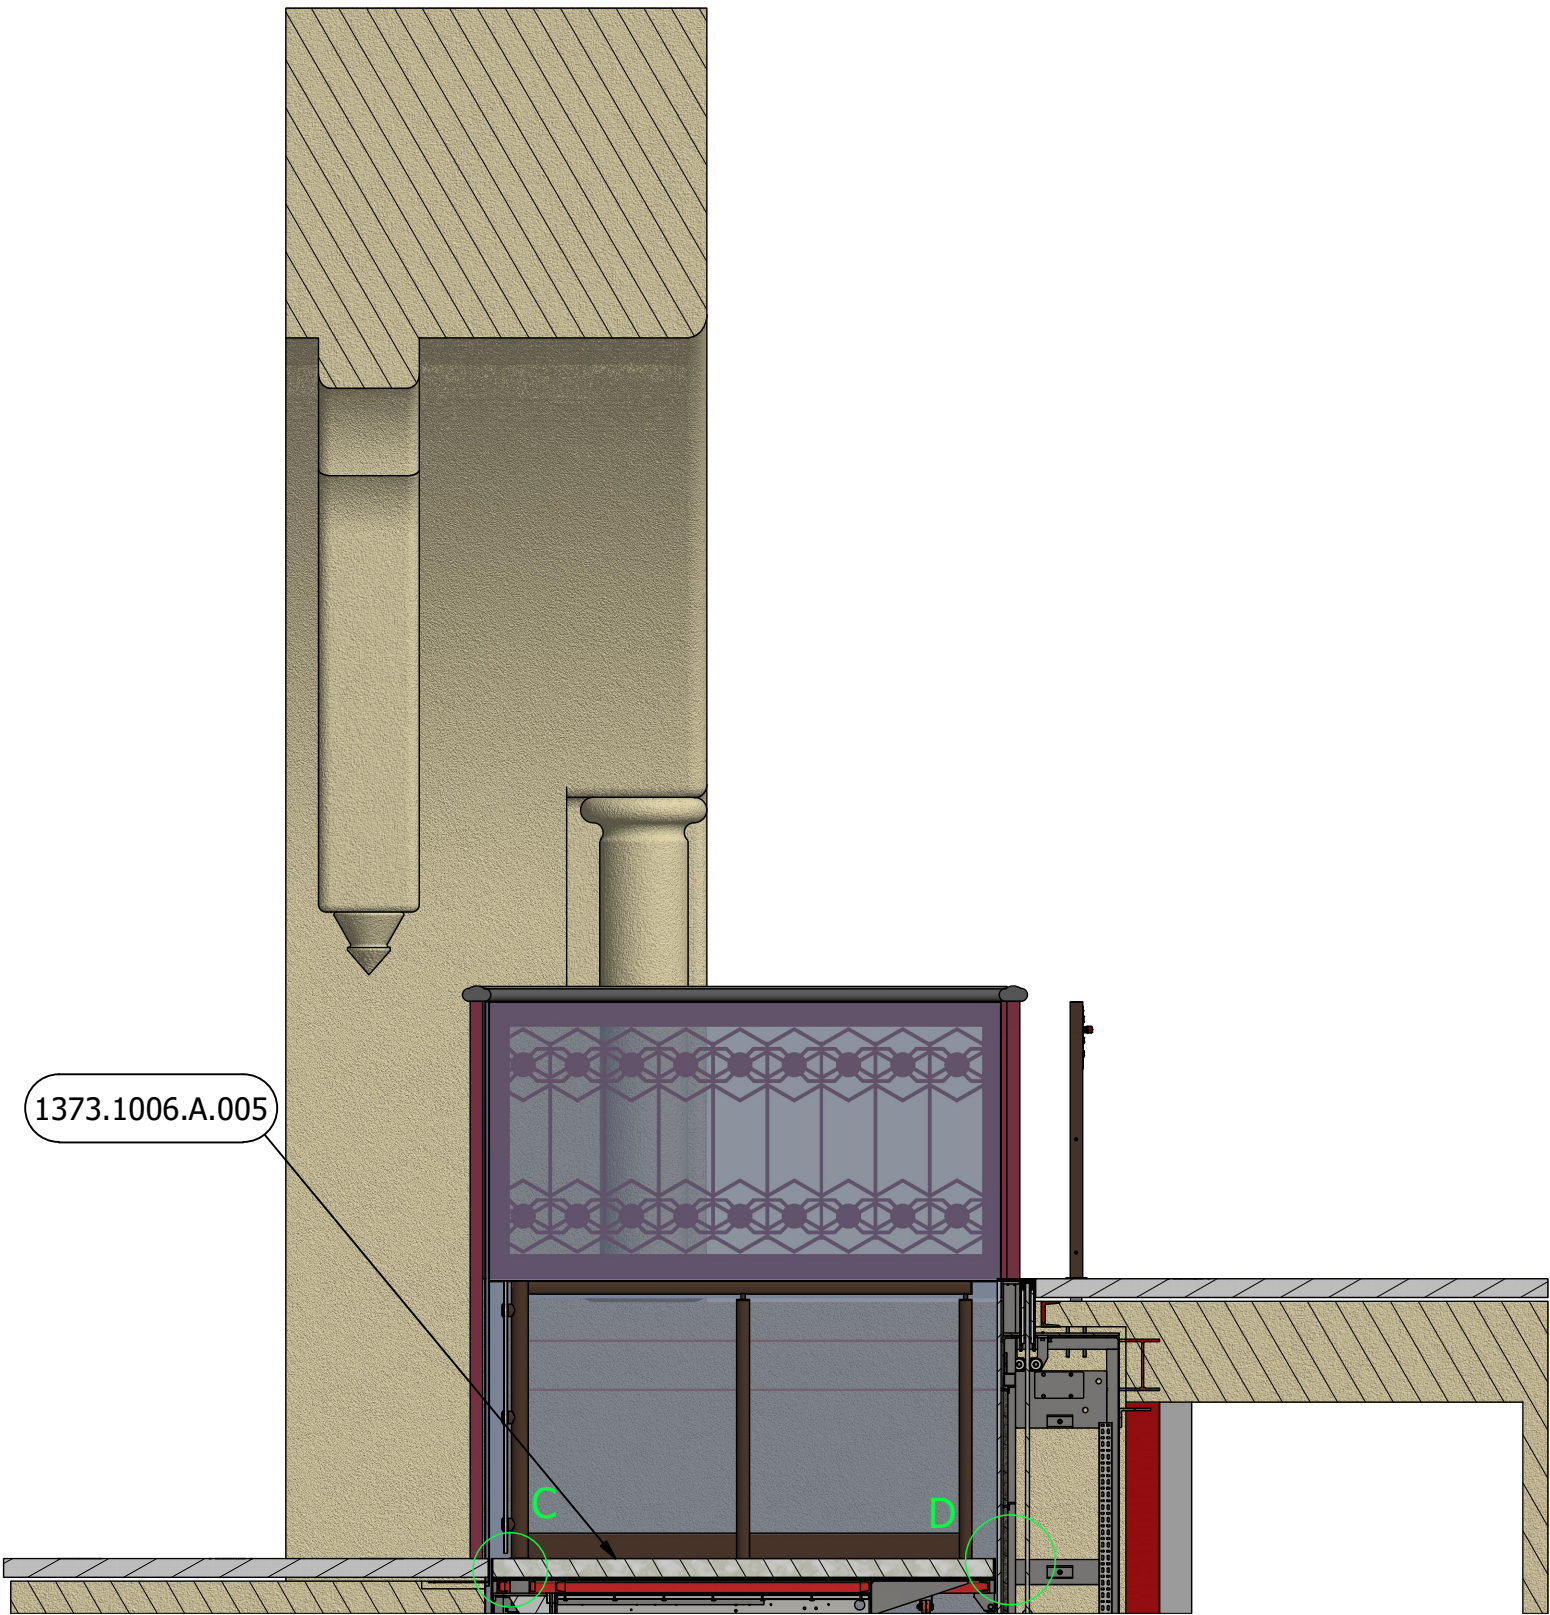


Isometric View (1 : 75)

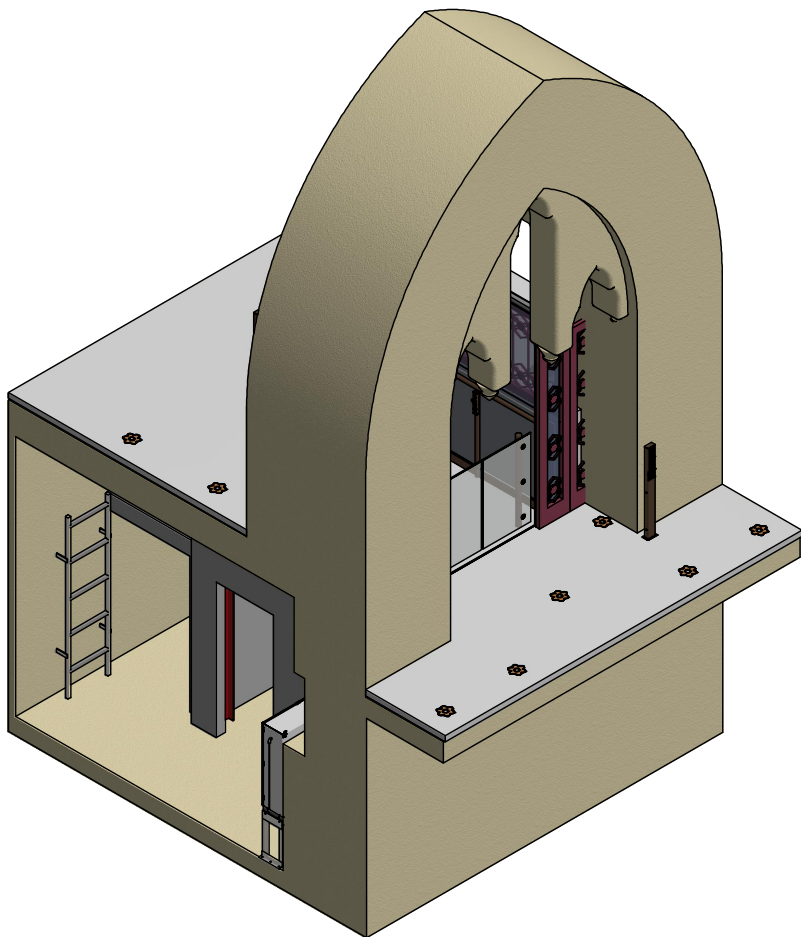

C (1 : 4)

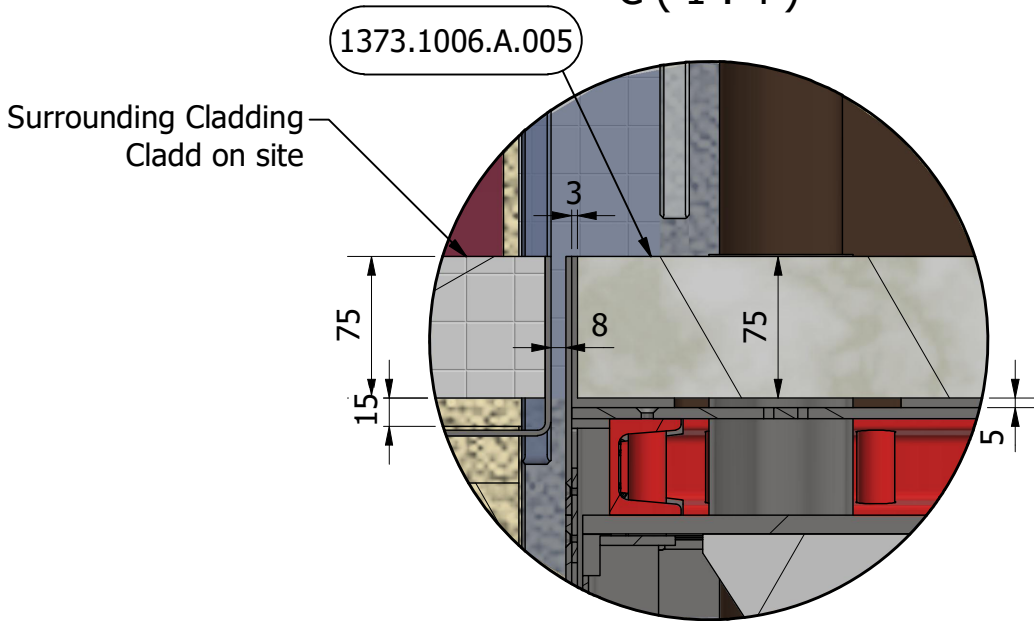

D (1 : 5)

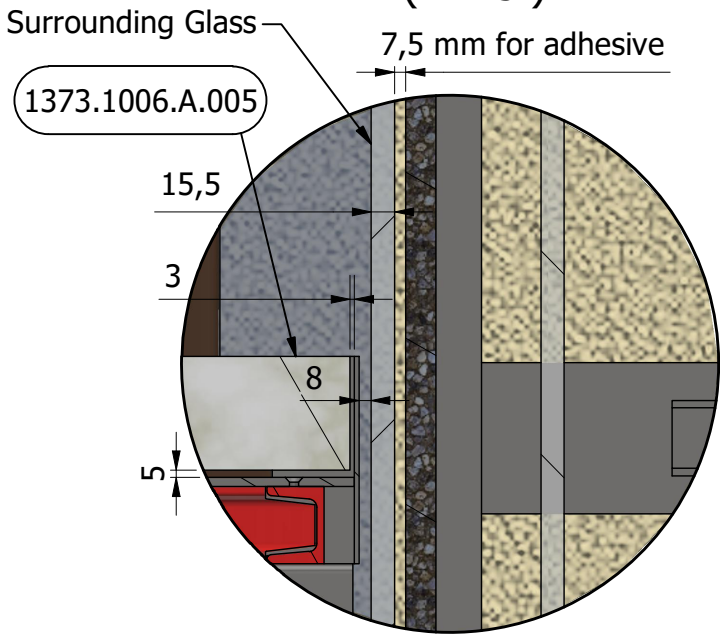

OTH-SAS-TH-GF-DWG-X-0007 Status S3 Revision P0

PARTS LIST						
ITEM	QTY	PART NUMBER		DESCRIPTION	MATERIAL	VENDOR
1	1	1373.1006.A.005		Platform Cladding	Existing Mosaic	by Others
This drawing and the information it contains is the property of Sesame Access Systems LTD. and must not be copied or issued to any third party. Do not insert this drawing onto your system as the Educational version message will overlay onto your drawings.	Designed by IDS_PC_6		Checked by S.J.Lyons	Date: 26/04/2022	Vendor:	Edition P0
	 Sesame ACCESS FOR ALL			Drawing number: OTH-SAS-TH-GF-DWG-X-0007		Material:
				Description: Stone Cut List		Sheet 1 / 2

PLEASE NOTE THAT THE SESAME LIFT (RISERS AND TREADS) NEEDS TO BE CLAD FIRST, BEFORE THE SITE CLADDING IS PUT AROUND THE SESAME SYSTEM.
IF THE AREA AROUND THE SESAME SYSTEM IS CLADD PRIOR TO THE SESAME LIFT, SESAME SYSTEM LTD. WILL TAKE NO RESPONSIBILITY FOR MISALIGNMENTS OF ALL CLADDING.

Client/Architect/Stonemason to specify the Treads Nosing's or Anti Slip Strips on the Treads to match the surrounding steps cladding details.