

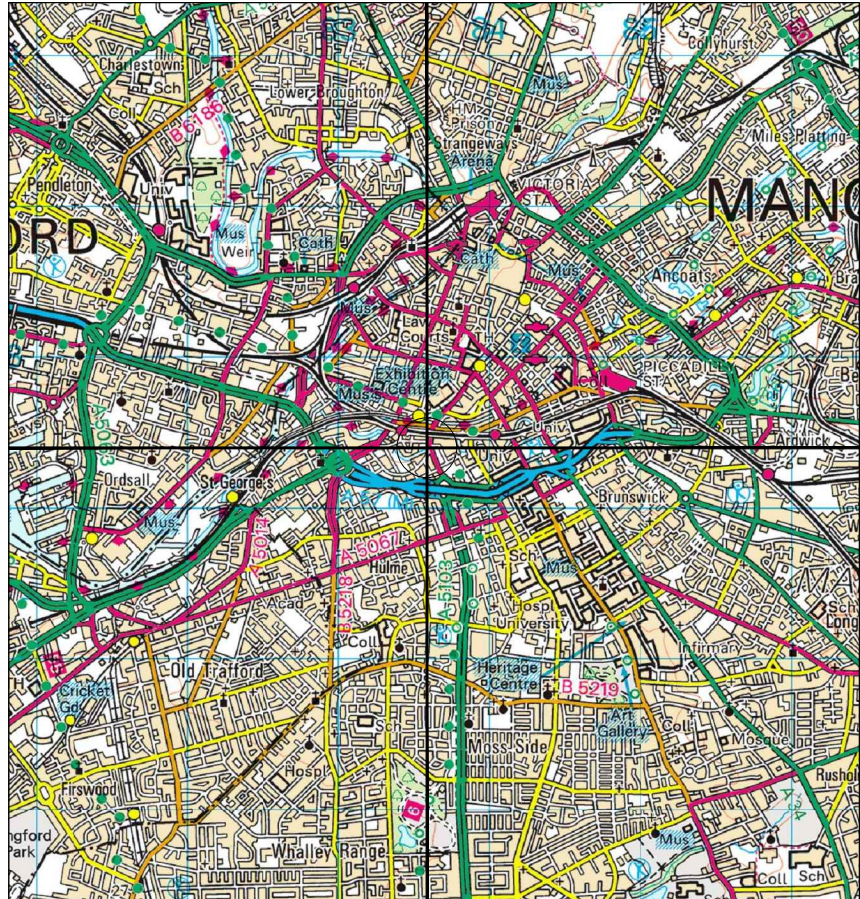


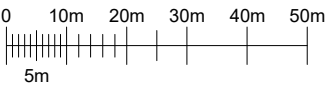

SITE LOCATION
SCALE 1:50000

Ordnance Survey map extract based upon Landranger map series with the permission of the controller of Her Majesty's Stationery Office.
Mono Consultants Limited licence no. ES100017753.
Crown copyright.

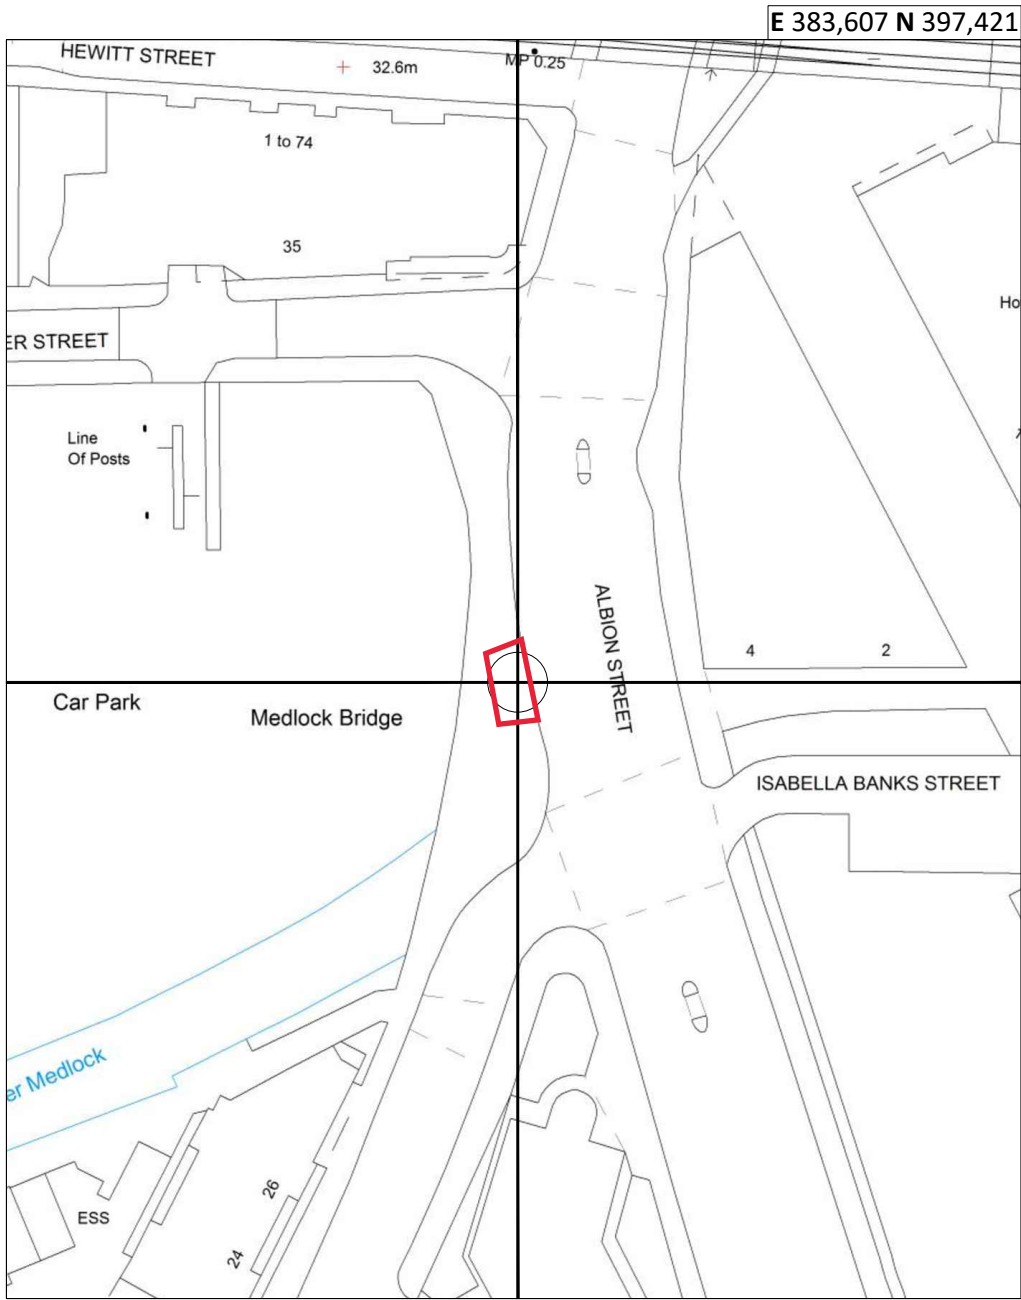

DETAILED SITE LOCATION
SCALE 1:1250

Ordnance Survey map extract based upon Landranger map series with the permission of the controller of Her Majesty's Stationery Office.
Mono Consultants Limited licence no. ES100017753.
Crown copyright.



GENERAL NOTES				
Use written dimensions only, do not scale from drawing. Use latest revision of all referenced information.				
A	05.06.19	FIRST ISSUE	ASE	JE
Rev	Date	Description	Drawn	Chkd
mono# MONO CONSULTANTS LIMITED 70-76 Steam Packet House Cross Street Manchester, M2 4JG t: 44 (0)161 839 8839 www.monoconsultants.com				
InLinkUK BT				
Org Status PLANNING				
Cell No. & Name MAN 033				
Site Name & Address ALBION STREET (NR JCN CITY RD E, OPP. NO. 4 FIRST ST) M15 4RL.				
Drawing Title SITE LOCATION MAPS				
Scale	As Shown	Date	05.06.19	
Drawn By	ASE	Checked By	JE	
Drawing Number 001				Revision A