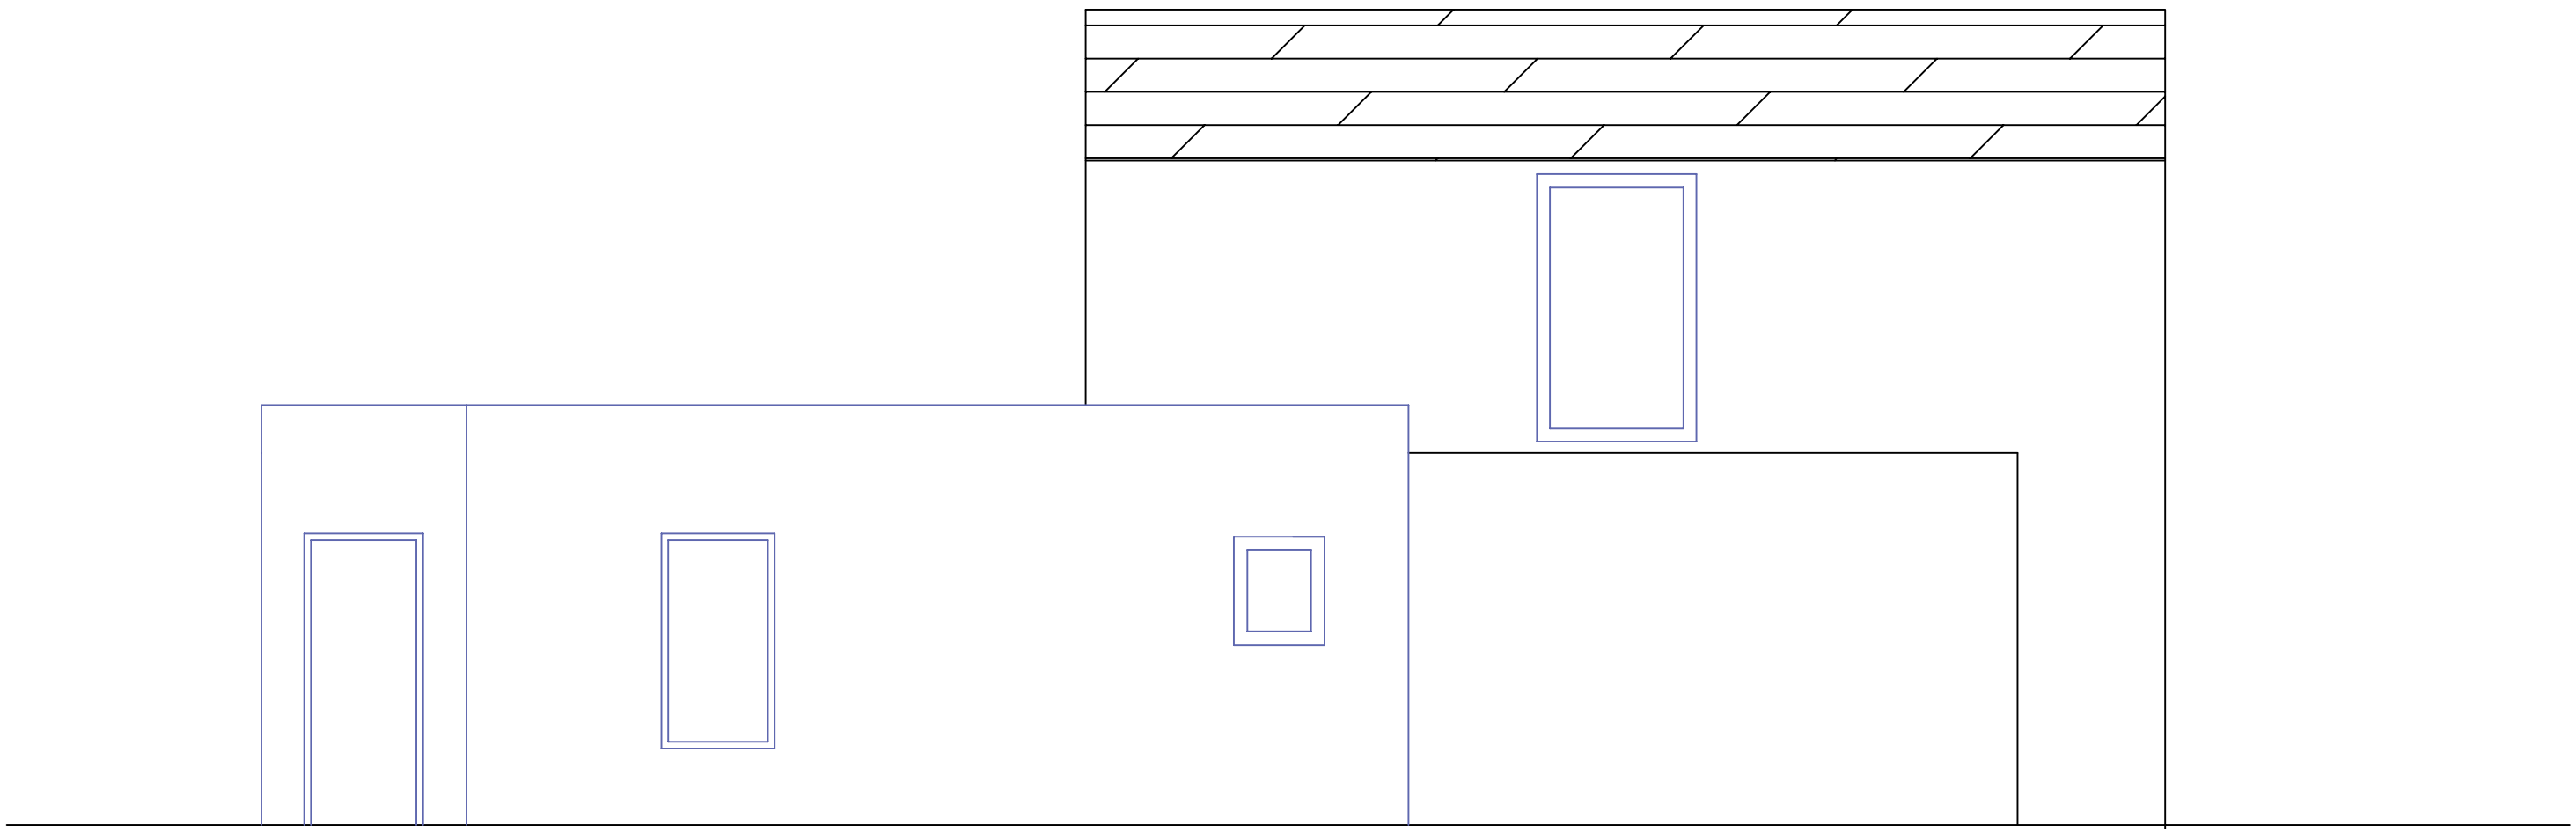


Proposed Side Elevation

Drawing No 06 proposed elev Scale 1:50	36 Holwood Drive M16 8WS