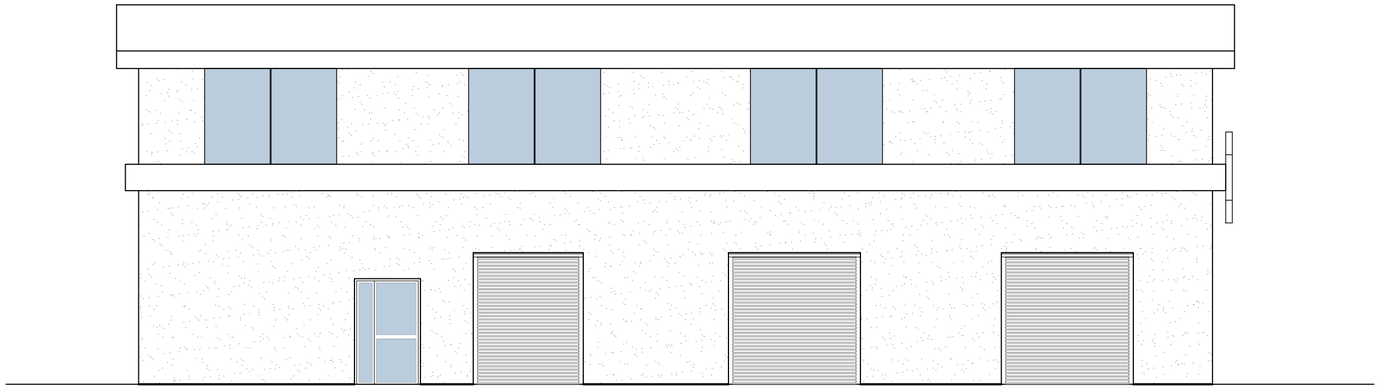

Proposed Rear Elevation (C)

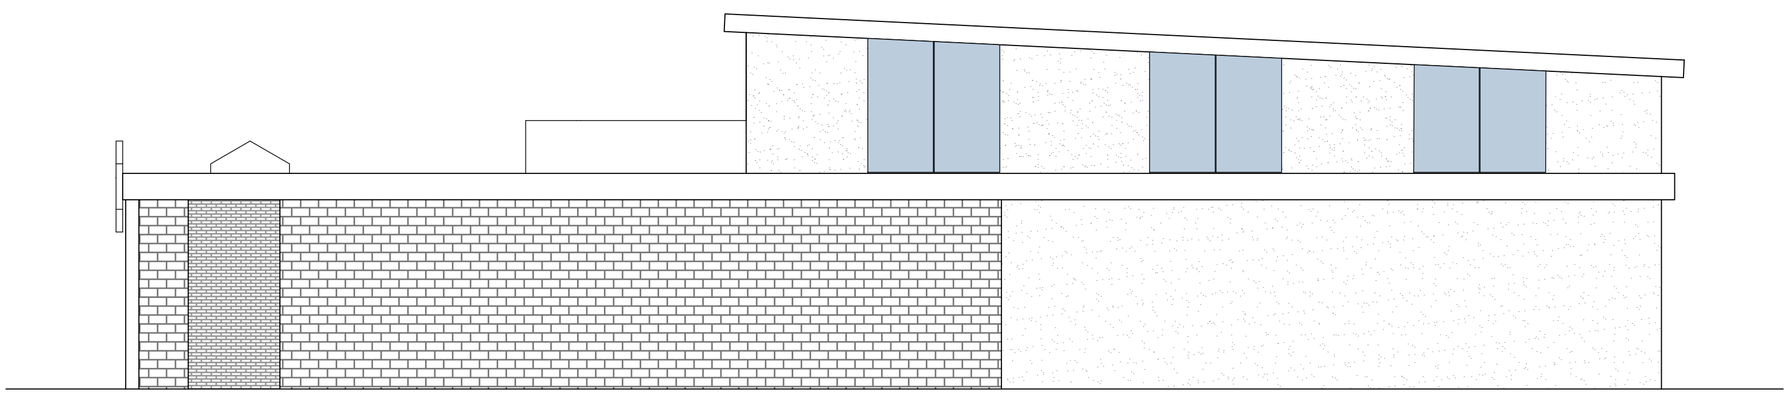

Proposed Side Elevation (D)

m 0 1 2 3 4 5 6 7 8 9 10
SCALE
1:100

INSPIRE I DESIGN I BUILD

DESIGN

+44 (0) 161 818 2786
www.mldesign.uk | info@mldesign.uk

Job Ref.	Drawing No.	Revision
1147	0310	C

Rev	Description	By	Date
C	Revised for Planning	ML	30/11/20
B	Issue for Planning	ML	22/10/20
A	Issue for Draft Planning Issue	ML	17/09/20

Initial Issue: 17/09/20

CLIENT
Central Auto Clean
351 Stockport Road
Longsight
Manchester
M13 0LF

PROJECT TITLE
Erection of New Purpose Built Building
to enhance existing car wash facilites

DRAWING TITLE
Proposed Elevation Drawings

Drawn by: ML	Checked by: ML
Date: 17/09/20	Scale: 1:100 @A2

This drawing is to be read in conjunction with all relevant drawings.

The main contractor/builder is to interpret the requirements in relationship to the site conditions encountered and as agreed with the Building Control officer.

All dimensions and sizes to be verified on site, any discrepancies to be reported to the client/project manager. These annotations were prepared for planning and/or building control submission only.

This drawing and design is the (© 2020) property of ML Design, and should not be reproduced without written permission.