
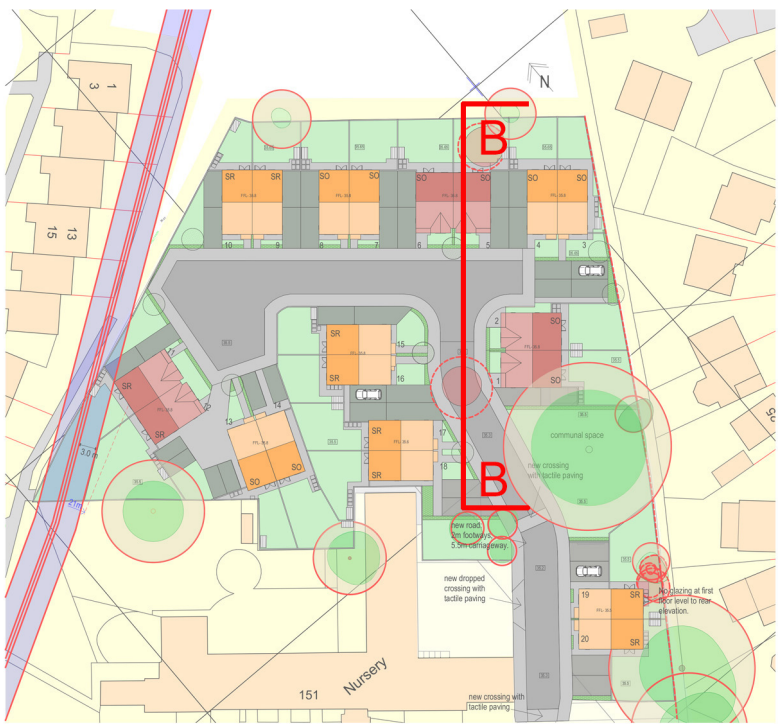


Rev	Date	Description
XX	XX.XX.XX	XXXX

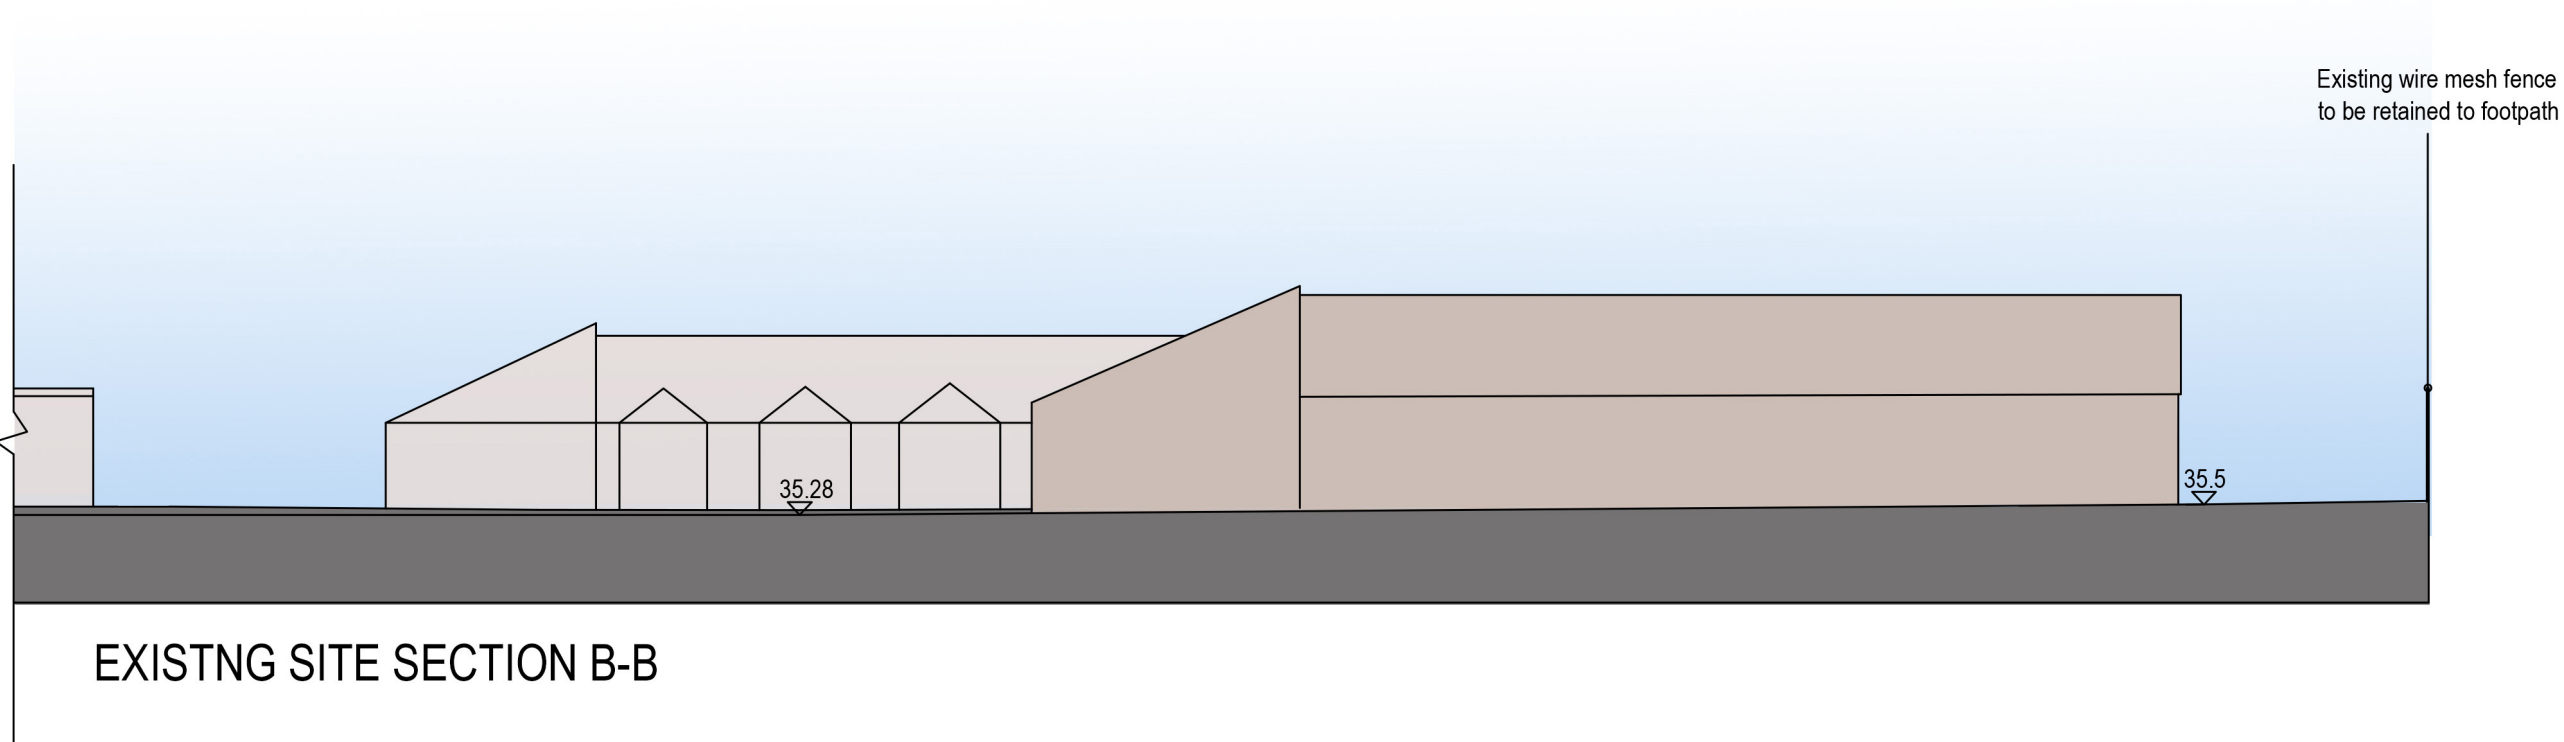

Arcus Consulting LLP
Wakefield 0192 466 9000 Manchester 0161 905 3222 London 0208 8742 2512
Liverpool 0151 708 1080 Newcastle 0191 272 5781 Rugby 01788 297 127
info@arcus.uk.com www.arcus.uk.com

Client
WCHG

Project
Oakwood Lodge

Title
Existing and Proposed Site Section B-B

Scale	Date	Stage
1:200 @ A2	24.05.22	P
Job No	Drawing No	Rev
5415	P-08	-
Drawn	Approved	
SB	-	

This drawing is the copyright of Arcus. Contractors must check all dimensions on site. Do not scale the drawings. Only figured dimensions are to be worked to.