
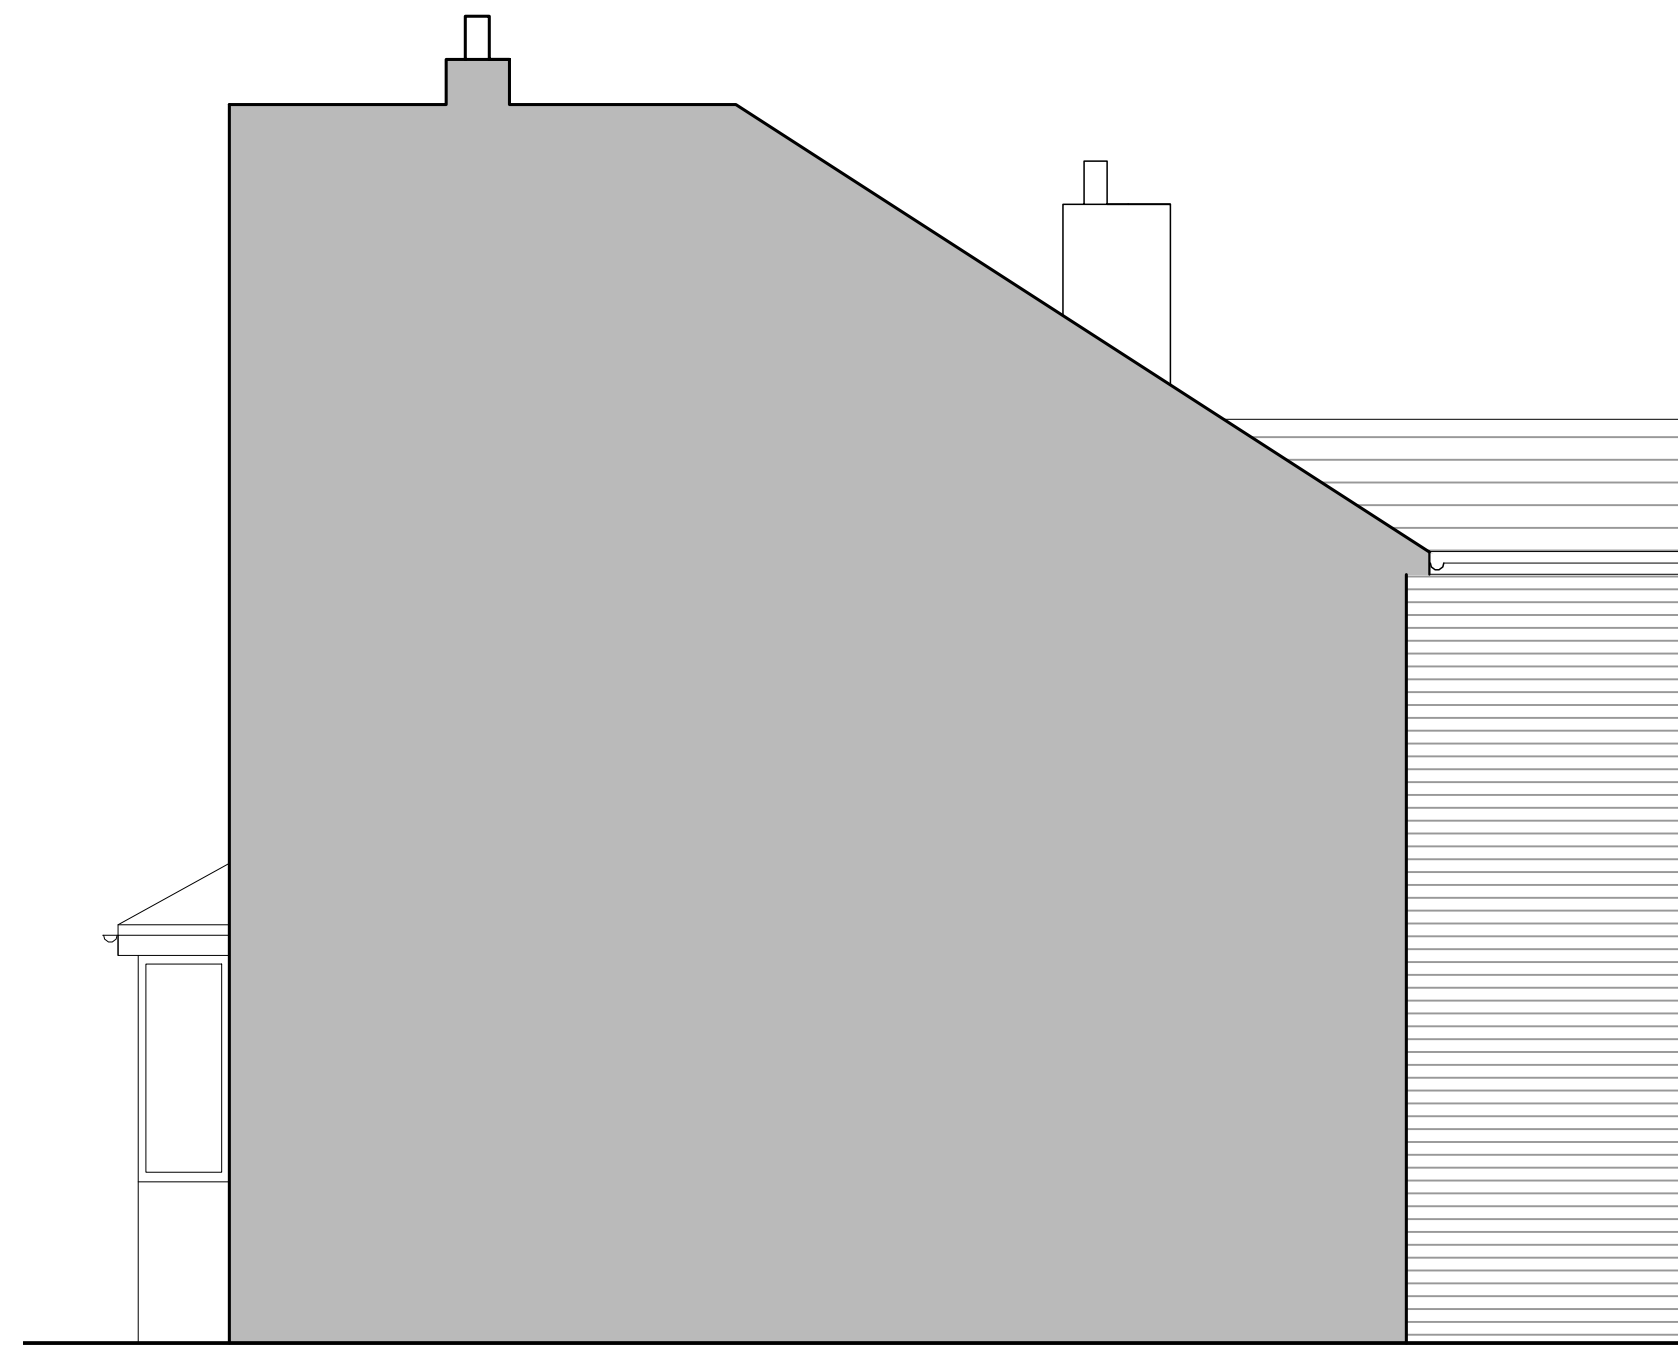
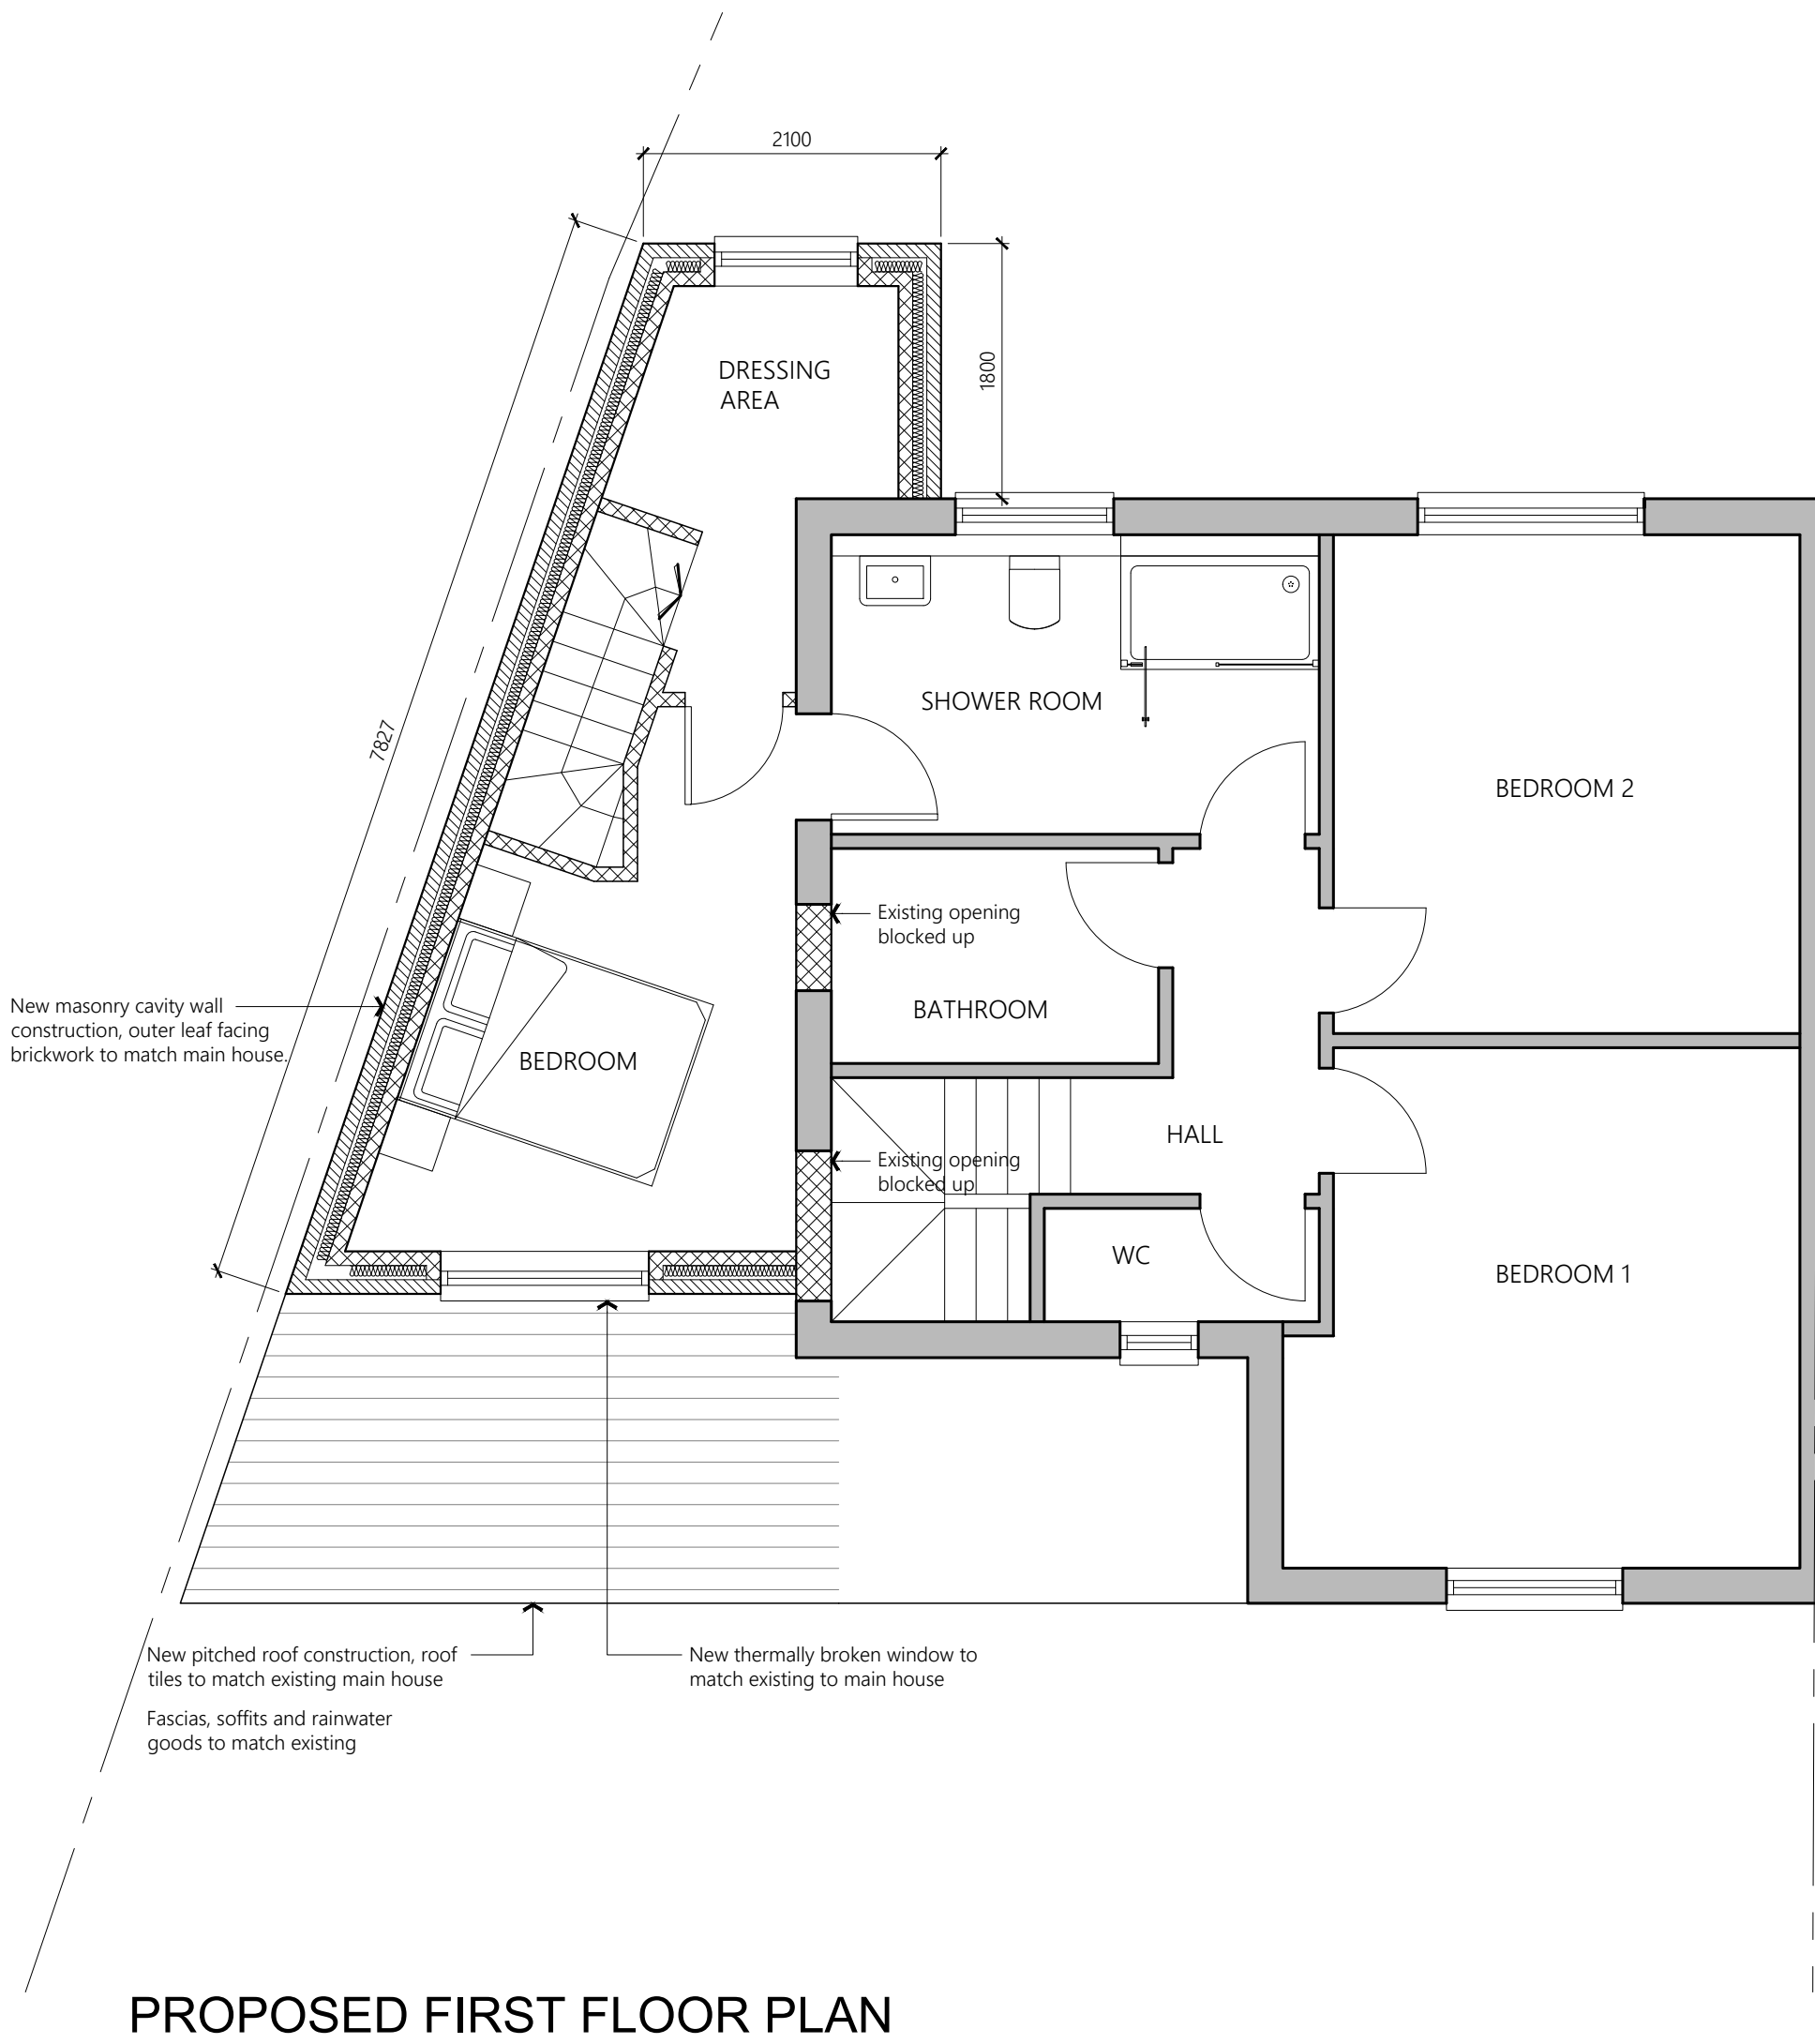
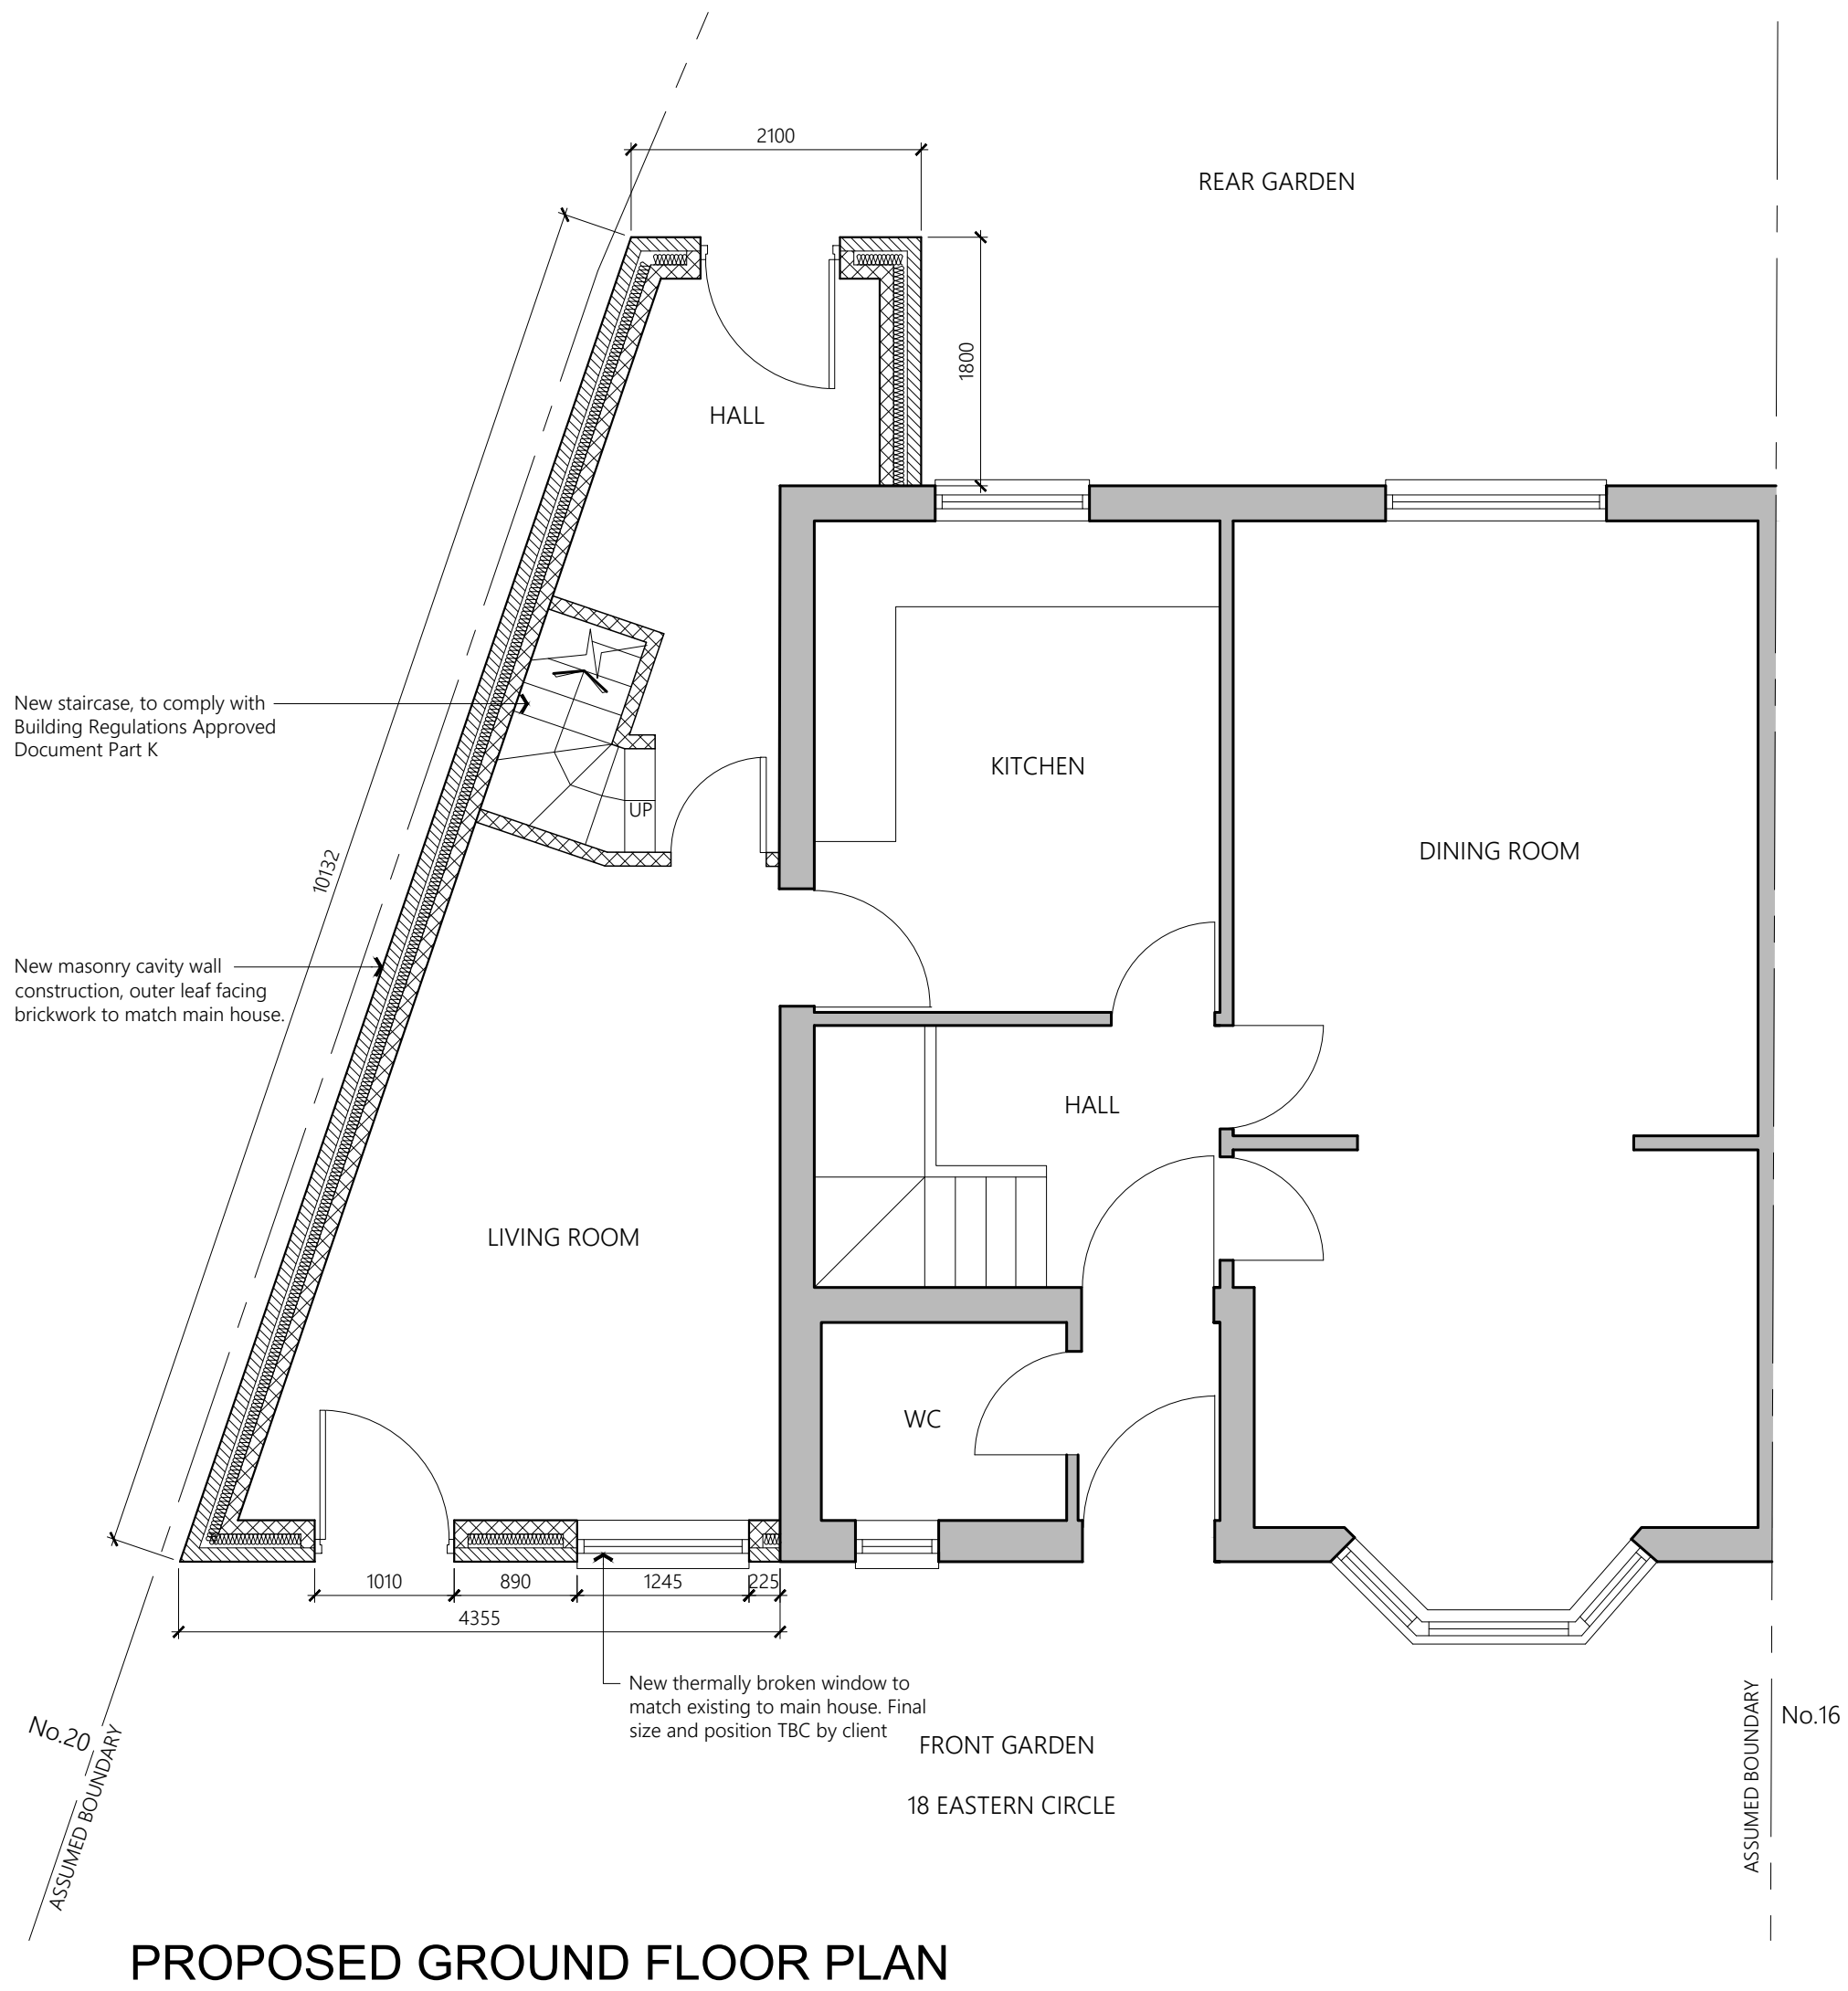


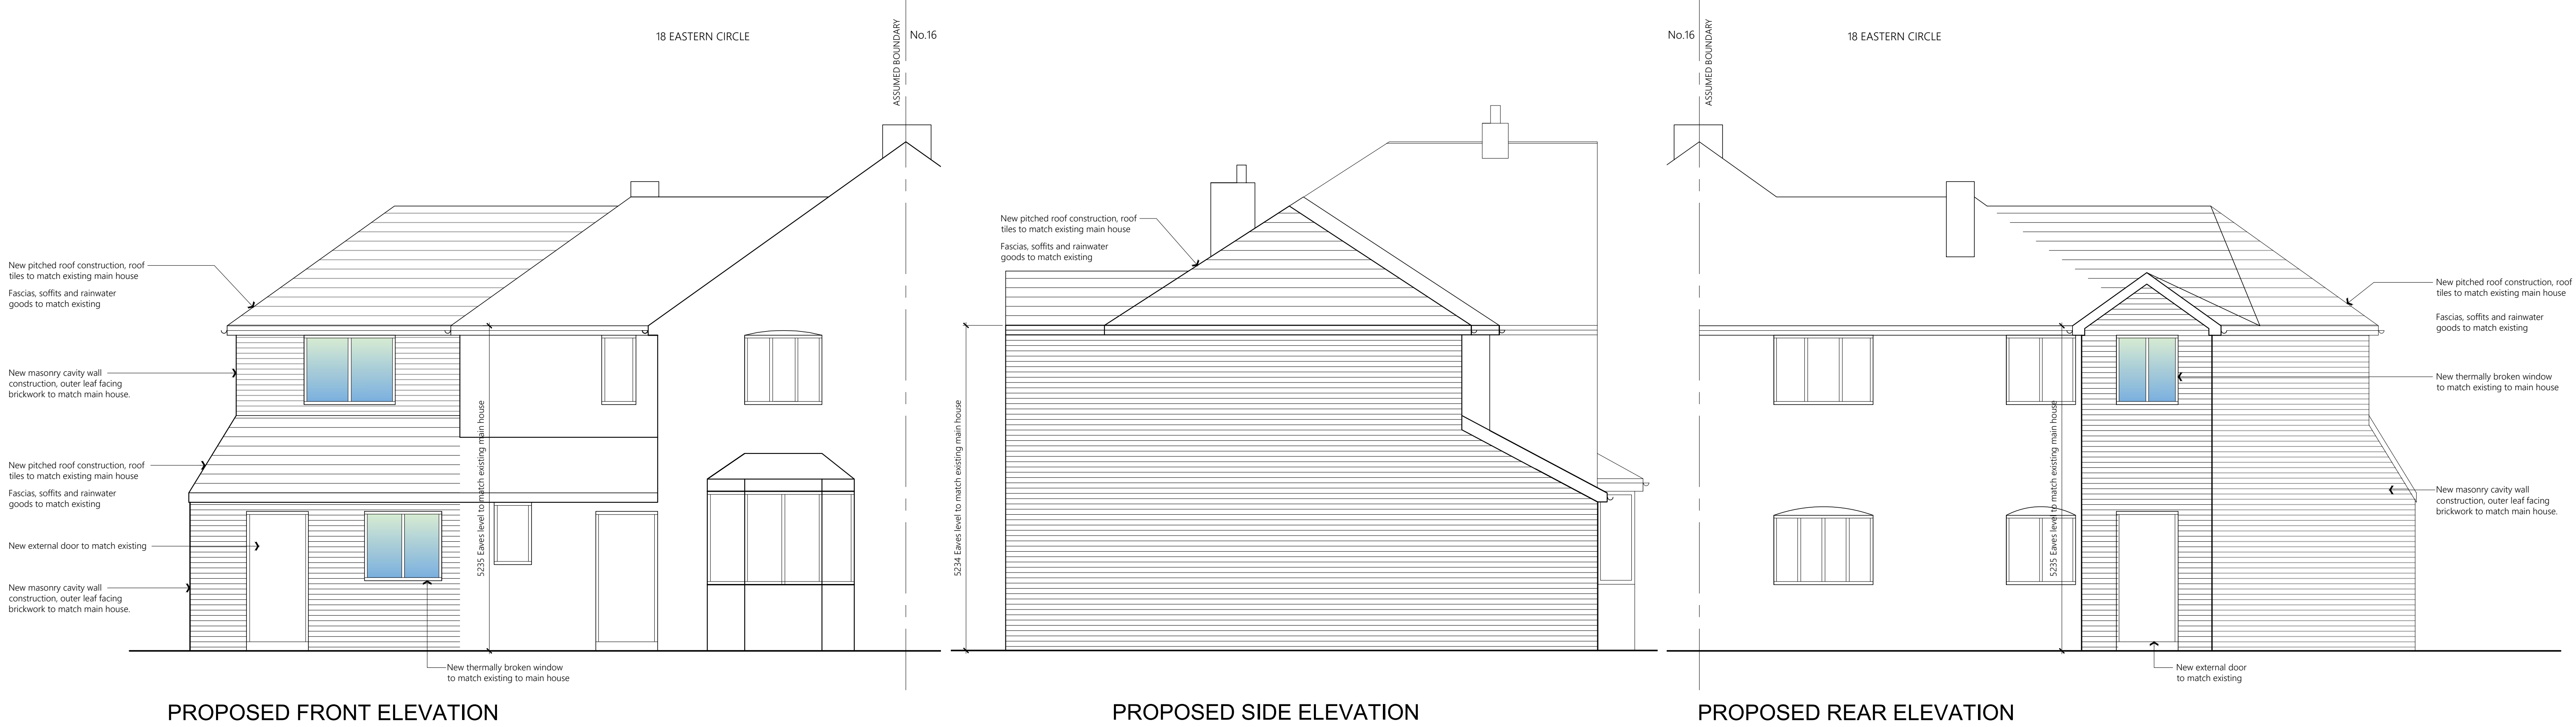

PROJECT	18 Eastern Circle Manchester M19 1P		
CLIENT	Najib Haq		
STATUS	Information		
DRAWING	Proposed Plans & Elevations		
DWG No.	2207A-003	REV	
SCALE	1:50@A1	DATE	May '22