



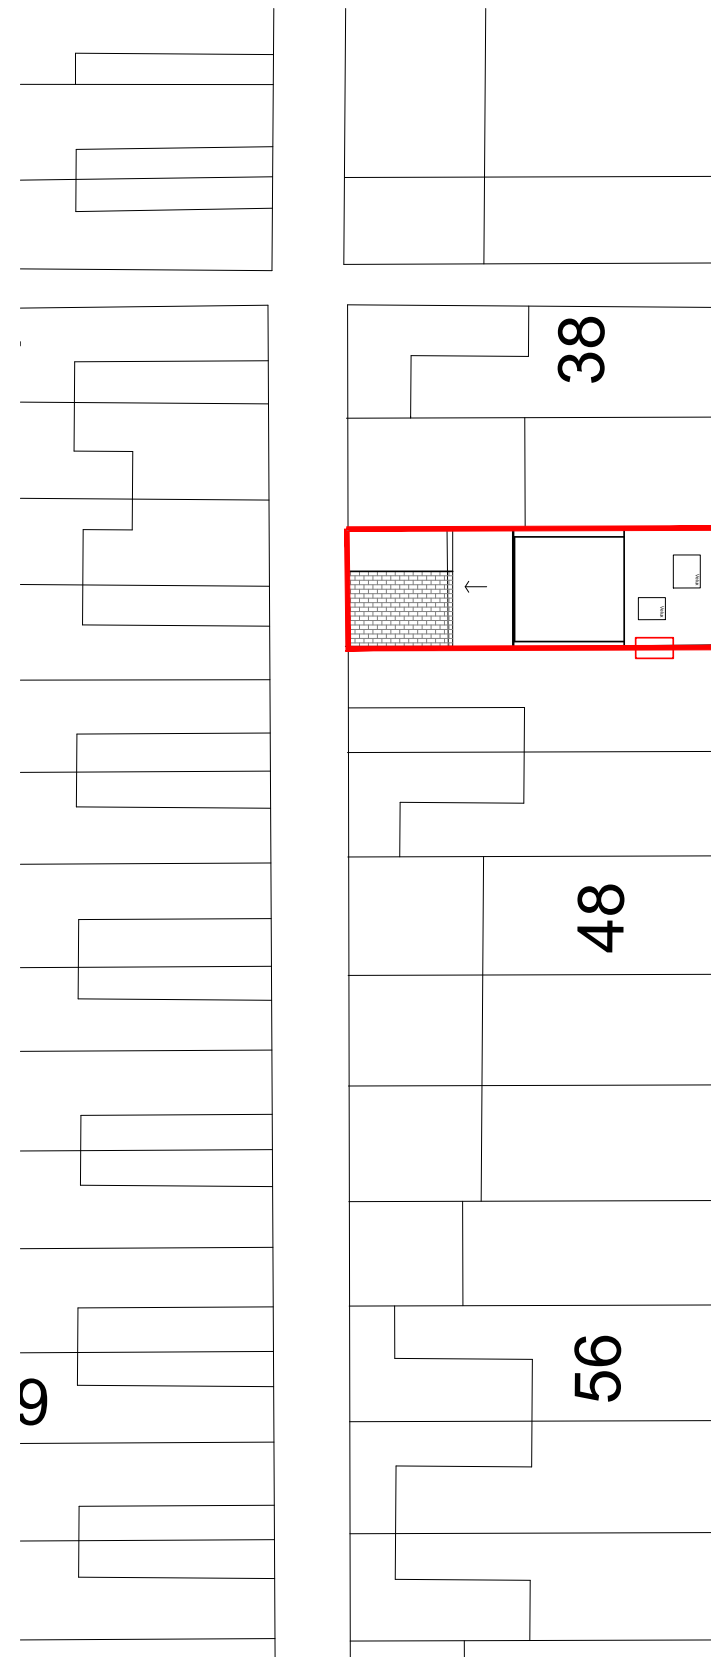


CRANSWICK TREET

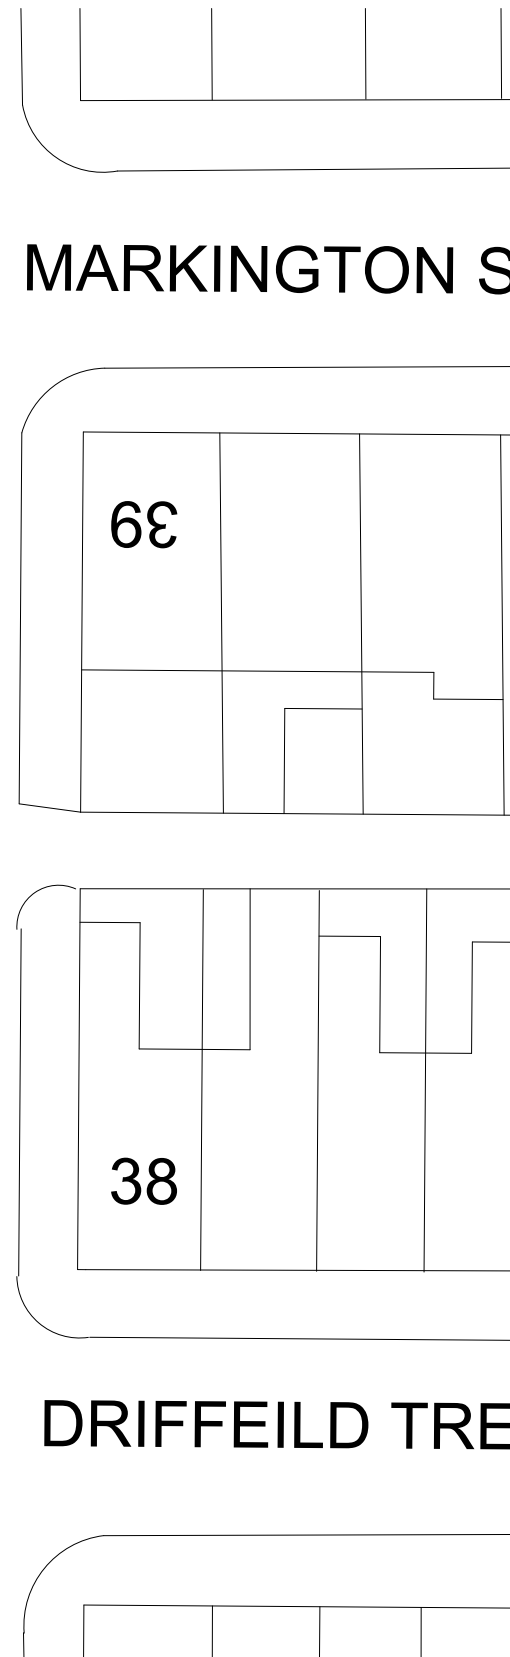

Notes:

1. Contractor/sub-contractors to verify all dimensions on site before commencing work. Skribbld is to be notified of any discrepancies in dimensions and setting out of work prior to starting on site.
2. Copyright of design shown is retained by this office. All rights reserved. This drawing must not be reproduced without prior permission.
3. Do not scale from the drawings.
4. All dimensions are in millimeters unless noted otherwise. All dimensions to be verified on site & approved by the engineer/contractor.
5. This drawing should be read in conjunction with other relevant architectural, structural, mechanical and electrical drawings and all relevant sections of the specifications.

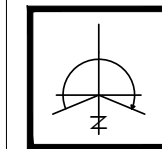

|                         |              |     |       |
|-------------------------|--------------|-----|-------|
| REV:                    | DESCRIPTION: | BY: | DATE: |
| STATUS: FOR INFORMATION |              |     |       |

SKRIBBLD

Manchester,UK  
+44 79260 22288  
www.skribbld.com  
info@skribbld.com

CLIENT: Sairish Mahmood  
42 Cranswick Street  
Fallowfield  
Manchester M15 7JA

TITLE: Location Plan

|                           |                       |                |                |
|---------------------------|-----------------------|----------------|----------------|
| SCALE AT A1:<br>1:1250@A3 | DATE:<br>21.12.20     | DRAWN:<br>SM   | CHECKED:<br>HS |
| PROJECT NO:<br>2019       | DRAWING NO:<br>SP-001 | REVISION:<br>- |                |