Key

- Existing tree to be retained (For full details of existing tree species, quality and condition refer to Arboricultural report prepared by Engie Arboricultural Consultancy
  Existing trees to be protected in line with BS5837:2012
- Proposed standard tree
- Proposed multistem tree
- Proposed specimen shrub

Planting mixes
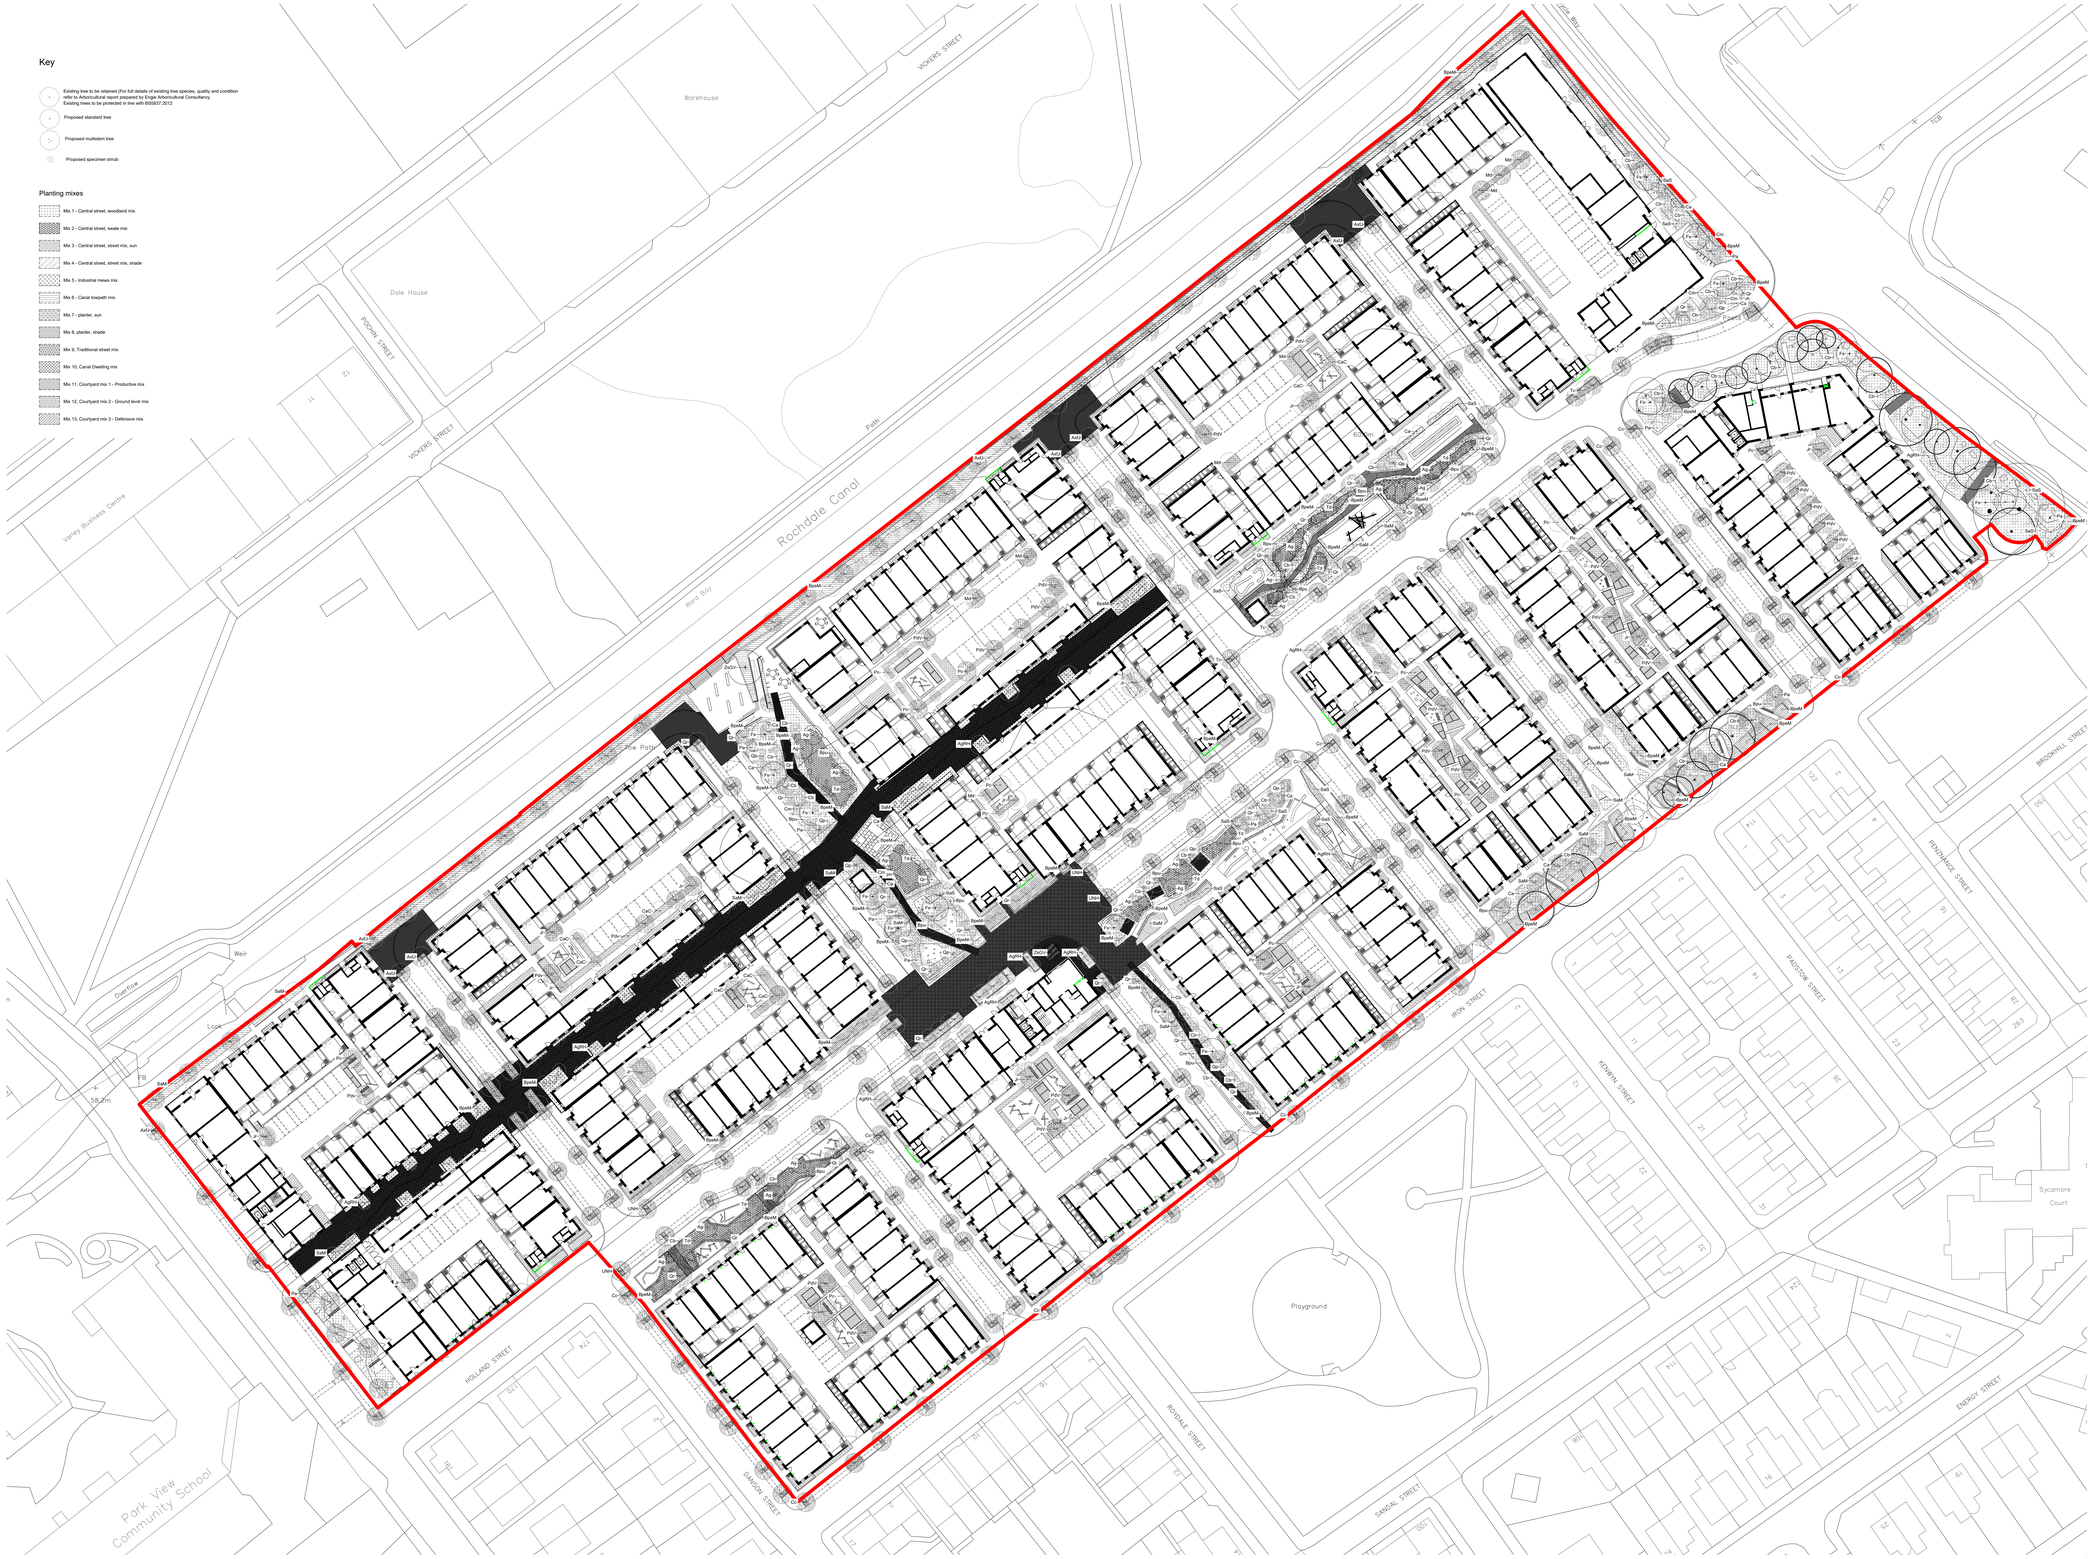
- Mix 1 - Central street, woodland mix
- Mix 2 - Central street, swale mix
- Mix 3 - Central street, street mix, sun
- Mix 4 - Central street, street mix, shade
- Mix 5 - Industrial mews mix
- Mix 6 - Canal towpath mix
- Mix 7 - planter, sun
- Mix 8, planter, shade
- Mix 9, Traditional street mix
- Mix 10, Canal Dwelling mix
- Mix 11, Courtyard mix 1 - Productive mix
- Mix 12, Courtyard mix 2 - Ground level mix
- Mix 13, Courtyard mix 3 - Defensive mix