




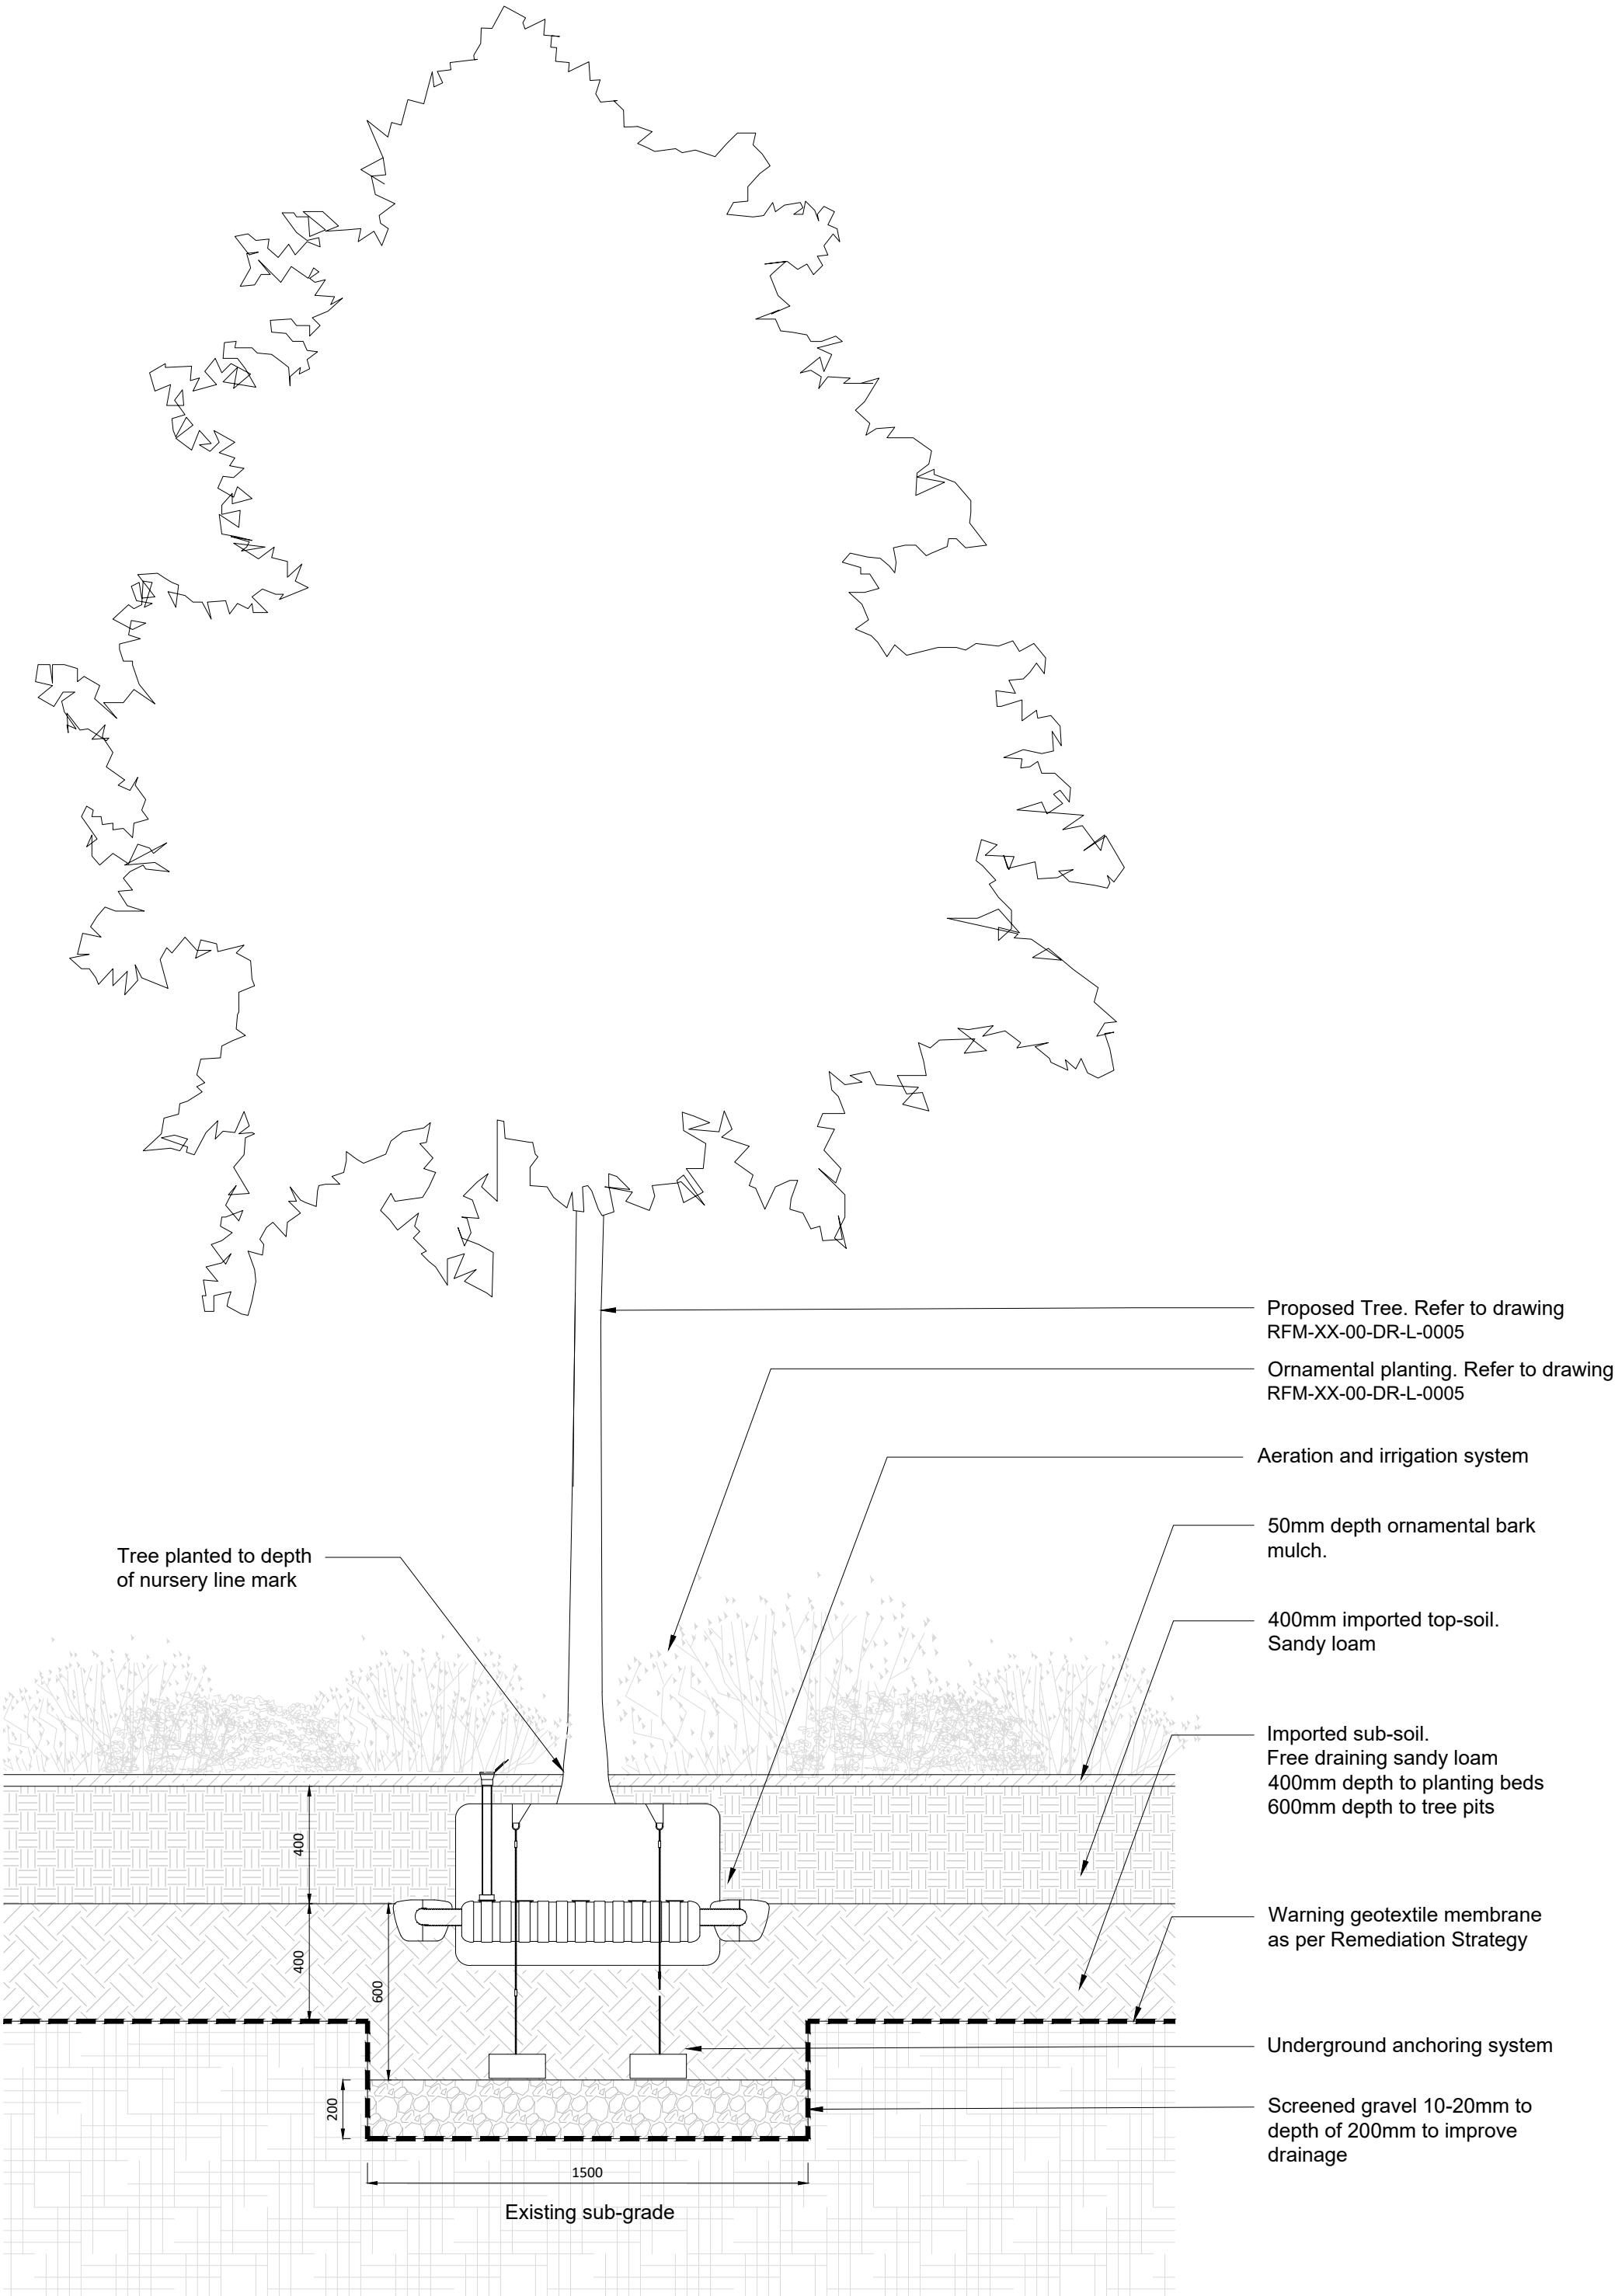


8006 01 Semi Mature Tree in Soft Landscape Section 1:20

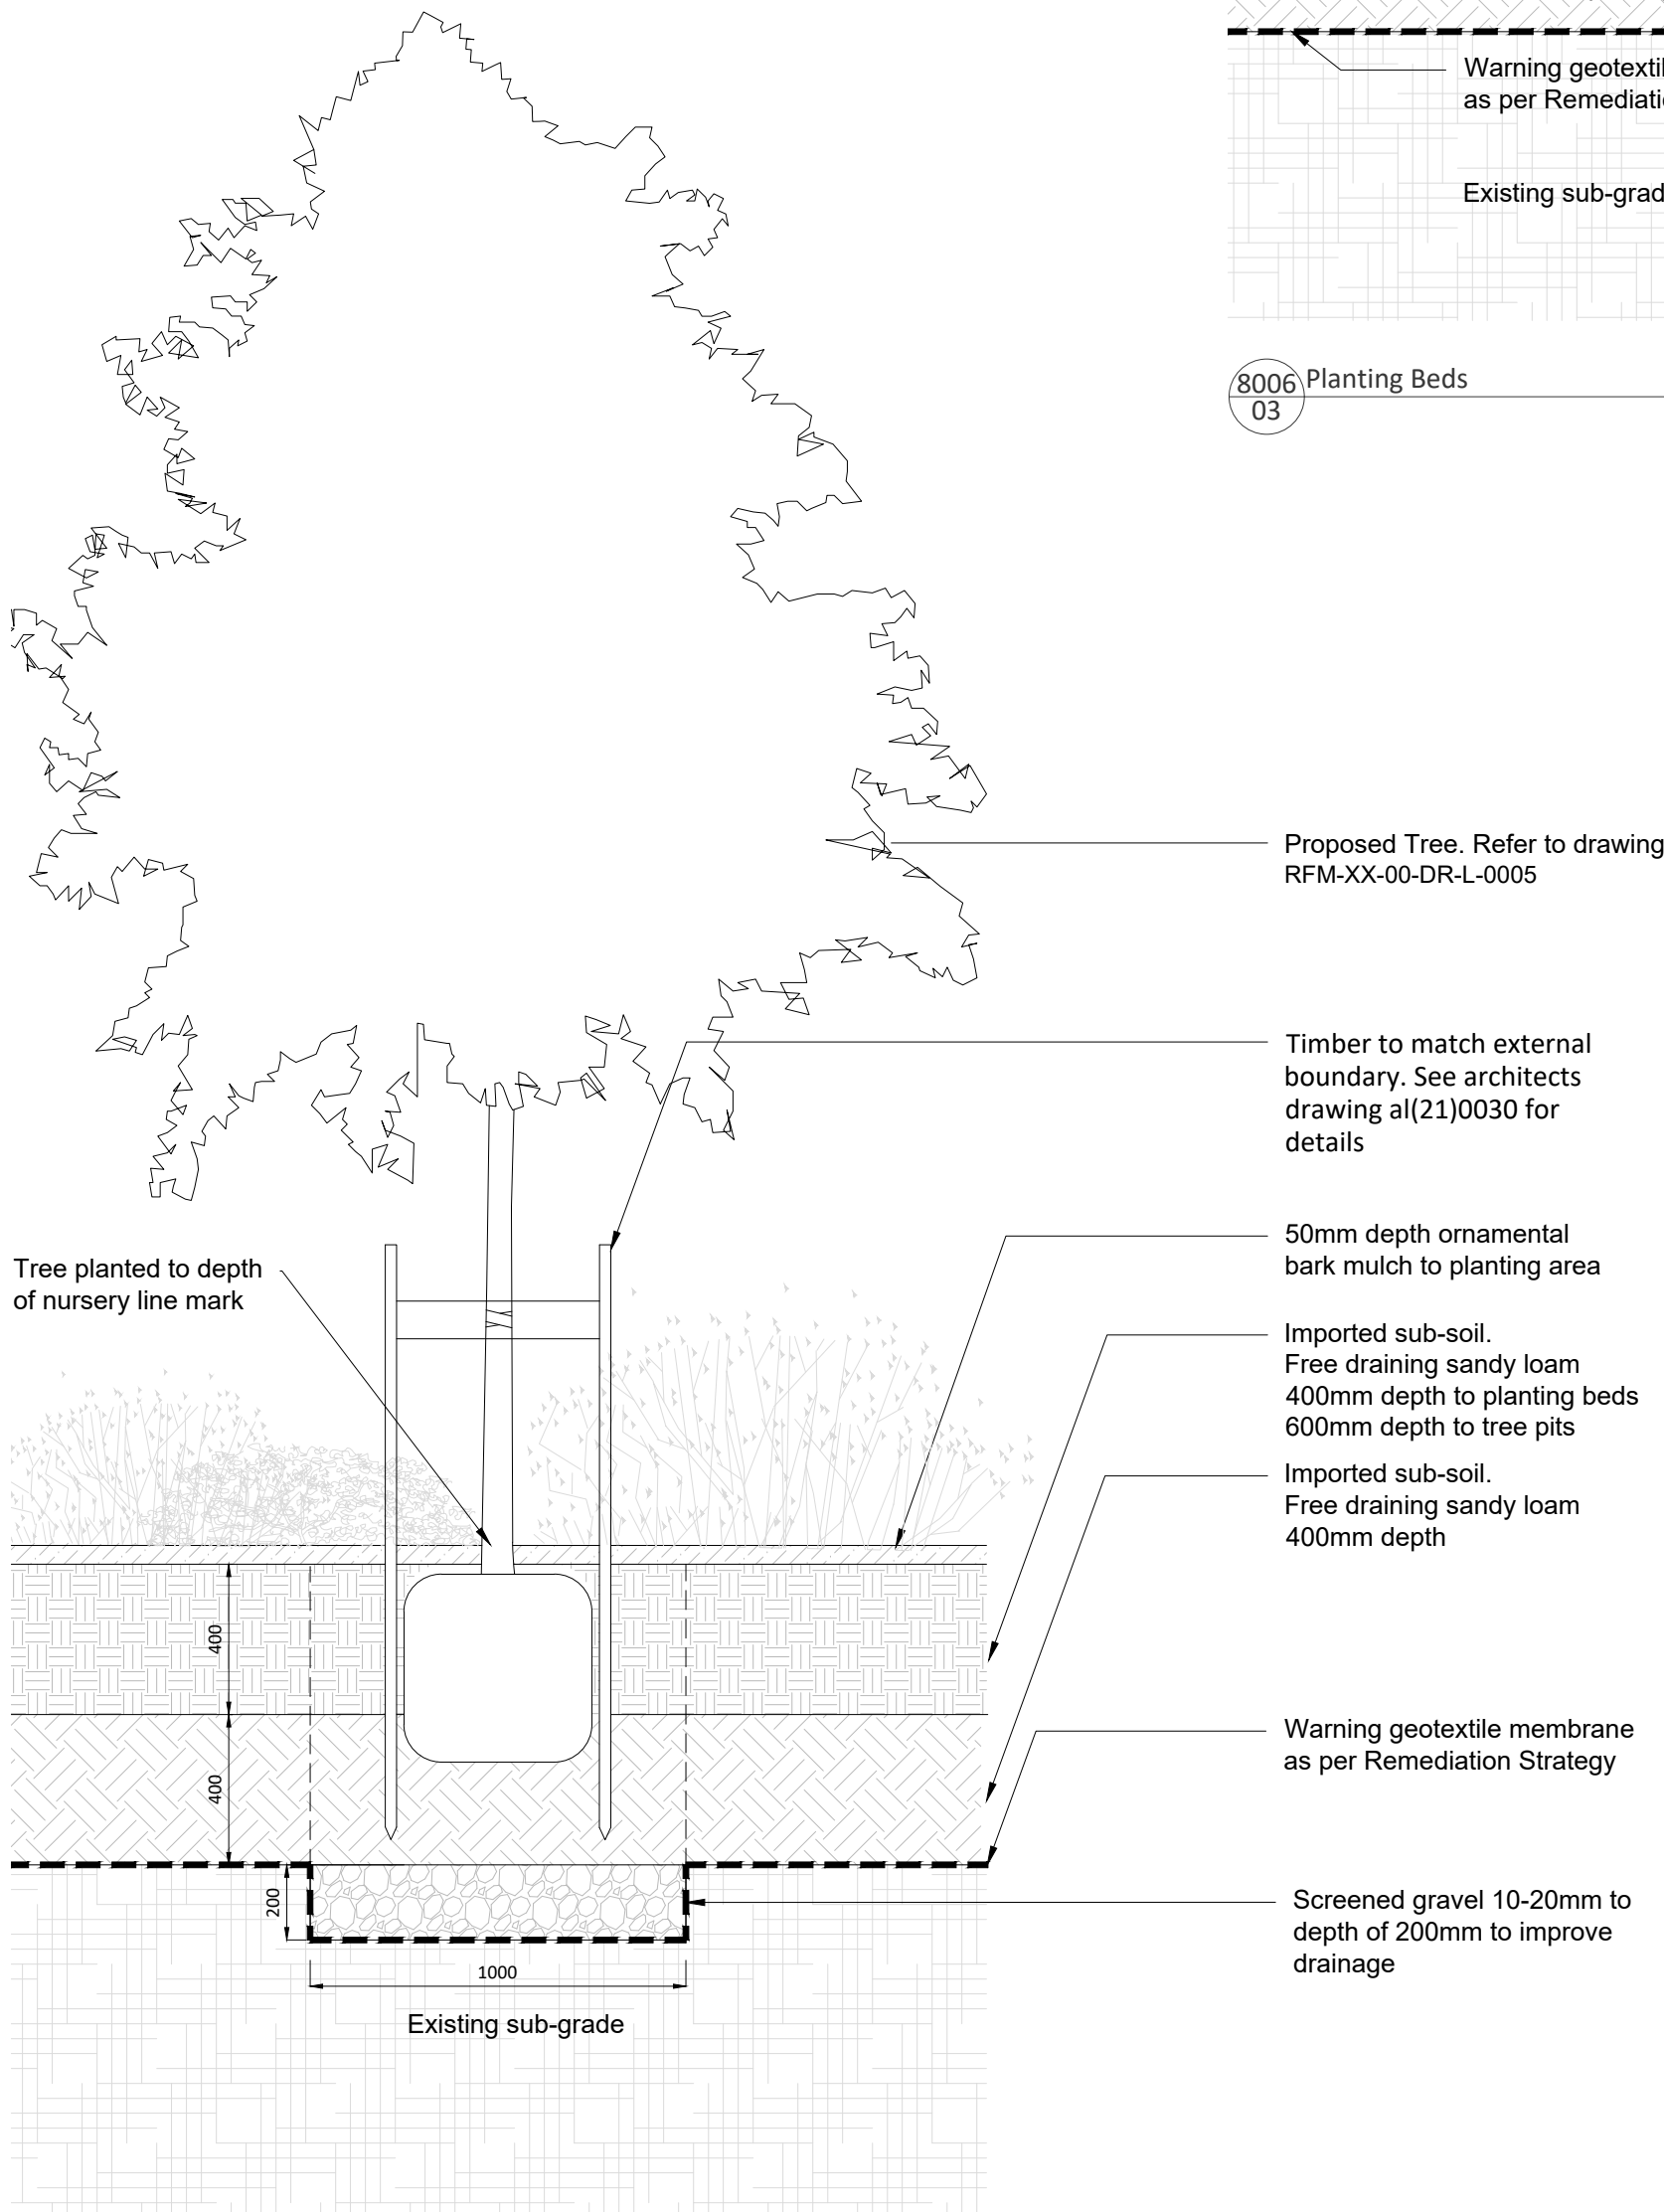


8006 02 Extra Heavy Standard Tree in Soft Landscape Section 1:20

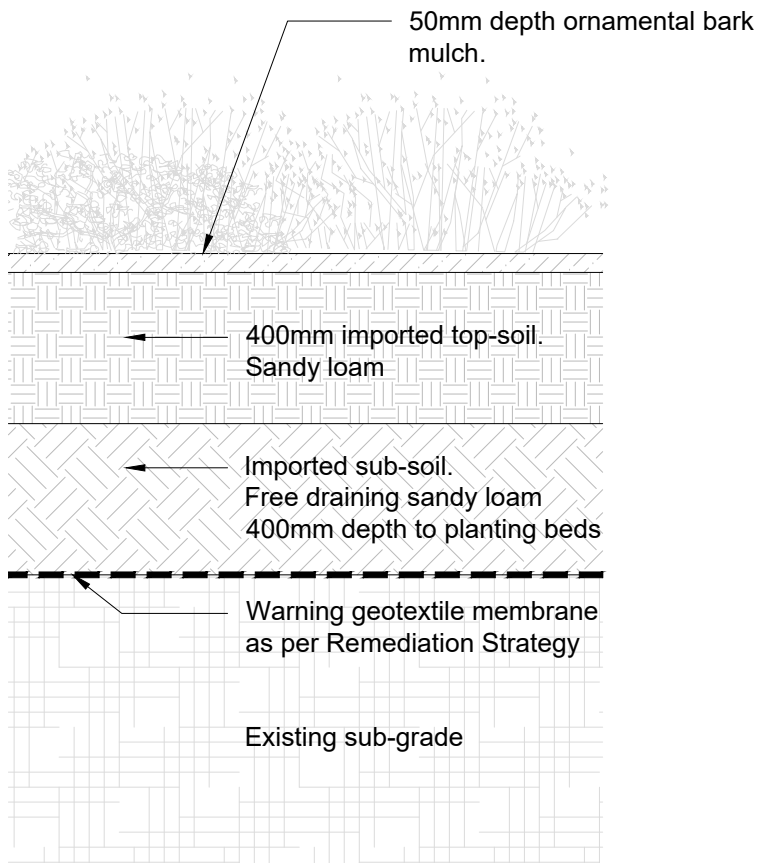

8006 03 Planting Beds 1:20

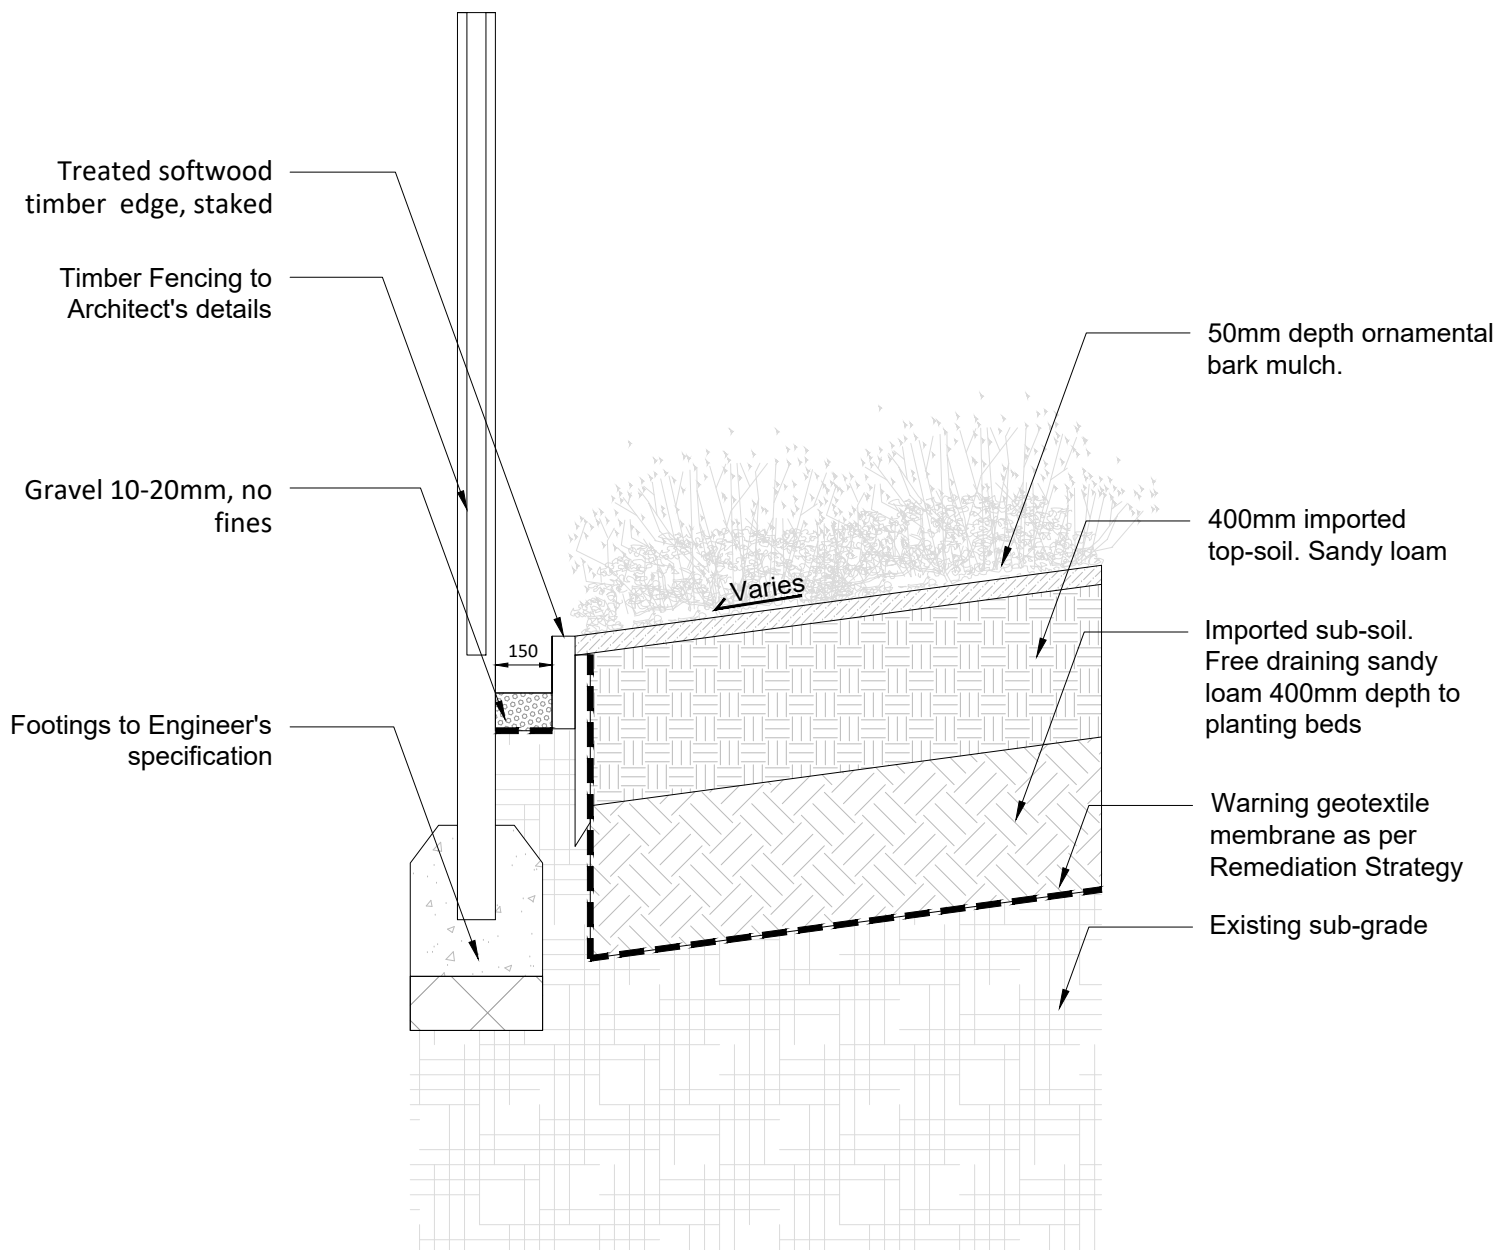

8006 04 Timber Upstand Detail 1:20

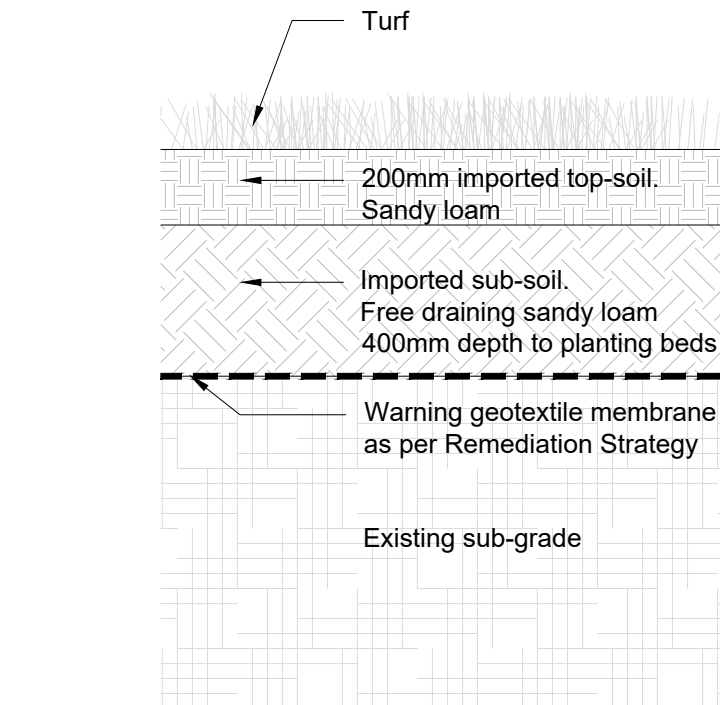

8006 05 Turfed Area 1:20

Notes
This drawing is to be read in conjunction with all relevant contract documentation from the design team, with any conflicting information to be brought to the attention of re-form landscape architecture limited in writing before commencing on site.

The contractor is to check and verify all levels and dimensions before construction. Any discrepancies are to be brought to the attention of re-form landscape architecture limited in writing before commencing on site.

All dimensions in mm, unless otherwise stated.

All sub base and concrete specification to engineer's details.

Waterproofing of any element to be specified by others.

All proprietary products shall be installed in accordance with manufacturers written instructions.

Plants should be ordered to suit site areas in accordance with scheduled plant densities.

Any proposed plant substitution shall be agreed with the landscape architect prior to ordering.

Notes
This drawing is to be read in conjunction with -
RFM-XX-00-DR-L-0001
RFM-XX-00-DR-L-0003
RFM-XX-00-DR-L-0005
RFM-XX-00-DR-L-0007
RFM-XX-00-DR-L-8001
RFM-XX-00-DR-L-8003
RFM-XX-00-DR-L-8004
RFM-XX-00-DR-L-8005
RFM-XX-00-DR-L-8009

Also refer to specification clauses:
Q31

16.12.19 TD	Construction Issue	C01	MS
07.01.19 TD	Tender Issue	T03	MS
12.04.18 MS	Updated to capture remediation requirements	T02	MS
16.01.18 MS	Issued for Tender	T01	MS
12.01.18 MS	Issued for information and costing	P01	MS
Date	Drawn	Description of revision	Revision Checked

re-form
landscape architecture

Beehive Mill, Jersey Street
Manchester, M4 6JG
T: +44 (0)161 397 4953
E: info@re-formlandscape.com
W: re-formlandscape.com

Project
BROWNSFIELD MILL
RF17-450

Document title
GARDEN COURTYARD SOFT LANDSCAPE DETAILS

Client
URBAN SPLASH

Drawing scale	Drawn by	Drawn date
1:20	MS	12.01.2018
Paper size	Checked by	Checked date
A1	MS	12.01.2018

Drawing number
RFM-XX-00-DR-L-8006

Status
A5

Revision
C01

© re-form landscape architecture