


RINCHAM ROAD

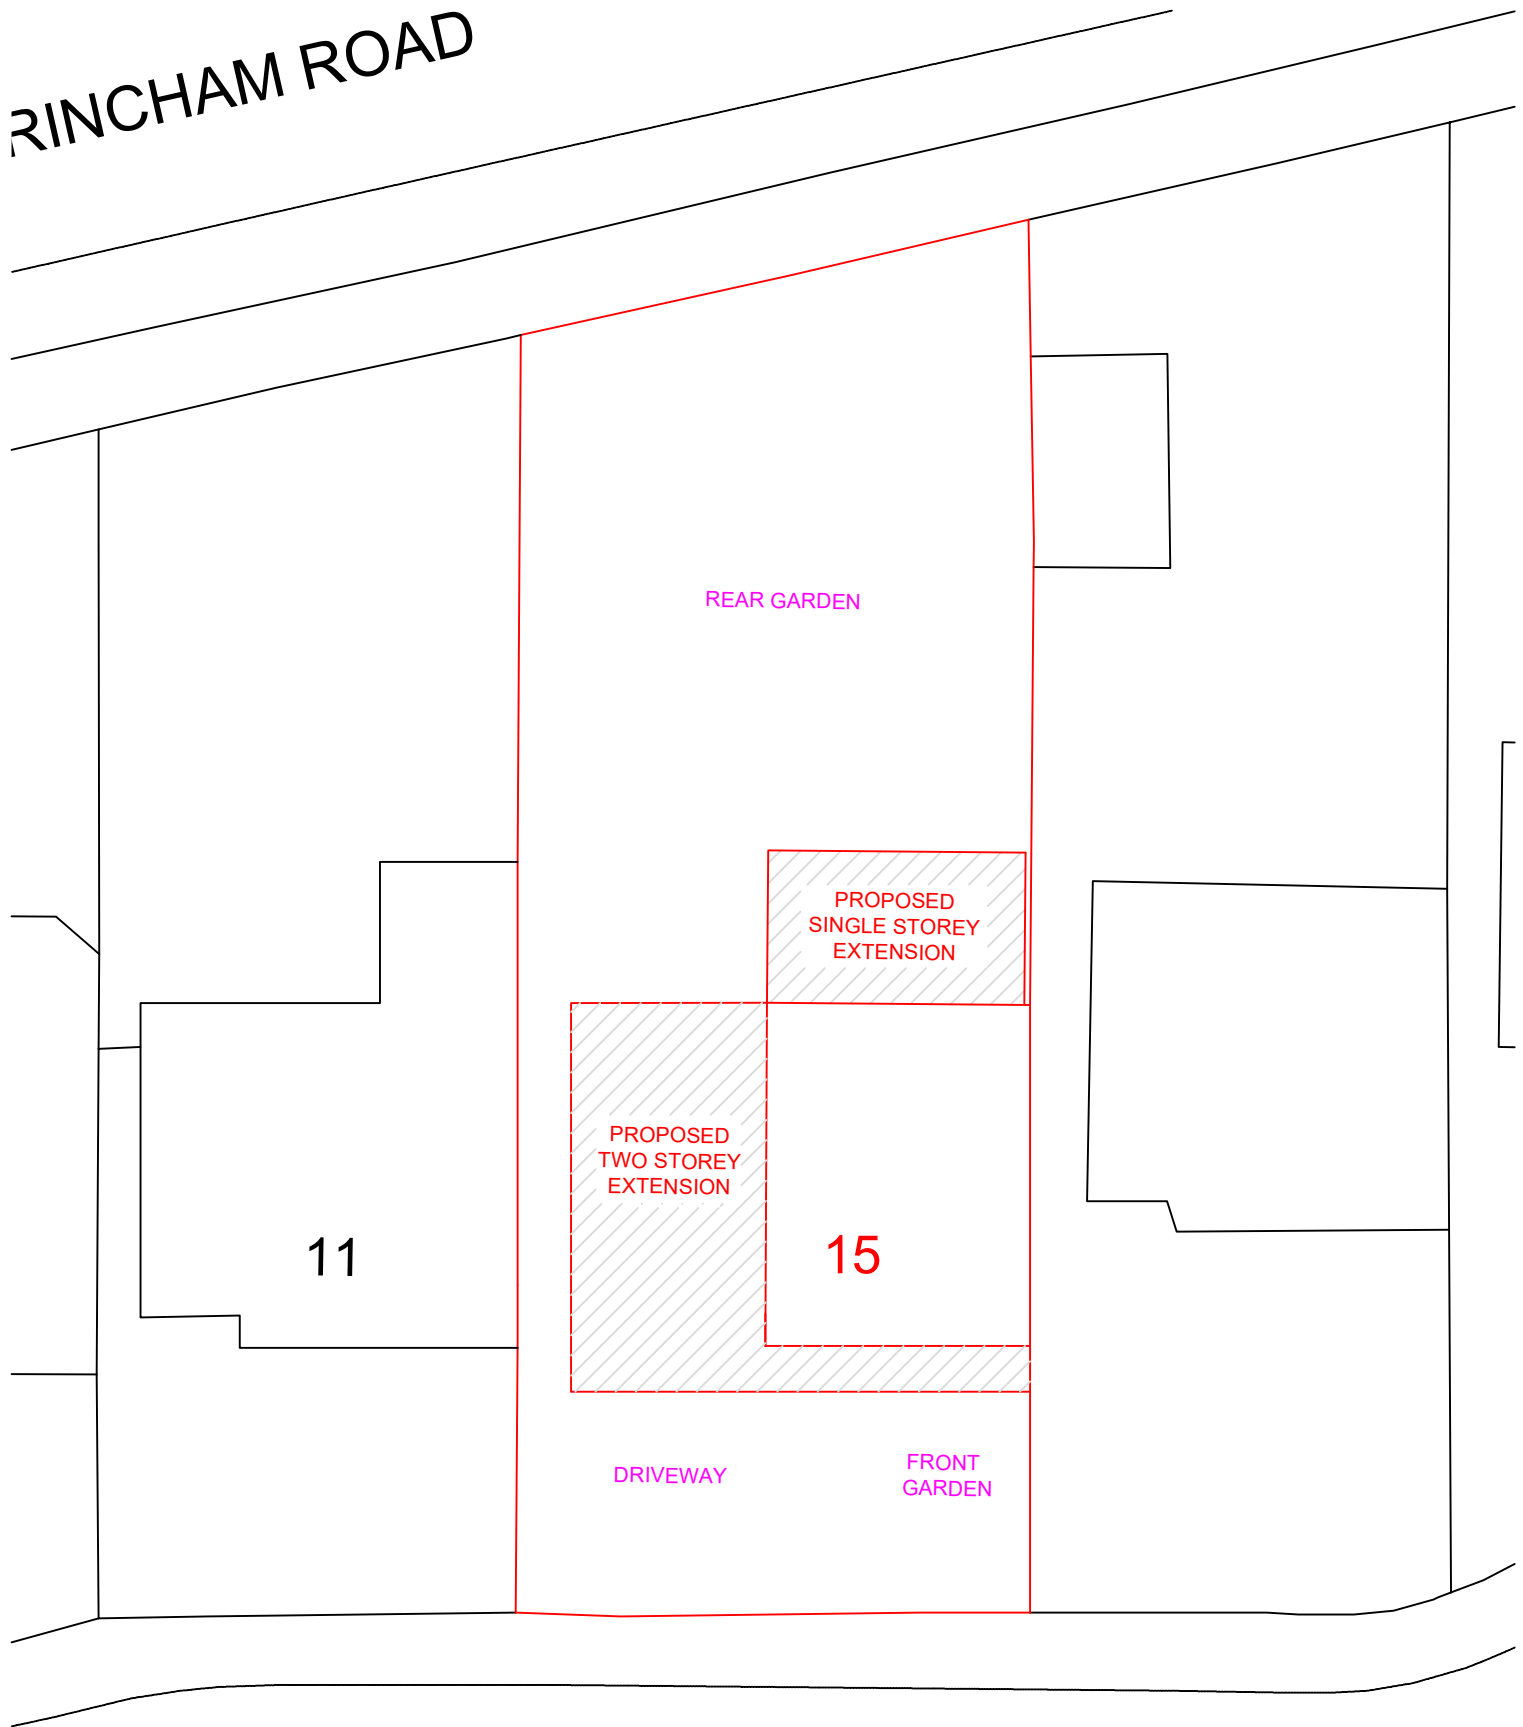

BLOCK PLAN

15 WADEBRIDGE AVENUE, M23 9LS

SCALE – 1:200