
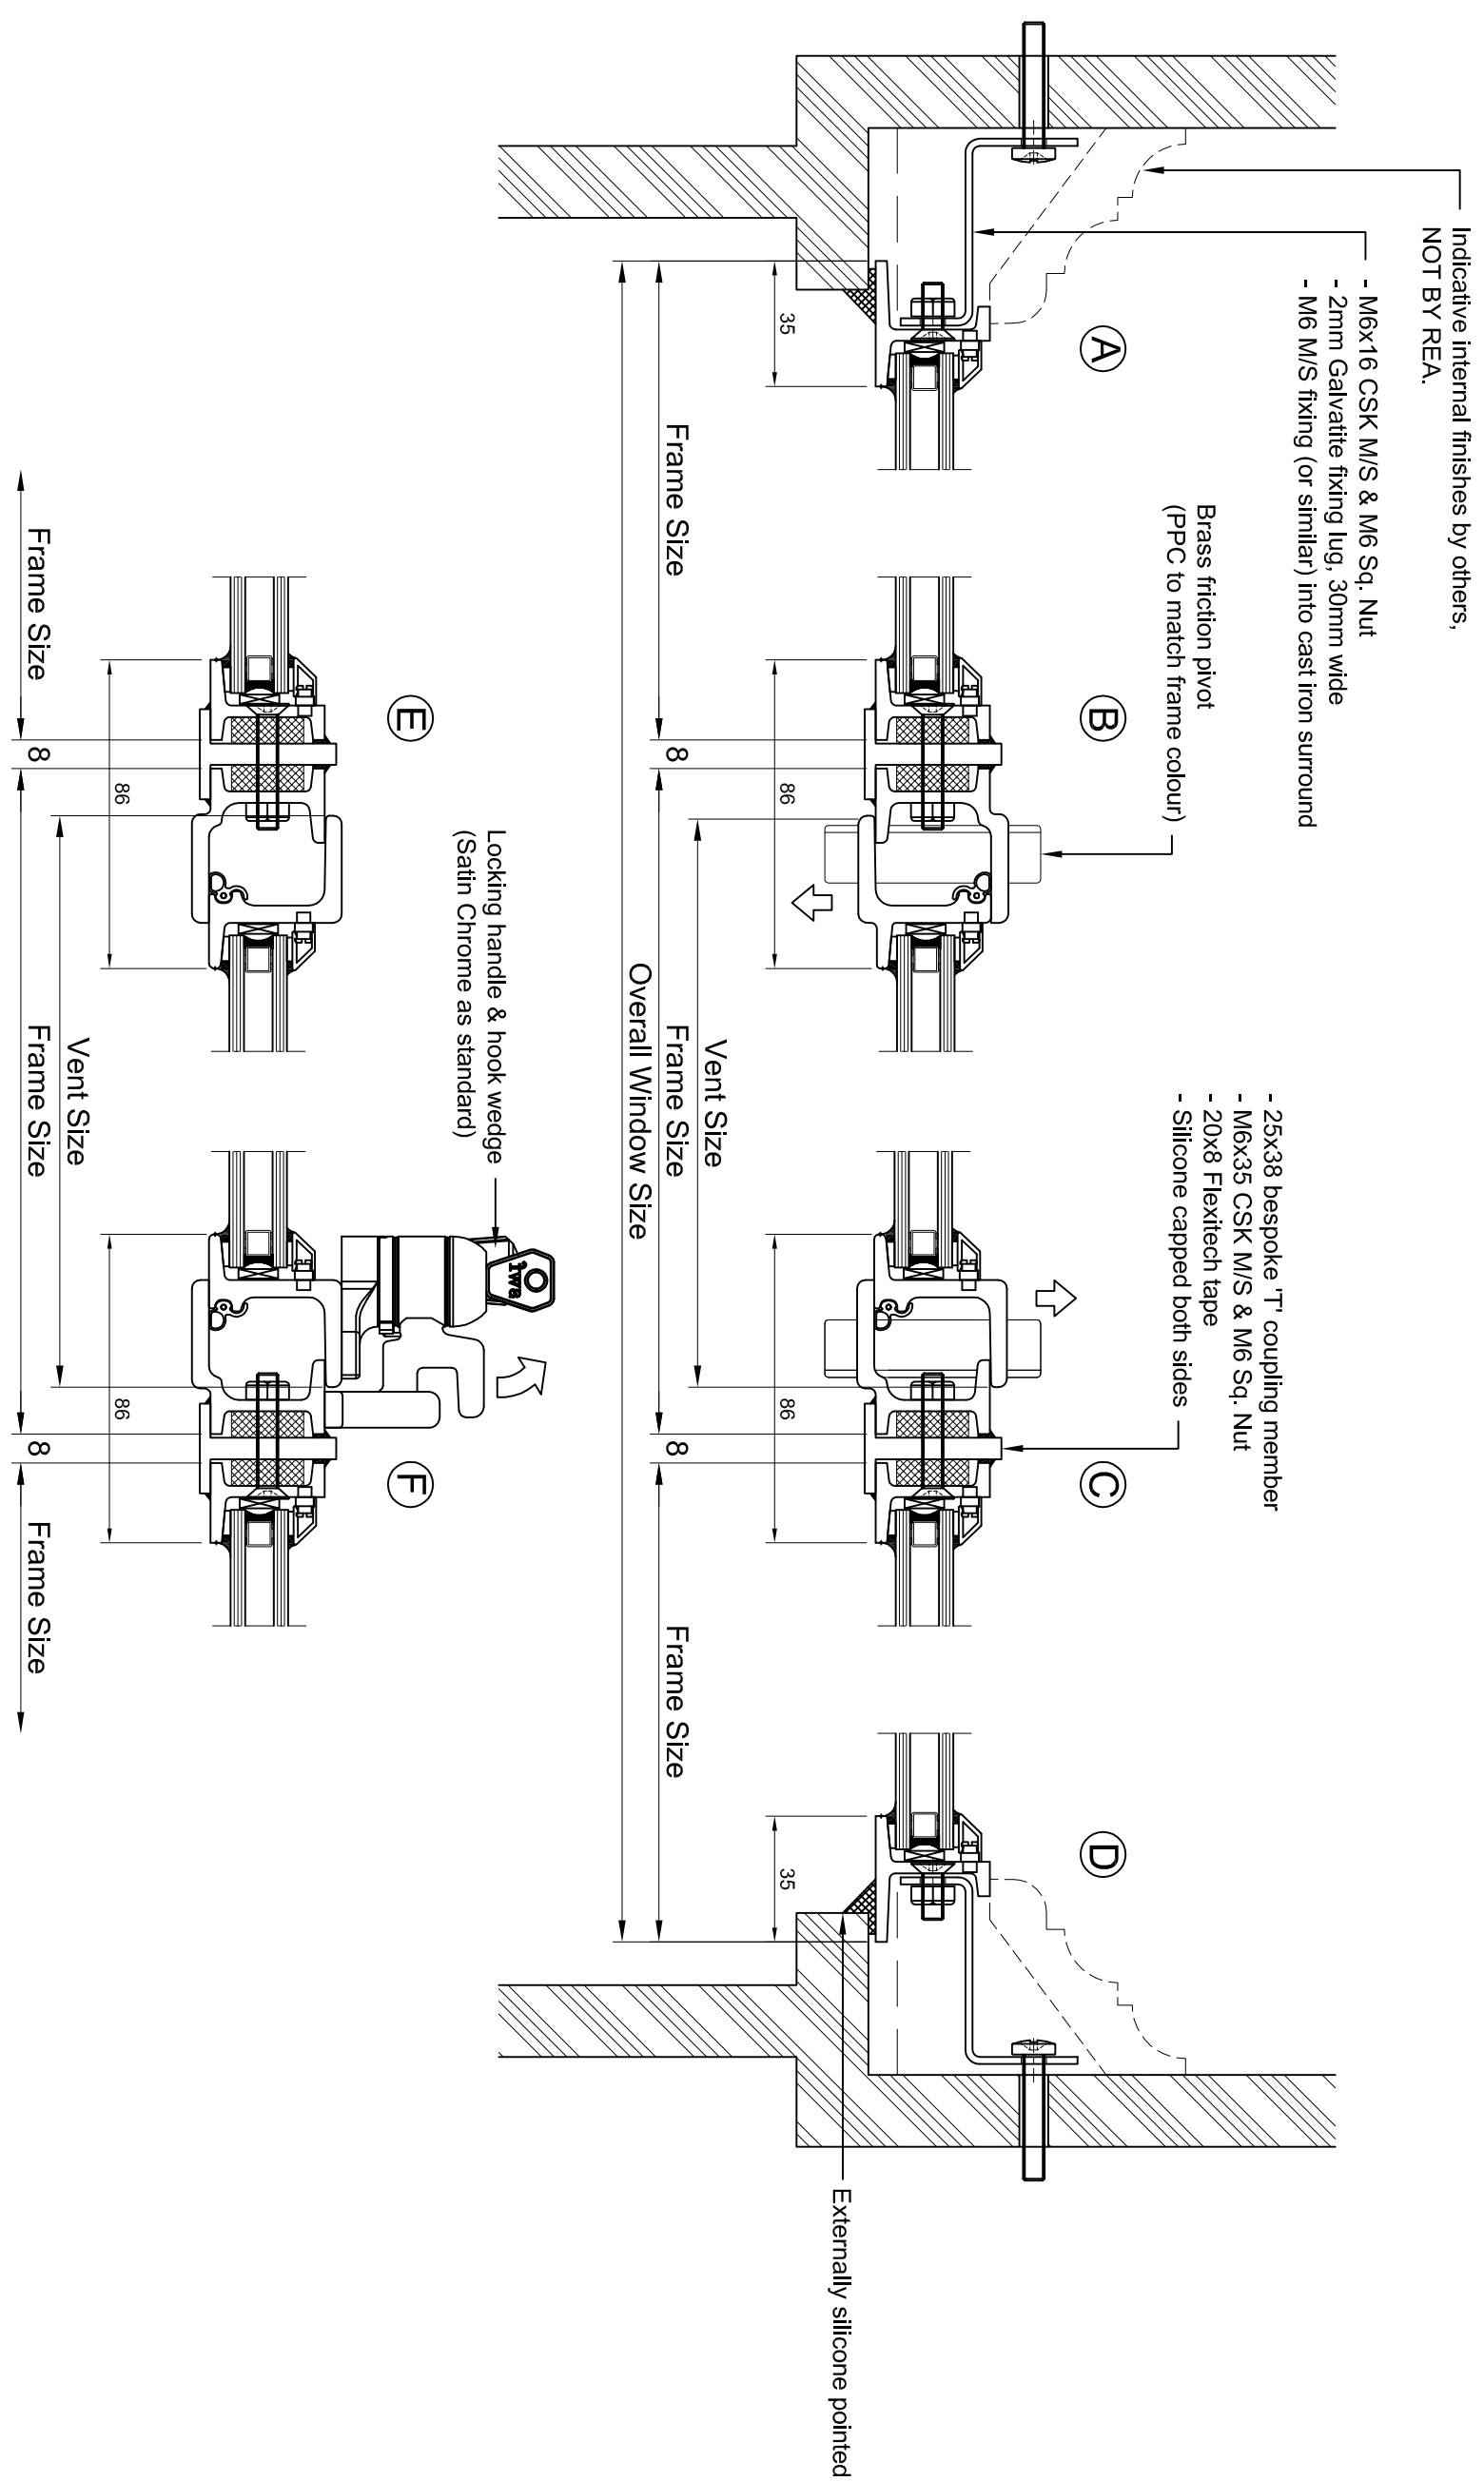


W20 Sample Window


1no. Req'd

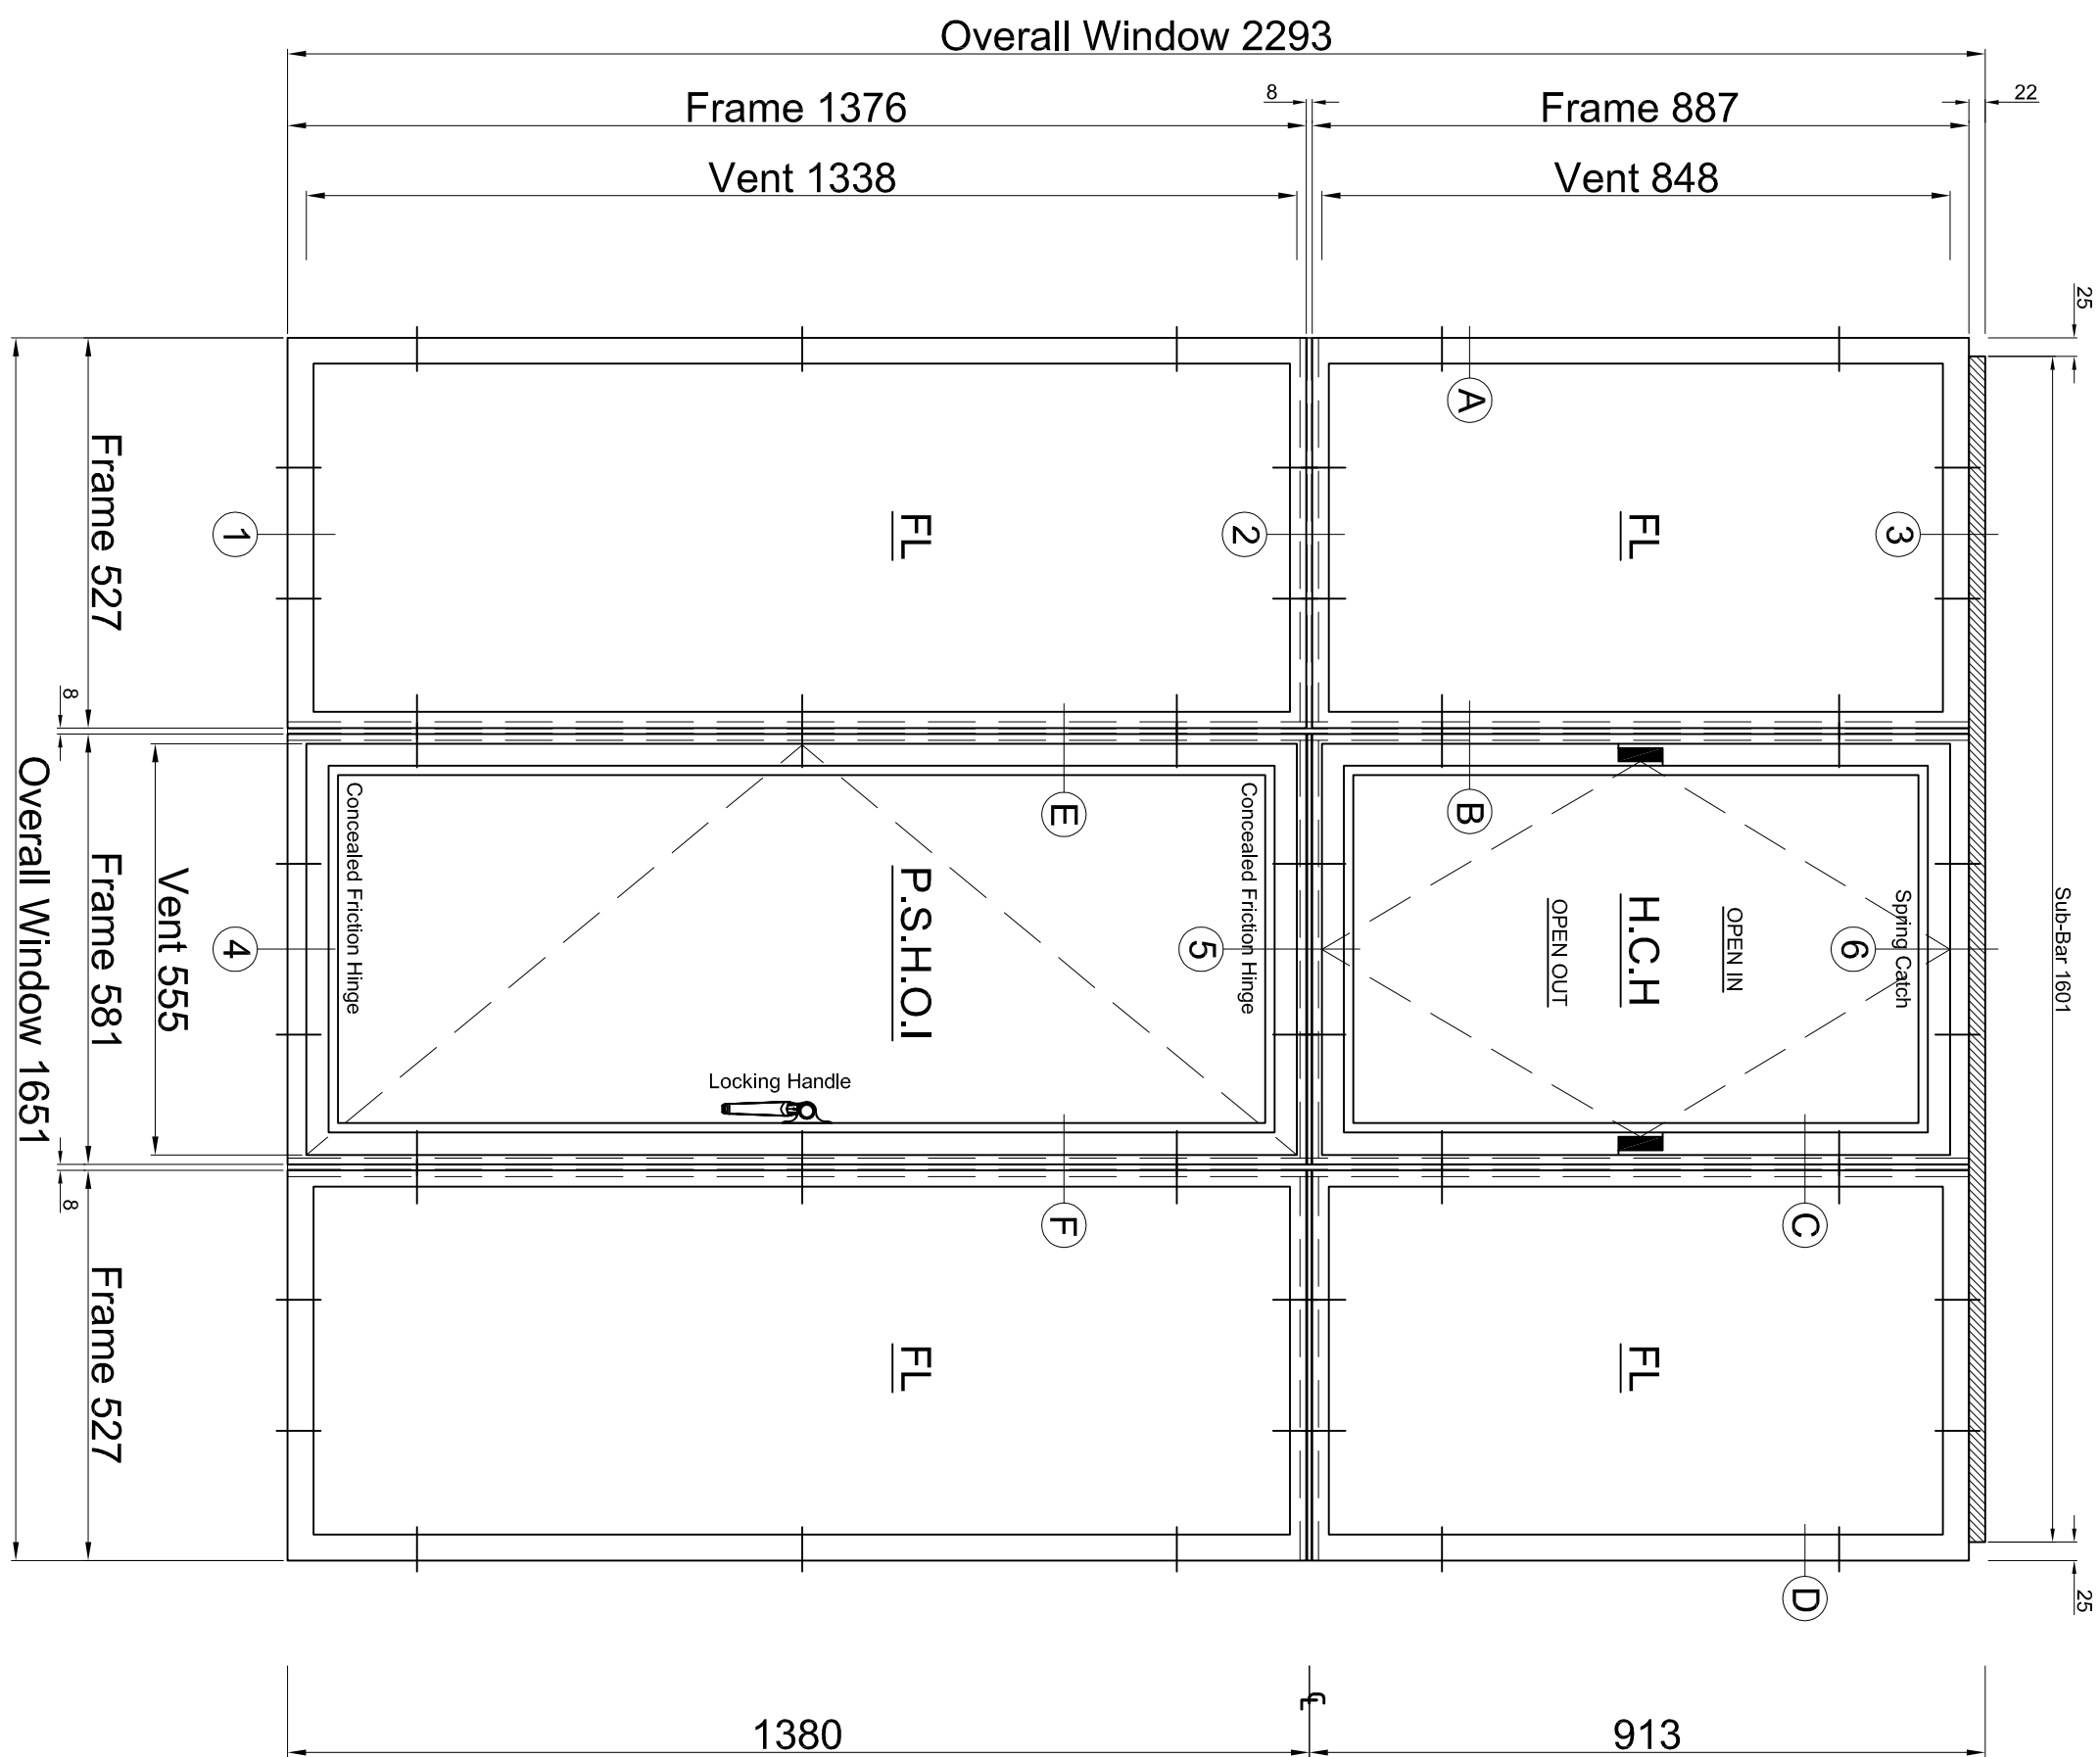

OUTSIDE
(Elevation as viewed)

IF IN DOUBT-ASK

PLEASE NOTE
Sub-Bars required to head of windows with the cast iron columns on either side to prevent fouling on 'radiused' top of the column.

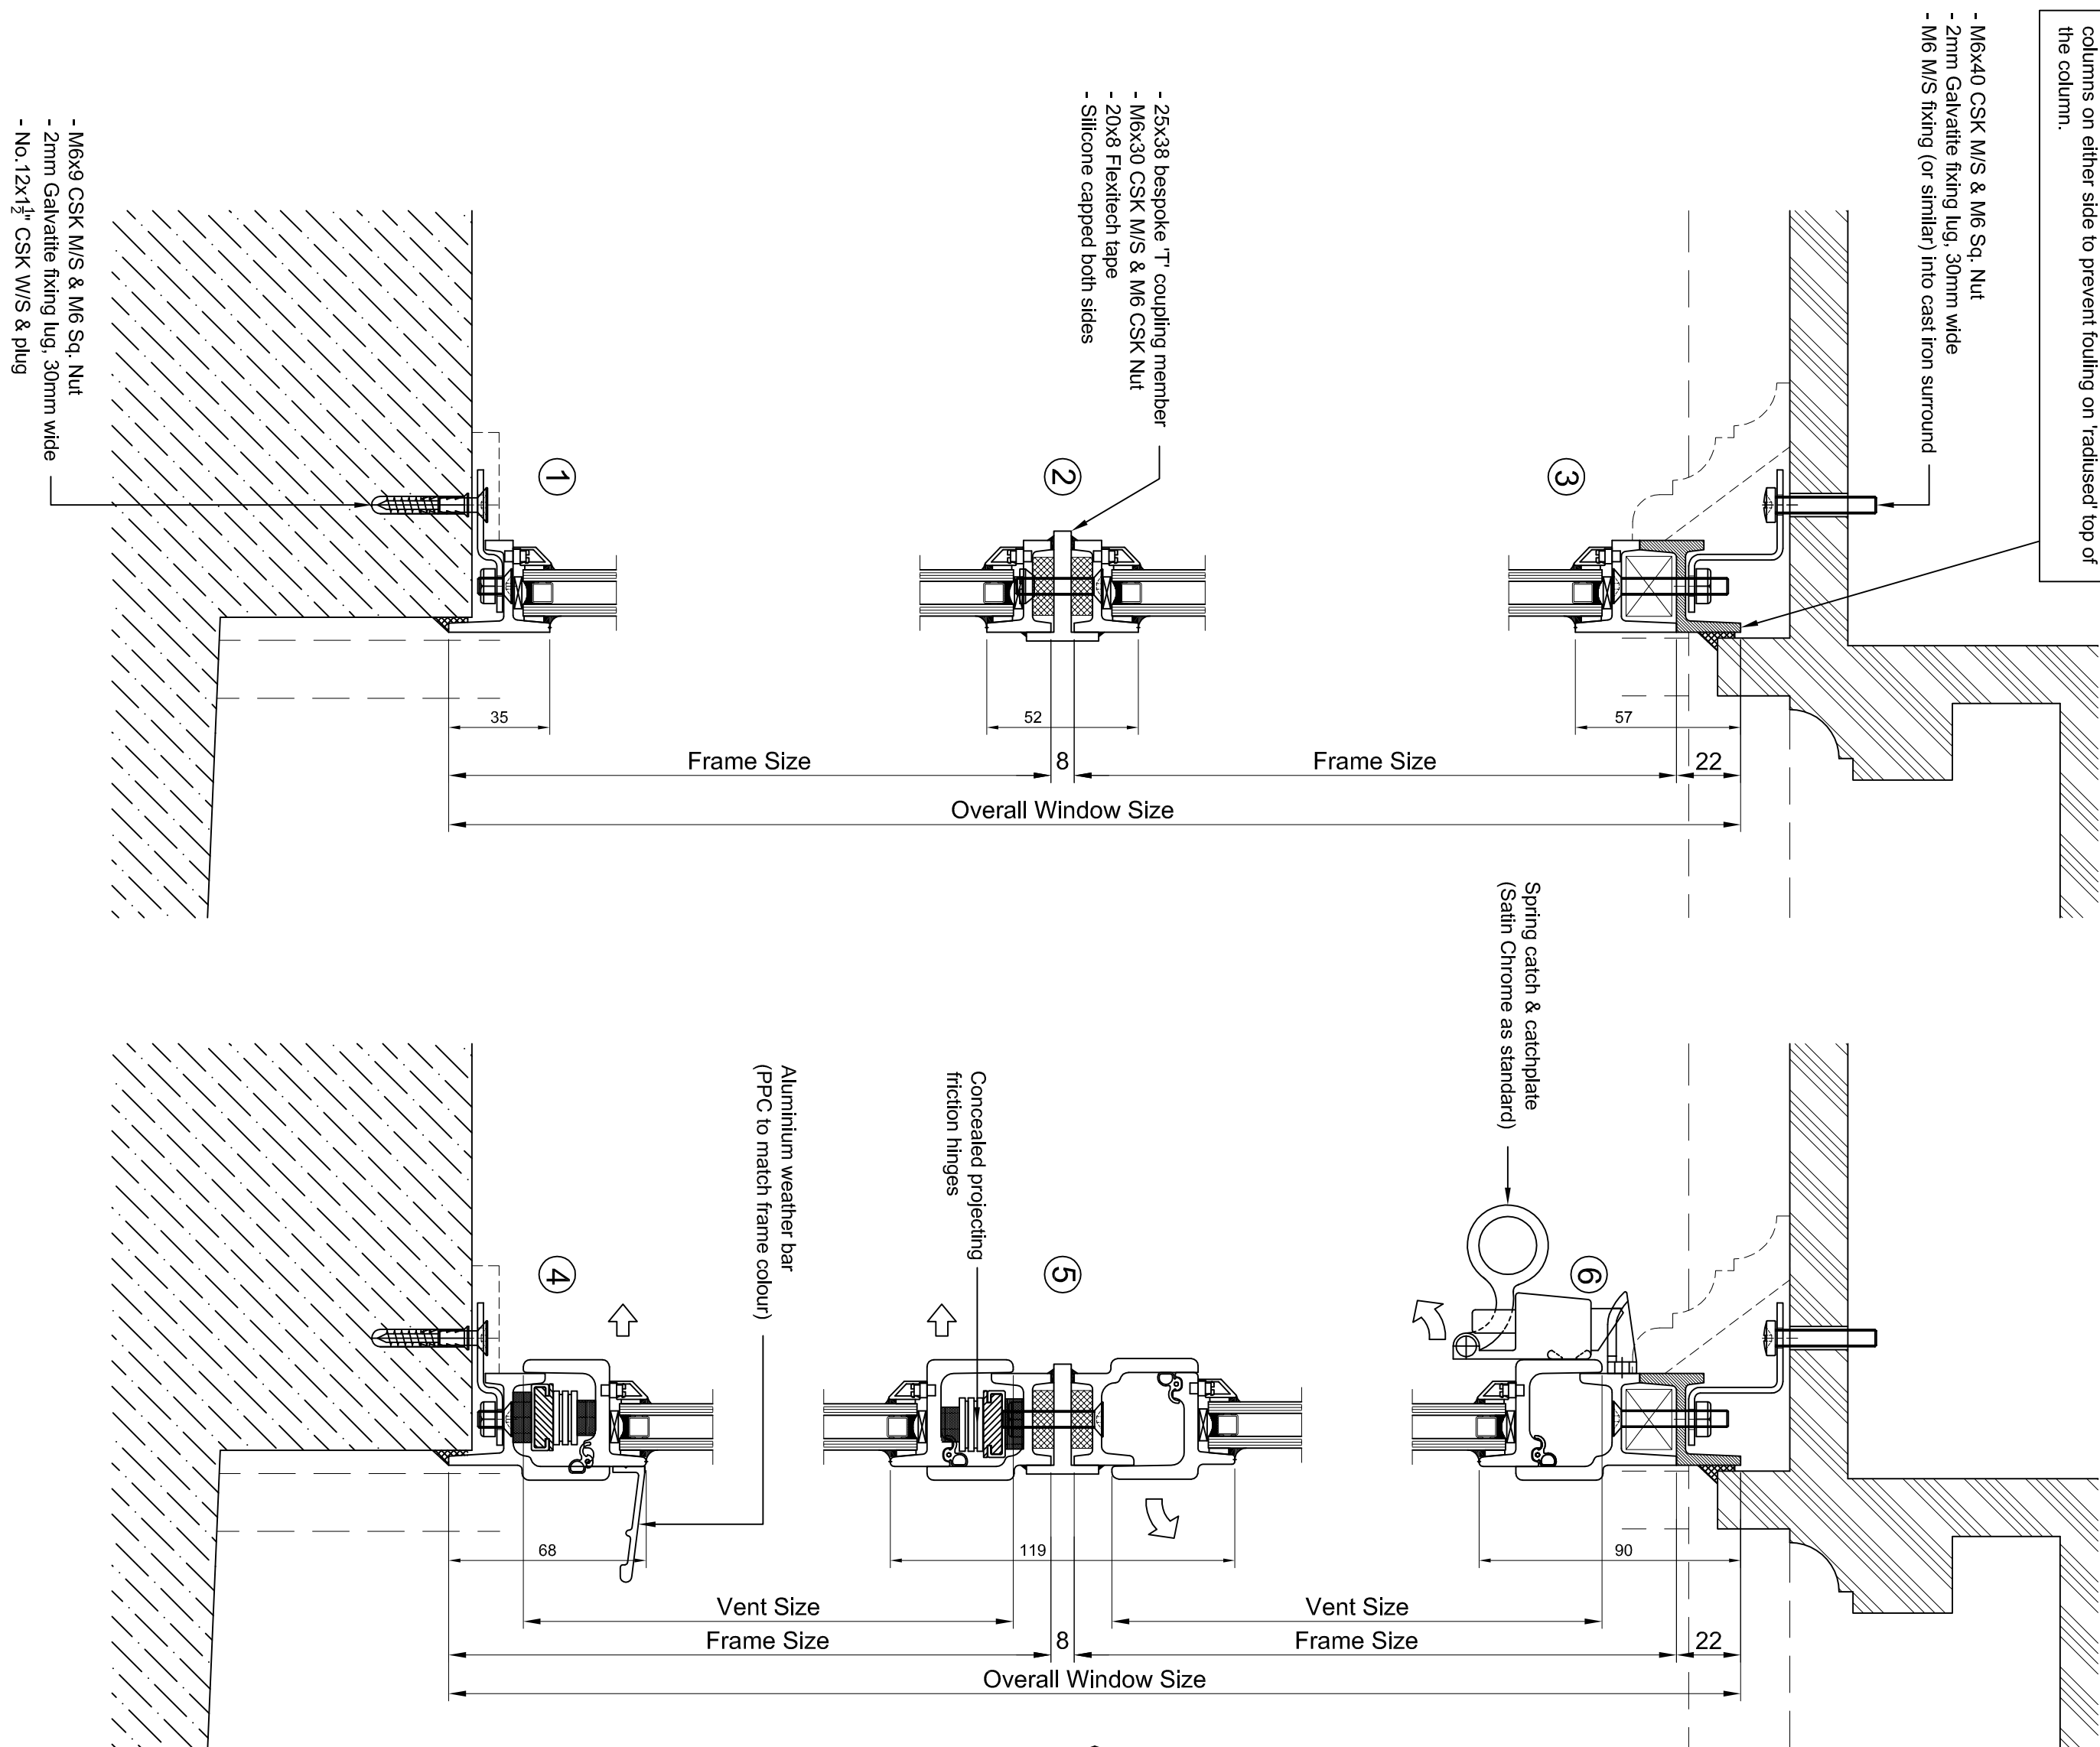

O U T S I D E
(Elevation as viewed)

All installation teams are to ensure that the holes in the corner of the outer frame of all opening vents are sealed during site assembly operations

SPECIAL NOTE TO BUILDER

CLEANING is part of our filing and glazing practice but will be limited to the removal of surplus moisture or purity and rubbing over all significant surfaces accumulated by site conditions or weather. Surfaces that are not significant, HOLES pierced for manhole are not all intended to receive finishing screws but will be sealed with mastic during installation.

SKINS, SCREWS AND NUTS are all of galvalume. We DO NOT paint them. They are protected by the zinc coating. They are not painted by shop edges and scraps from other building components. TAKE CARE when unloading, handling, storing and finishing surrounds.

Small areas of damage can be made good with air drying down up point to the surface. The surface will be made good with air drying down up point to the surface. The surface will be made good with air drying down up point to the surface.

Galvalume coatings on rolled steel are not smooth. Allow for unevenness of the substrate when assessing surface appearance.

To maintain the finish, wash at three to six monthly intervals with water, using a mild detergent. Do not use abrasive cleaners or solvents.

SITE PAINTING of galvalume steel needs calcium phosphate or degrading, etching primer and zinc phosphate. Do not paint fittings or welds.

FINISH:
HOT DIP GALVANISED & PPC RAL 7022

FIXING: BY REAMETAL WINDOWS

GLAZING:
BY REAMETAL WINDOWS

See our glazing instructions sheet

REV	DATE	AMENDMENT
-----	------	-----------

AMENDMENT

PROJECT: BOOHOO
49-51 Dale Street
Manchester
M1 2HF

DRAWING TITLE:

BOOHOO W20 Sample Window

Copyright © The content of this drawing should not be reproduced in whole or part without prior consent in writing from this company

REA METAL WINDOWS LTD. SCALE: Elev 1:10 Det 1:2 @ A

126/136 GREEN LANE
DRAWN BY: DP

LIVERPOOL L13 7ED

DATE: 25.08.2020

APPRO FOR MANUF'R:

ESTIMATE DATE: 14.08.2020

3265-01


REVISION	
----------	--

REA

All panes glazed with 16mm DGUs comprising of:-

- 4mm Clear float outer pane
- 8mm Krypton gas filled cavity, silver spacer
- 4mm Clear float inner pane with soft coat low "E"

Glazing Spec

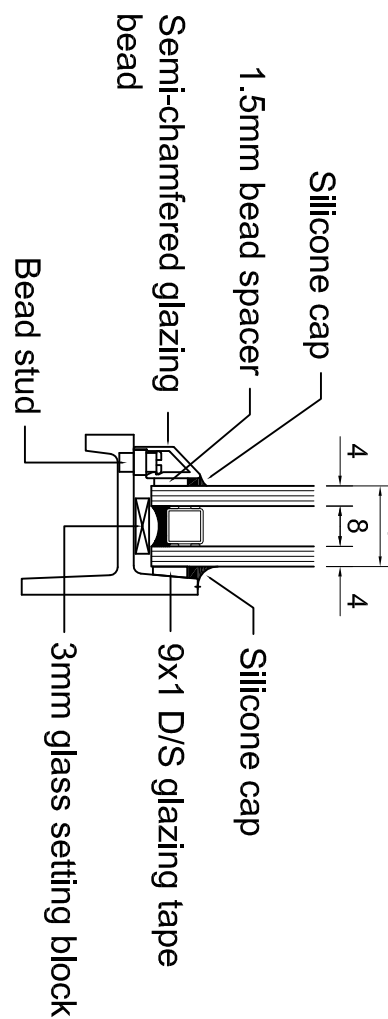

All panes glazed with 16mm DGUs comprising of:-

- 4mm Clear float outer pane
- 8mm Krypton gas filled cavity, silver spacer
- 4mm Clear float inner pane with soft coat low "E"