
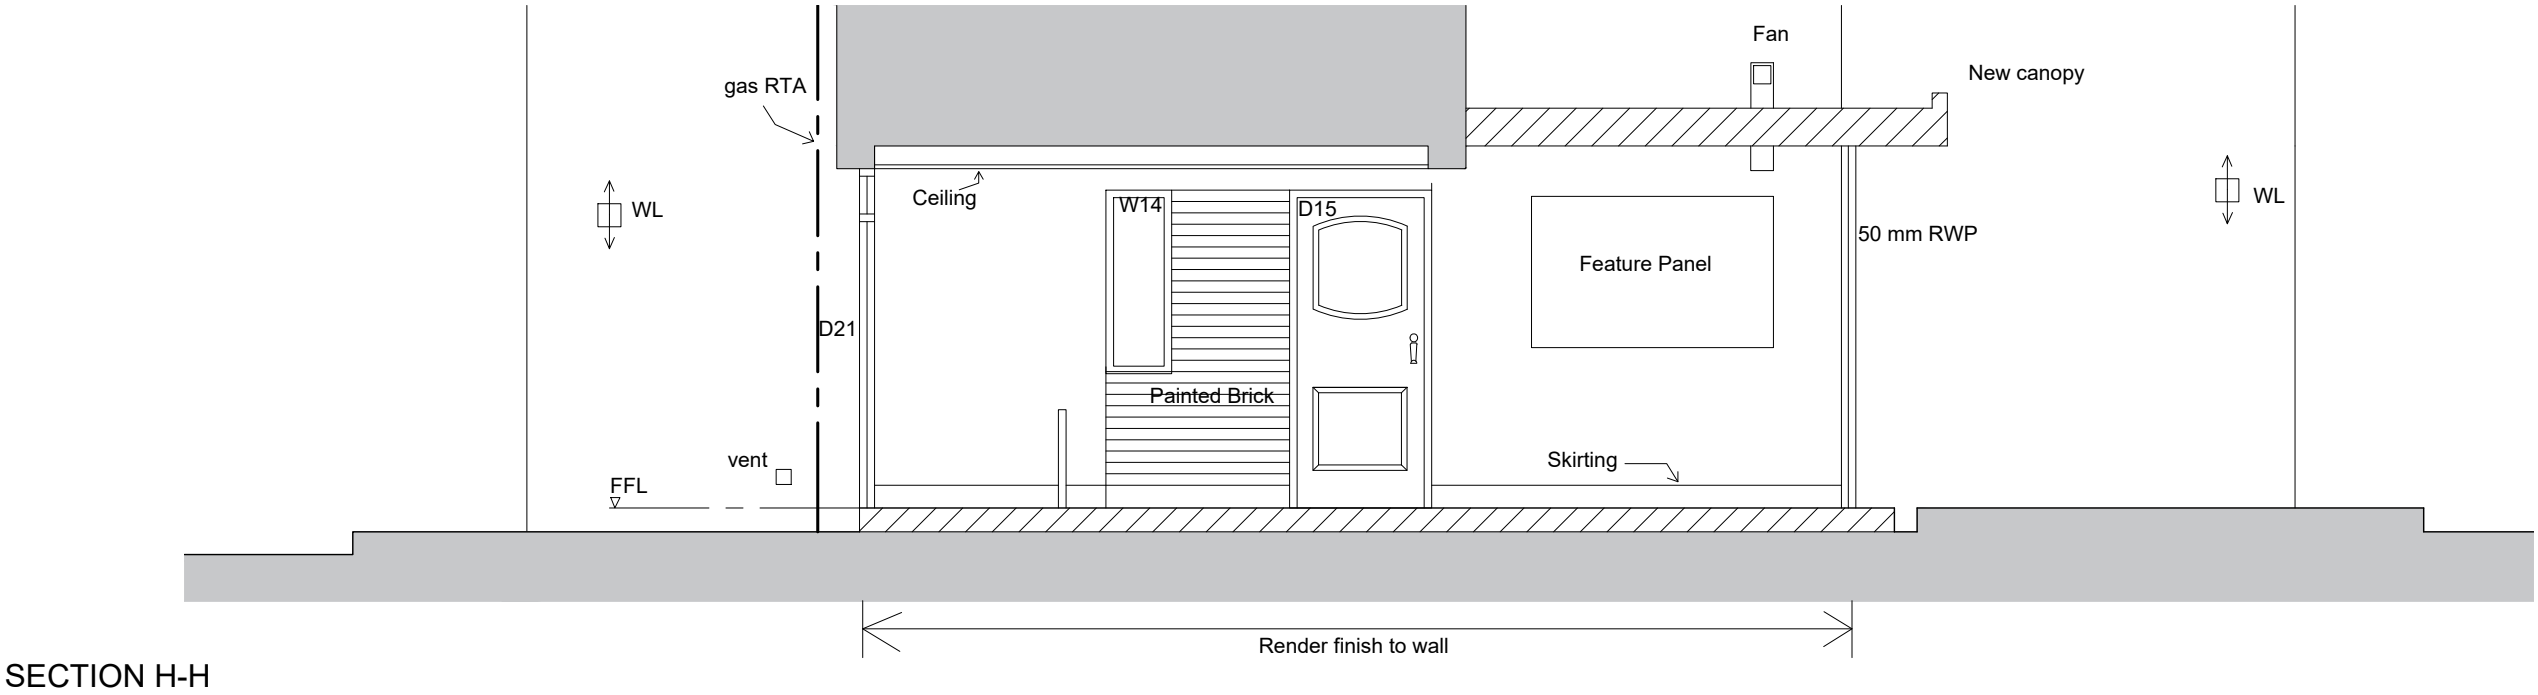


- Notes:
- 1. New ceilings to be in Gyproc moisture resistant boards with suitable finish to manufacturer recommendation.
 - 2. Existing brick walls to have 150 mm terrazzo skirting and render finish - K Render or similar approved.
 - 3. Painted brickwork to have primer and 2 no. coats of suitable masonry point.
 - 4. WL- wall light.

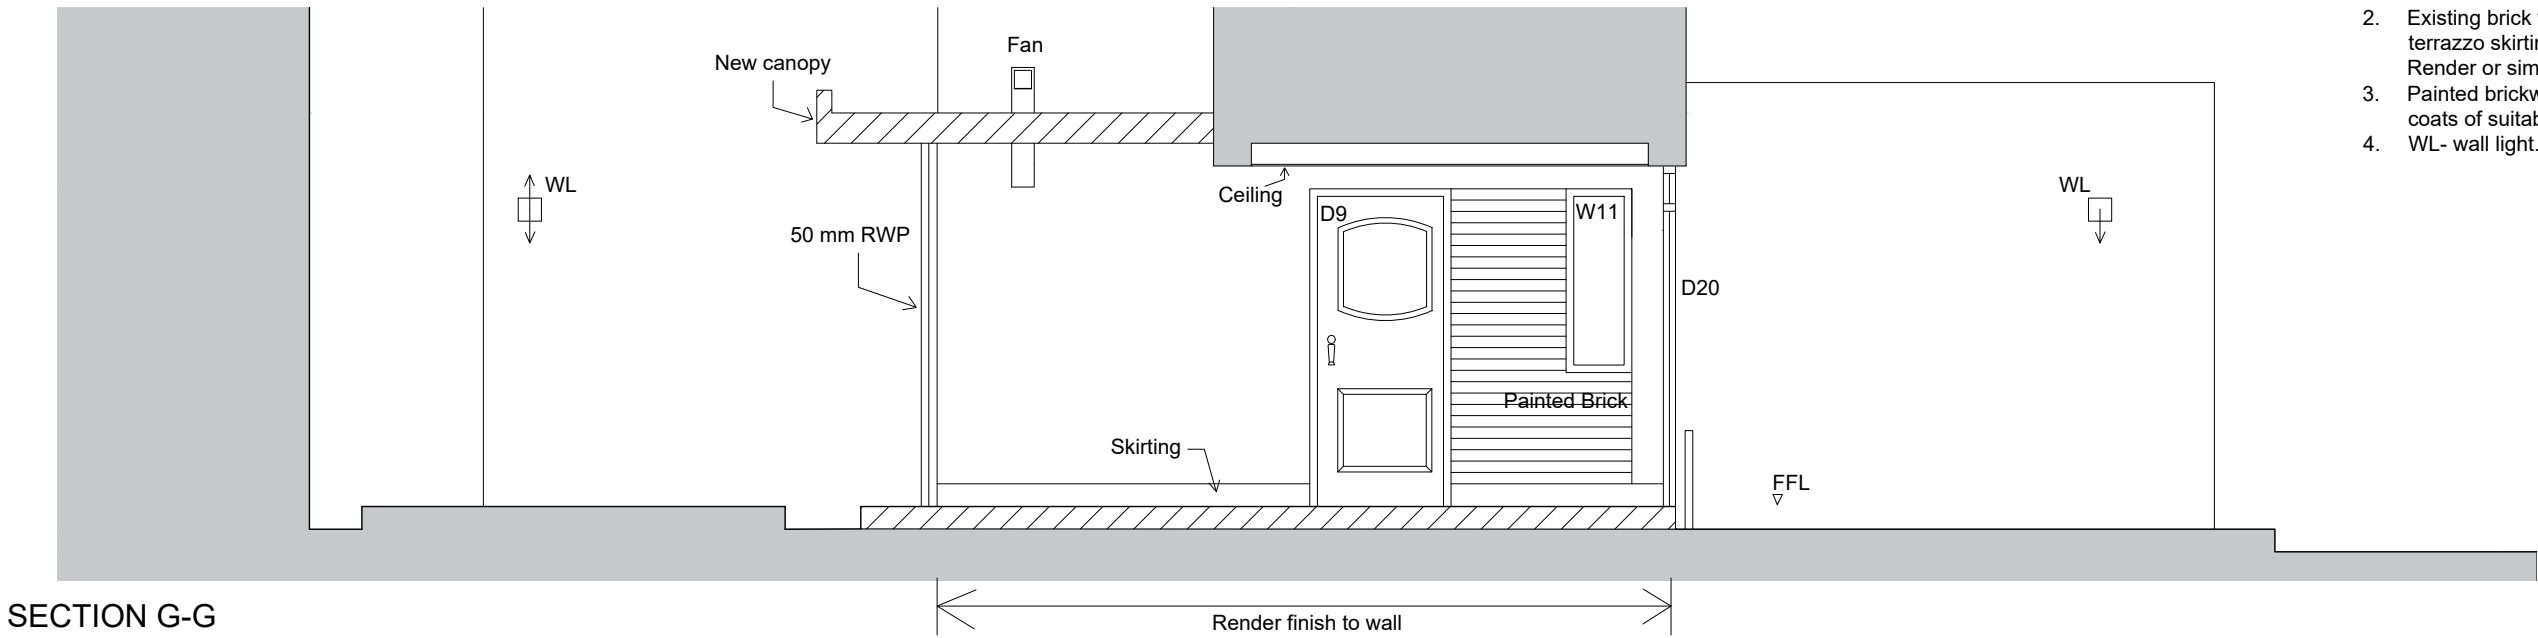

PROJECT	Ashfield Lodge, Didsbury
DRAWING	Proposed elevations - Scheme 'A' nos. 16 - 30
DRAWING NO.	BR - 10
SCALE	1:50 at A3
REVISION	-

ARCHITECT
R.T. Lucas

Raven House
113 Fairfield Street
Manchester
M12 6EL

Tel: 0161-2737771