


- Survey Boundary
- Category C - Trees of Low Quality and Value
- Root Protection Areas
- Tree Shading Constraints
- Proposed Tree Removals

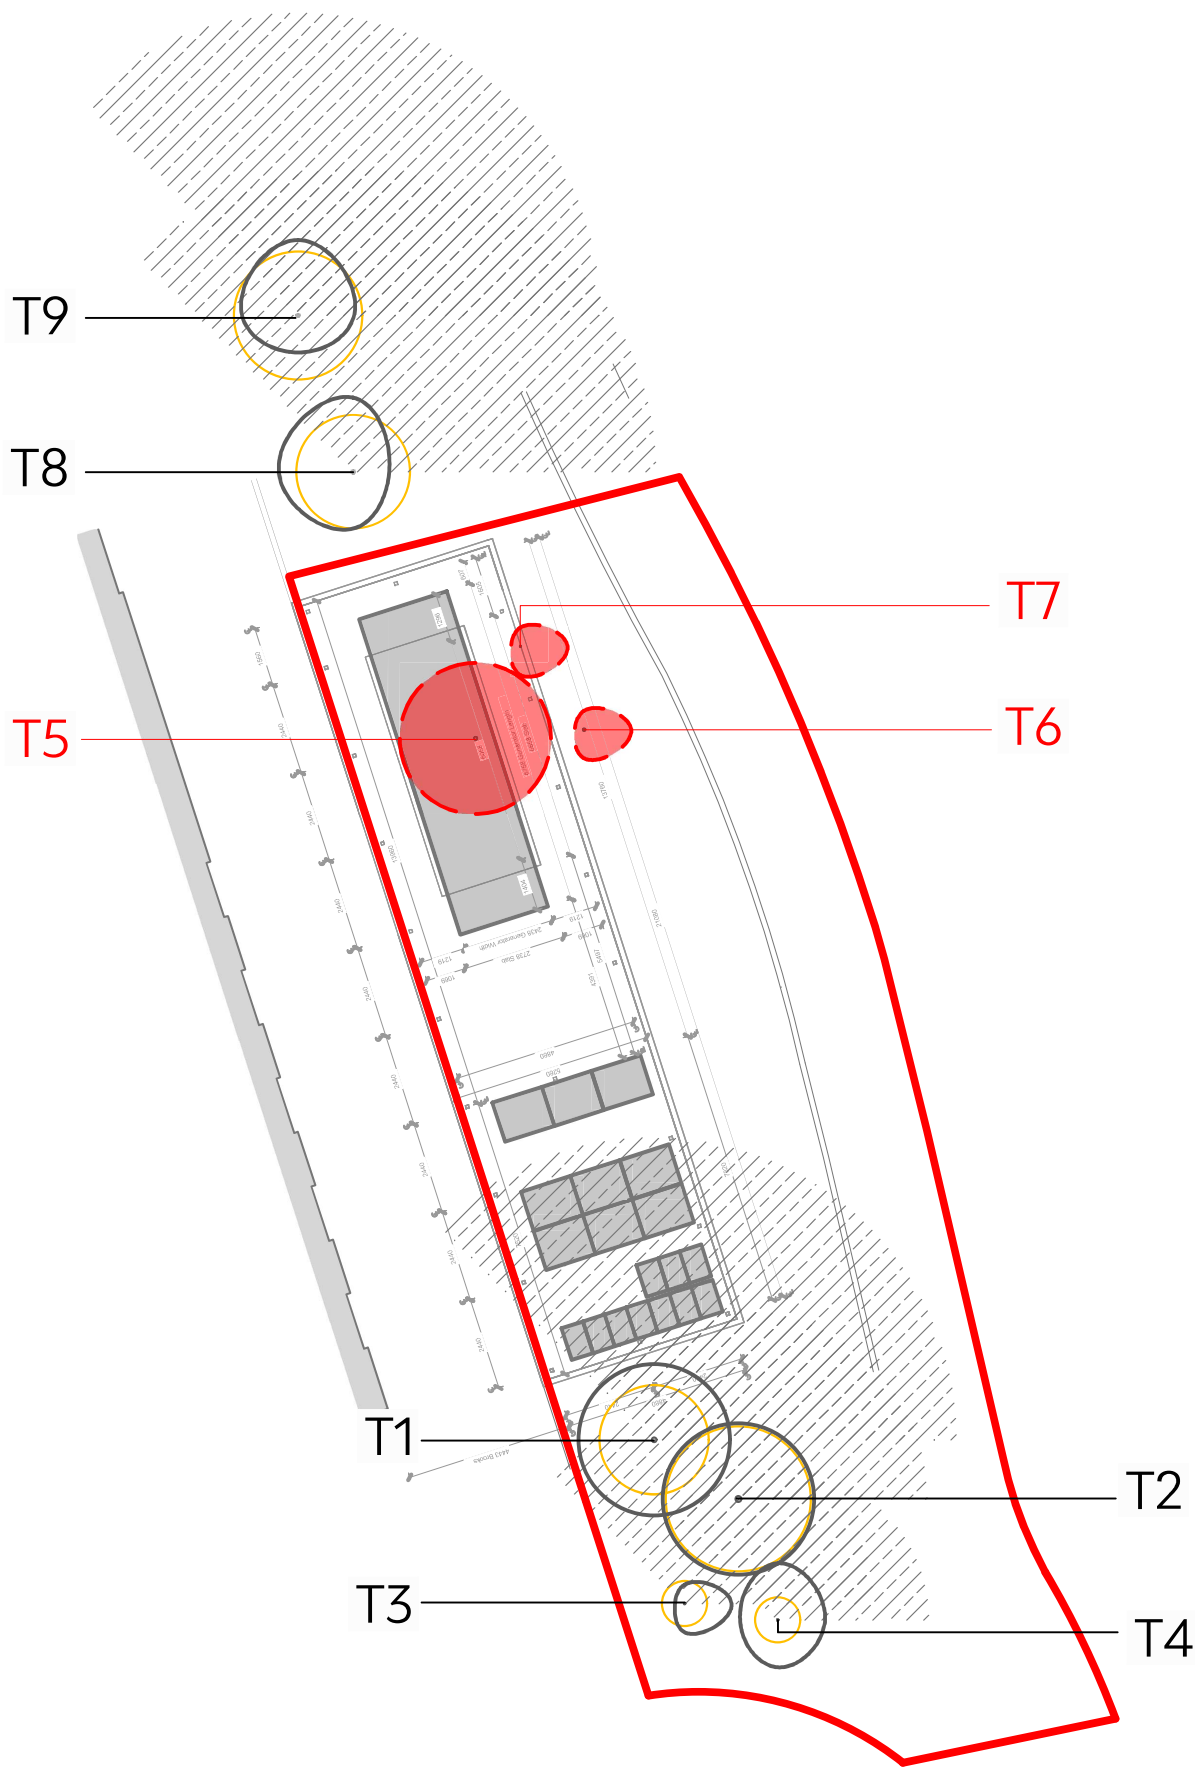

Head Office: Marsden Estate, Rendcomb,
Cirencester, Gloucestershire GL7 7EX
E: info@tylergrange.co.uk
W: www.tylergrange.co.uk

This document should not be relied on or used in circumstances,
other than those for which it was prepared and for which Tyler
Grange was appointed.

Tyler Grange accepts no responsibility for this document to any
other party other than the person by whom it was appointed.

Tyler Grange Group Limited
Copyright © Tyler Grange Group Limited 2021

A Rev New layout received
Description 13/12/21
Date

Project title
MMU Brooks Building, Manchester

Drawing title
Tree Retention and Removal Plan

Scale 1:200 @ A3
Date 13.12.2021

Drawing number
13700/P02

Drawn LB
Checked JJ
CDM Review N/A

Revision
A