

21107/MG

10th May 2022

MATERIALS SCHEDULE

OVERVIEW:

This schedule is to accompany the application to approve details reserved by a condition.

The condition discharge application relates to planning application ref no. 132748/FO/2022.

WORKS:


Installation of steel pergola structure with retractable roof at upper floor level, new external staircase, demolition of part of first floor external wall, installation of lobby area, new parapet to roof and minor external alterations.

MATERIALS

Element:	Product:	Image:
Framework of support structure to form new terrace & escape stairs.	Steel / aluminium box sections & RHS finished to RAL 7016 Anthracite grey.	
New window & door units – refer to drawing 21107-304A – 305.	Aluminium framed door & window units finished to RAL 7016 Anthracite.	



Decking to terrace area.	Composite decking board in oak finish.	
Balustrade to decking area.	Tempered & laminated safety glass.	

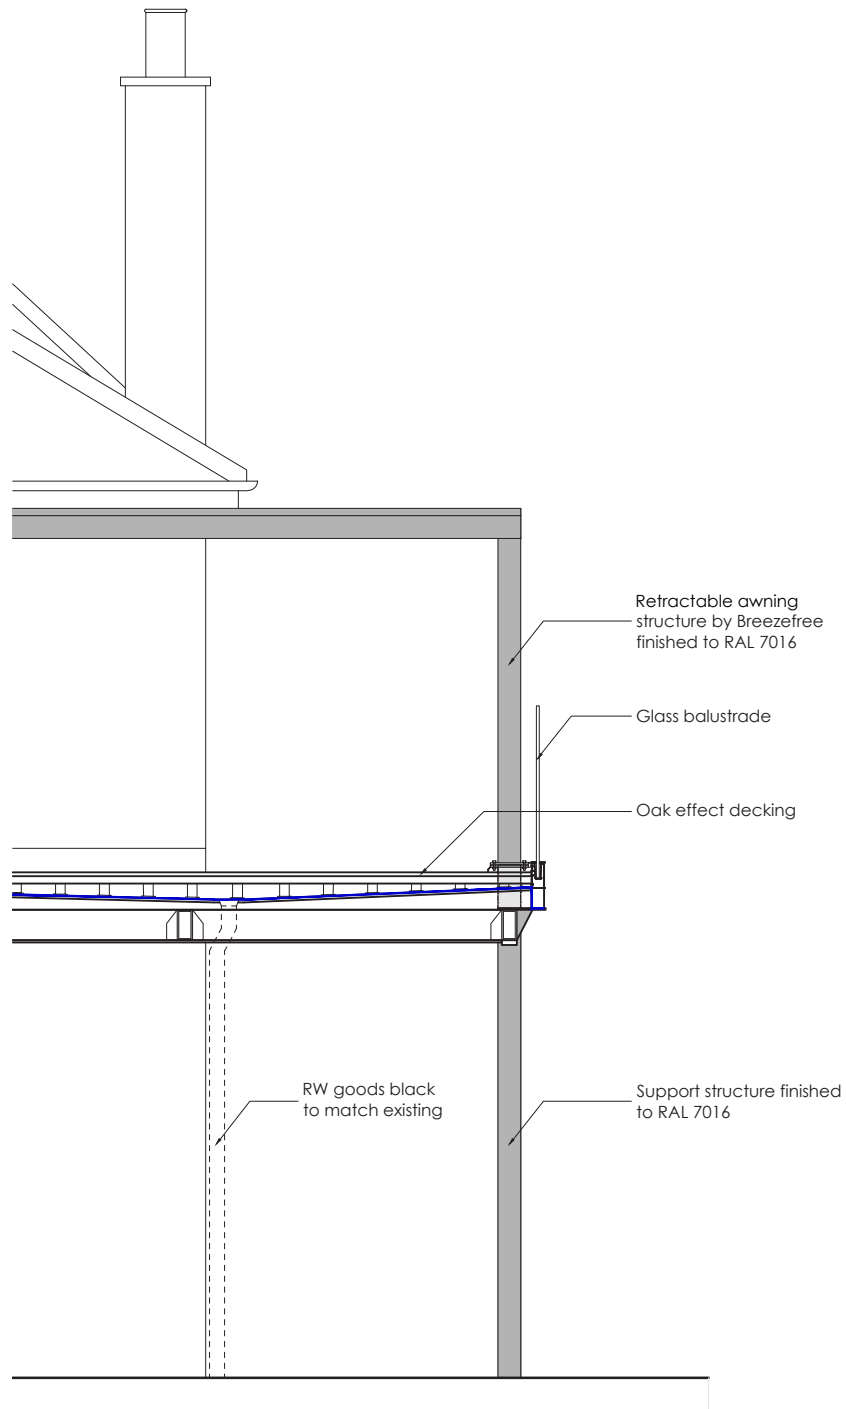

Terrace cross section (1:50)