



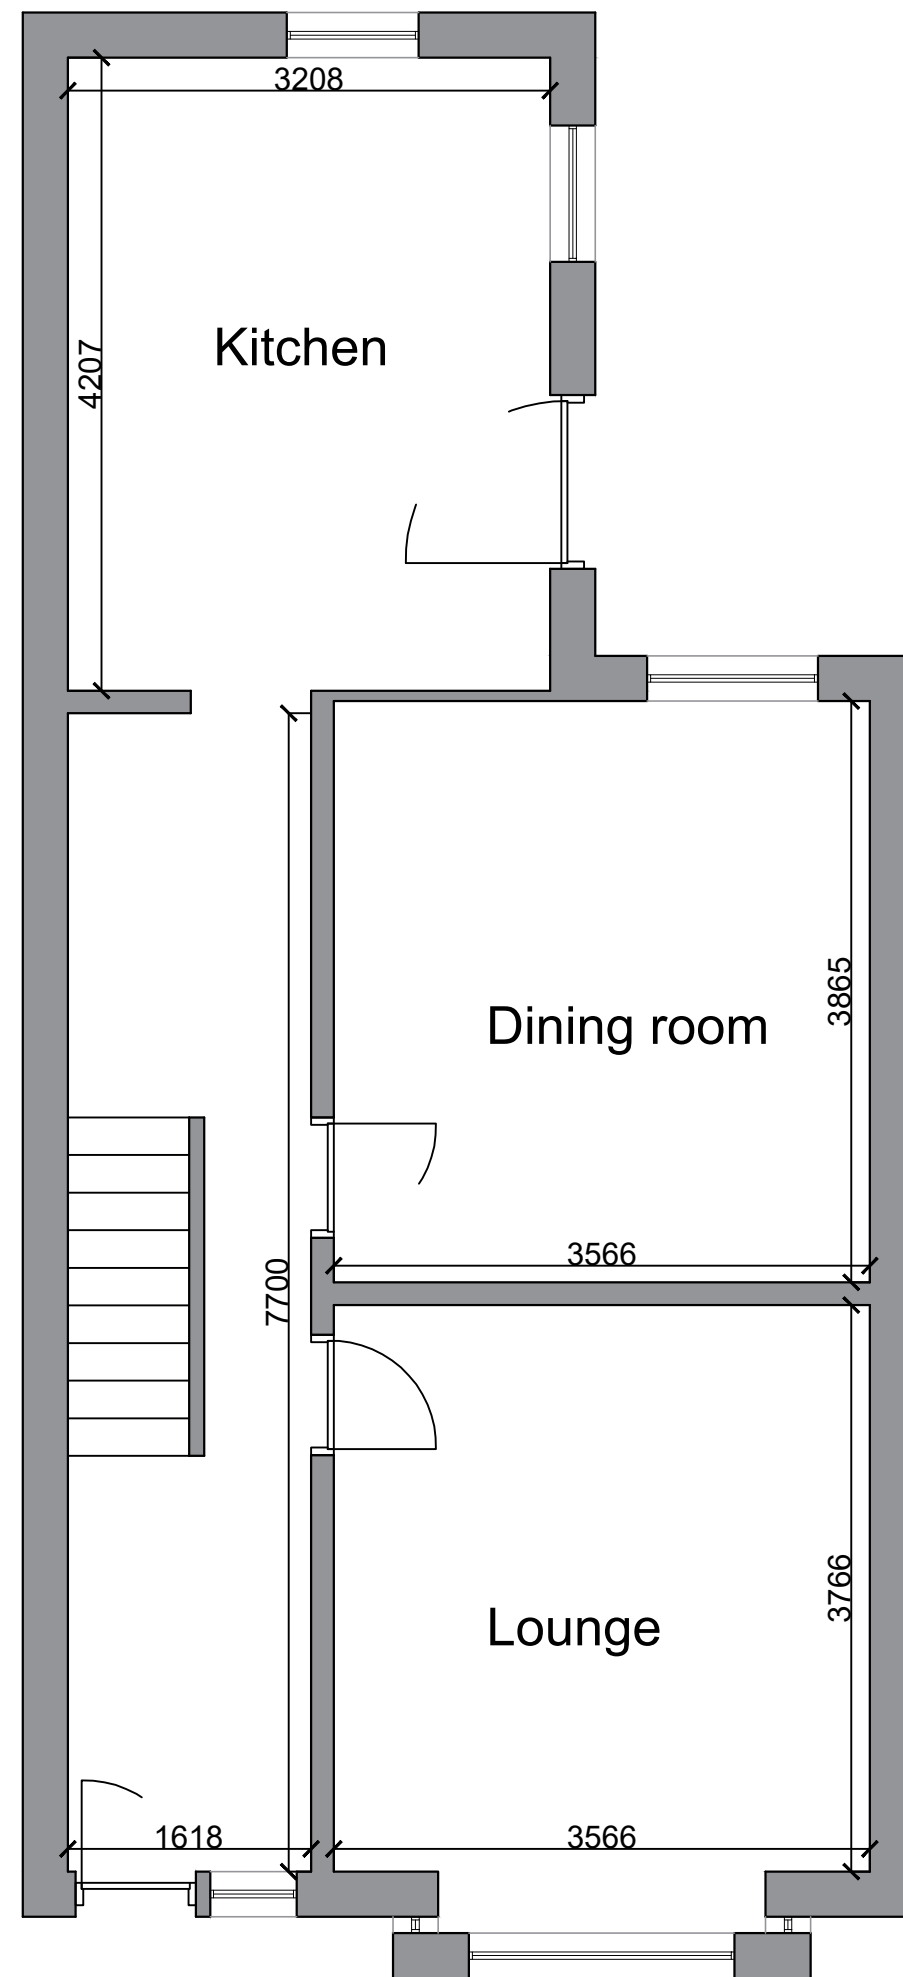

Existing Ground Floor

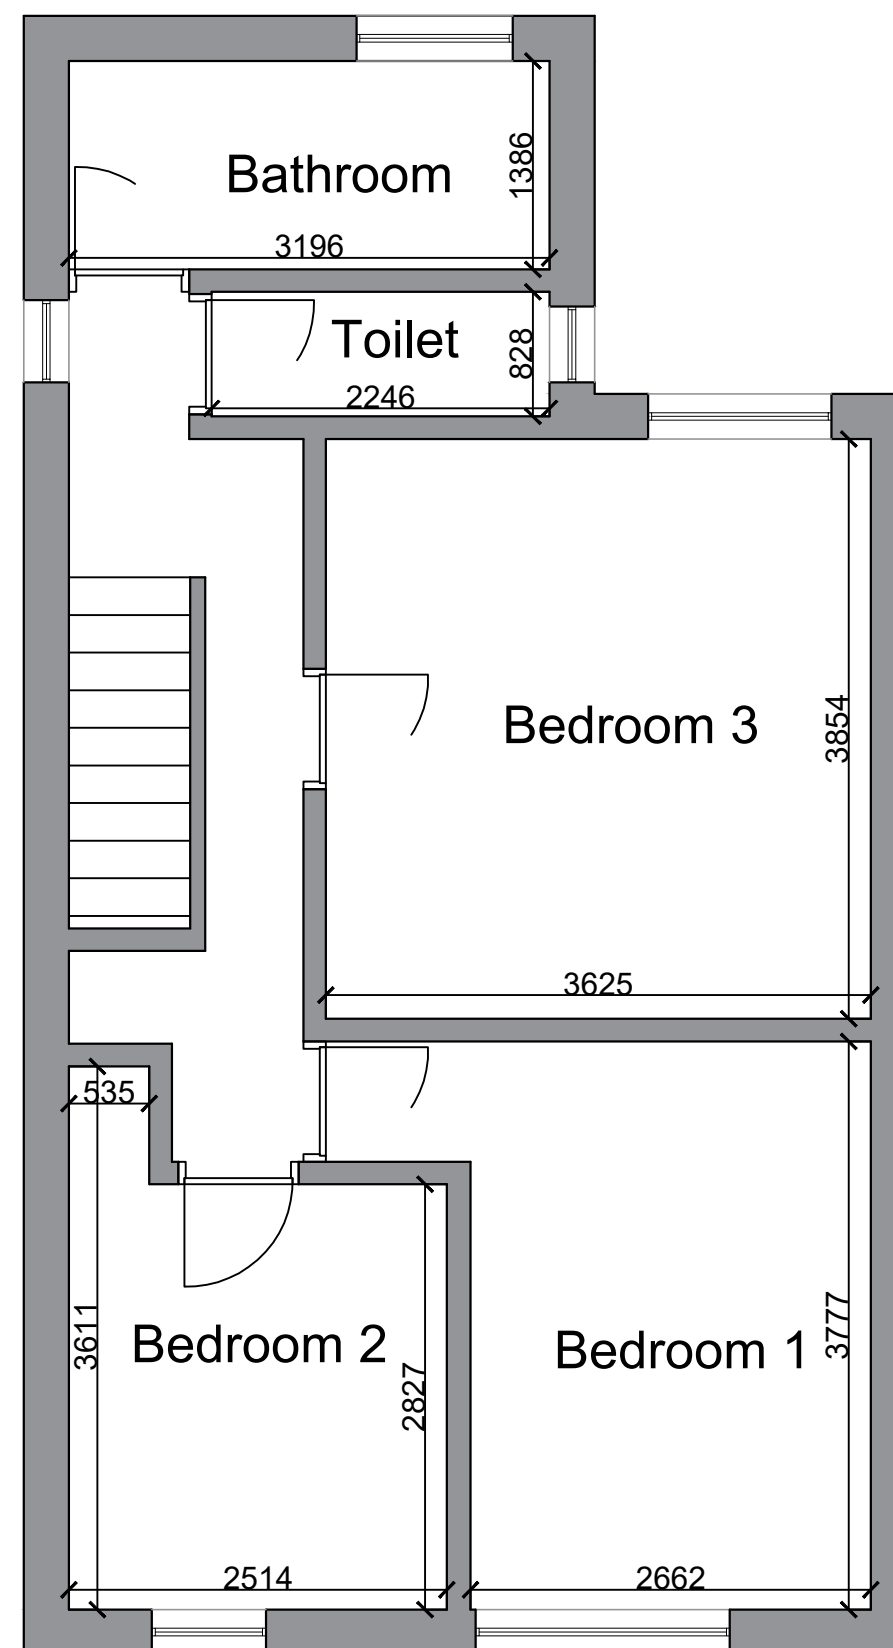

Existing First Floor



General Notes

No.	Revision/Issue	Date

Firm Name and Address



Mason and Marlowe Ltd.
Project Managers and Quantity Surveyors
5 Picadilly Place
Manchester, M1 3BR

Project Name and Address

4A Slade Grove,
Levenshulme, Manchester,
M13 0QF

Project	Sheet
Date 02/03/2022	A3
Scale 1/50	