



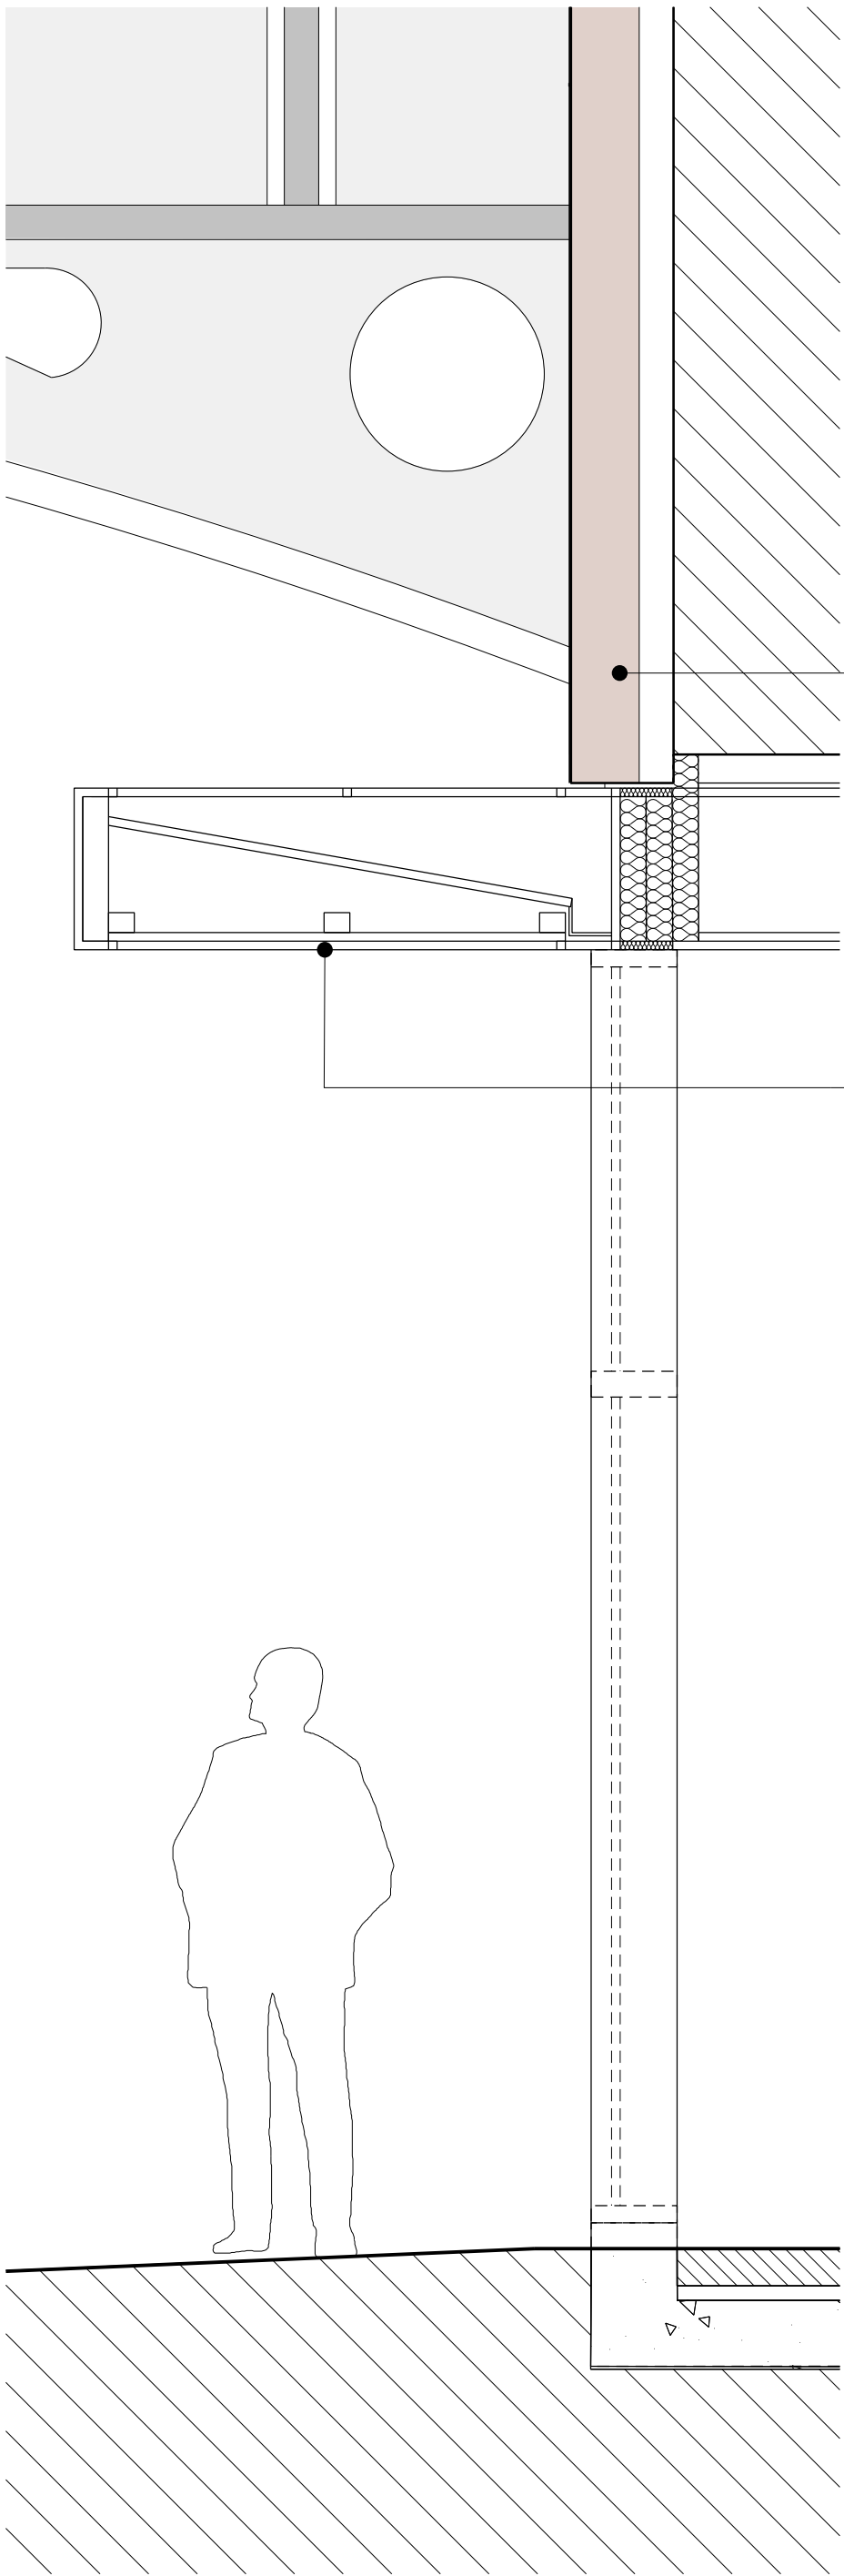


Detail Section | 1:20


- Key
- 1. Existing brickwork
 - 2. Metal canopy
 - 3. Proposed glazing
 - 4. Metal framing

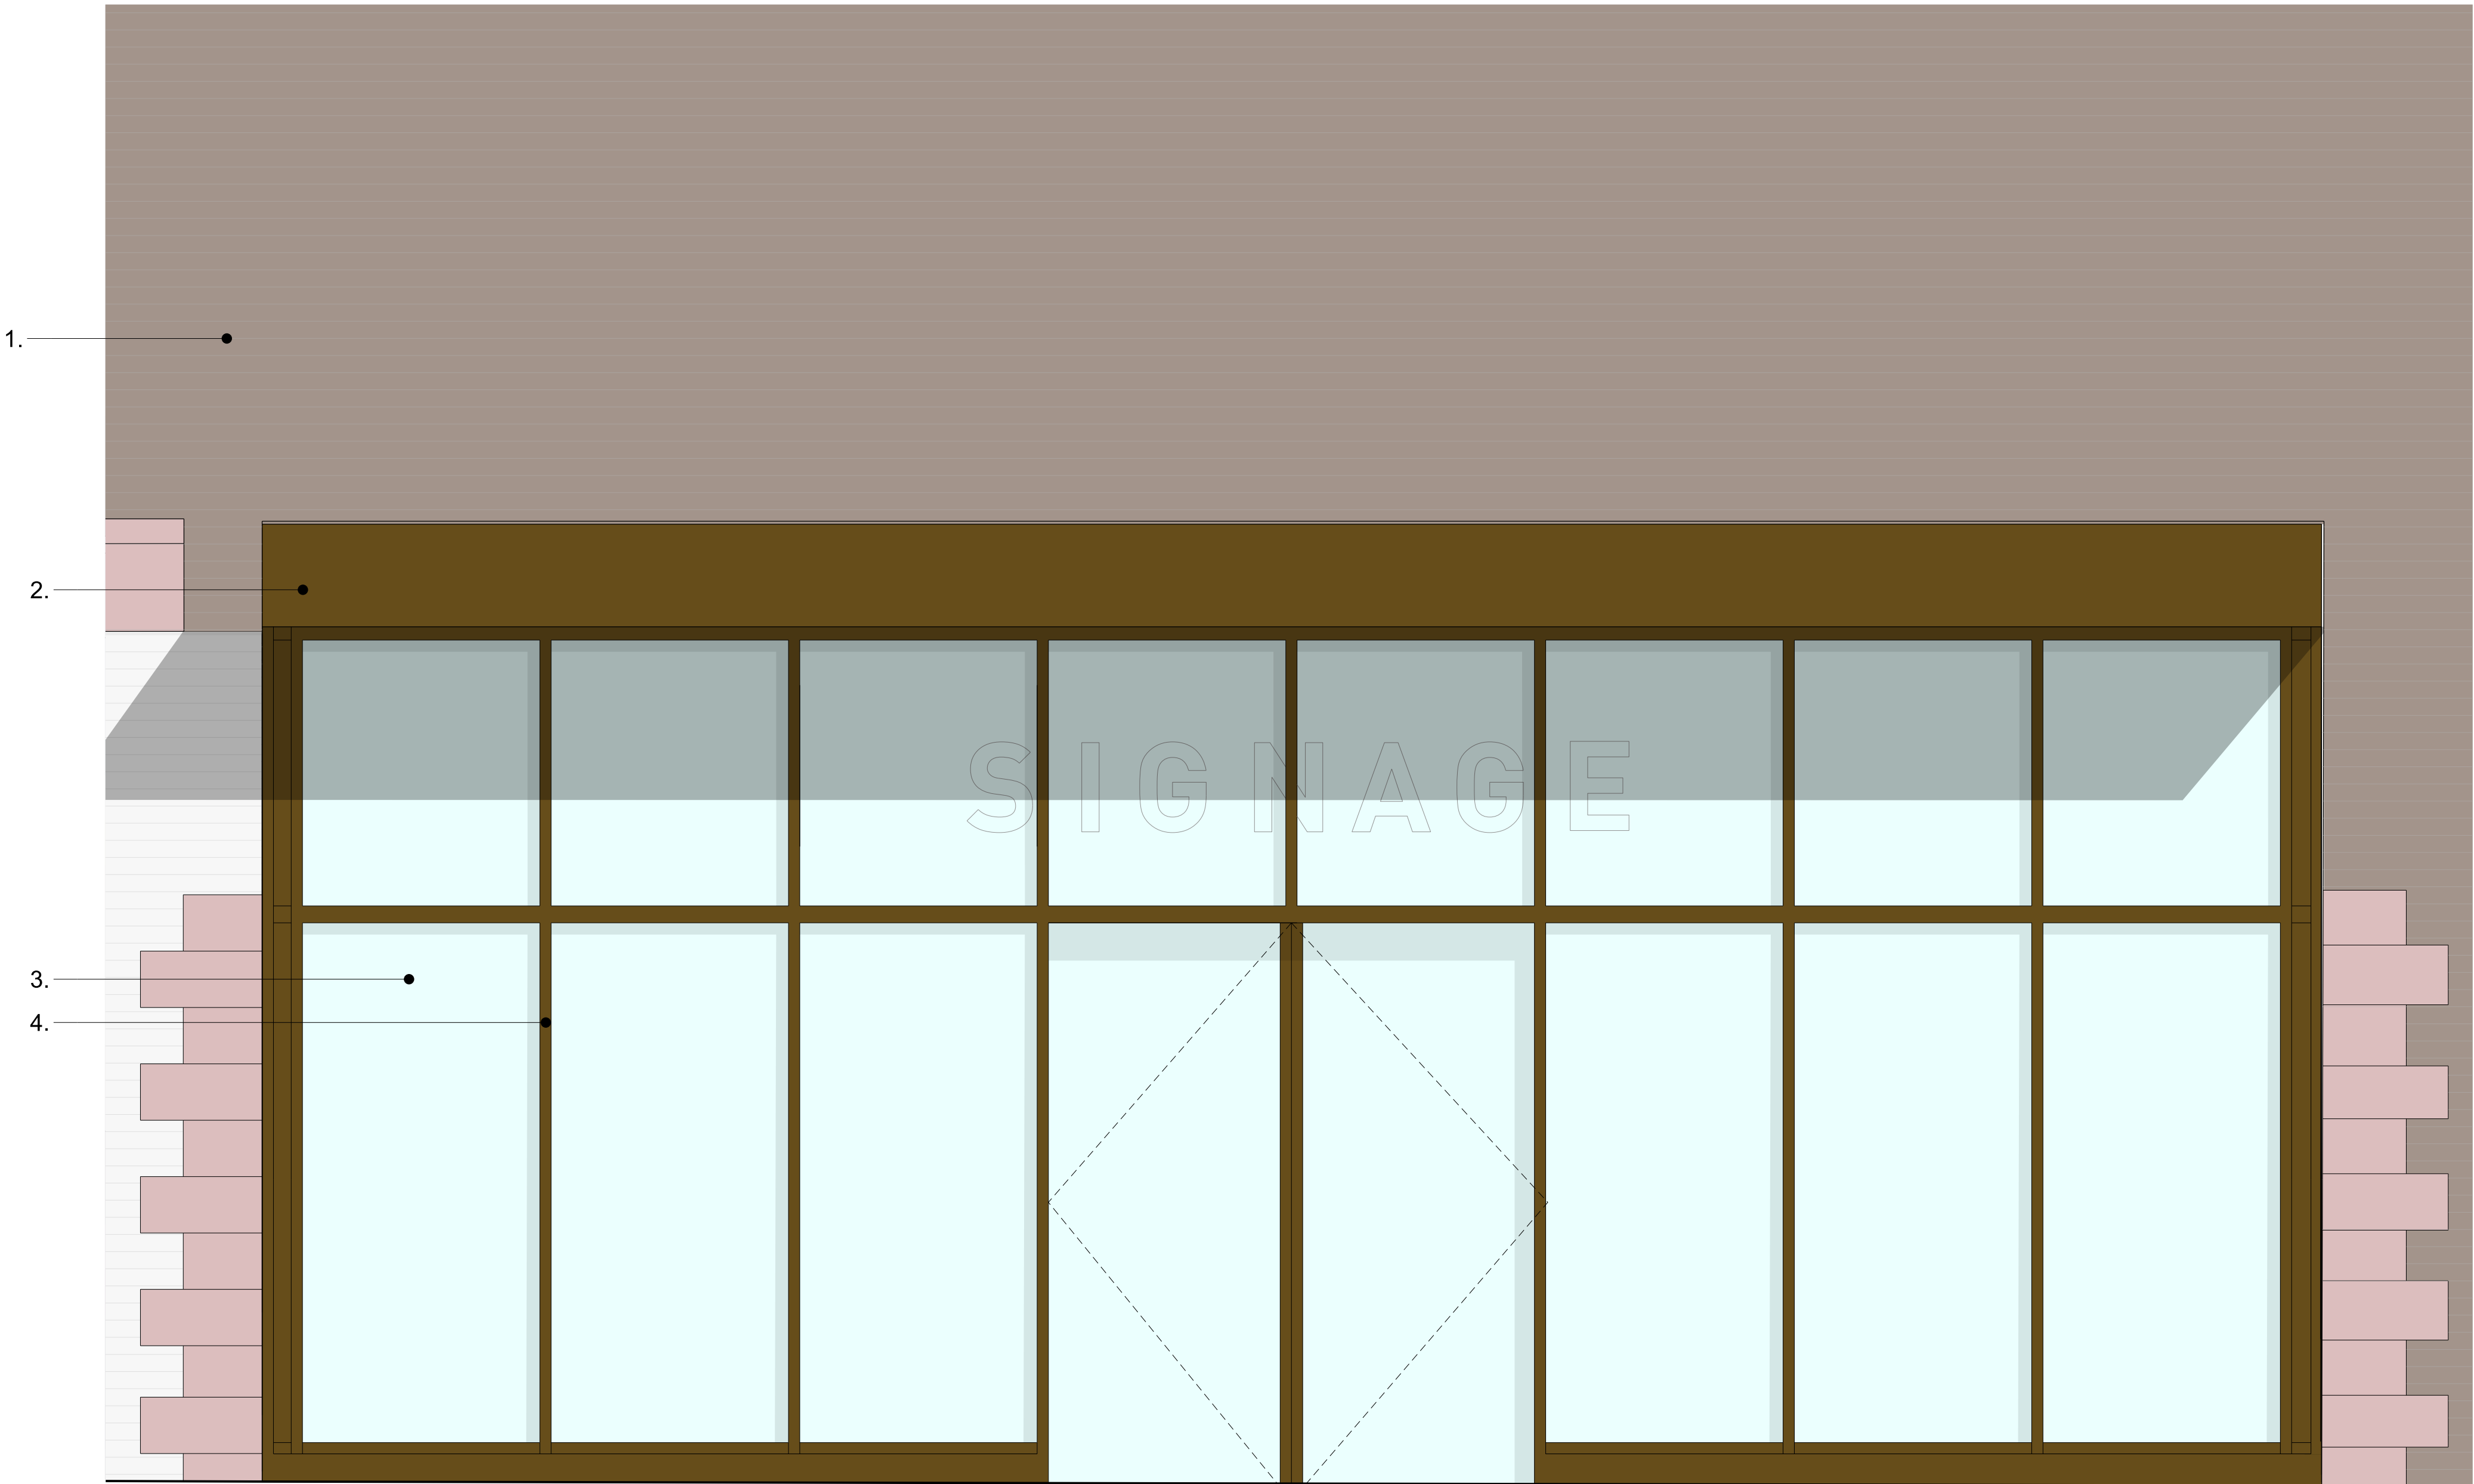

Detail Elevation | 1:20

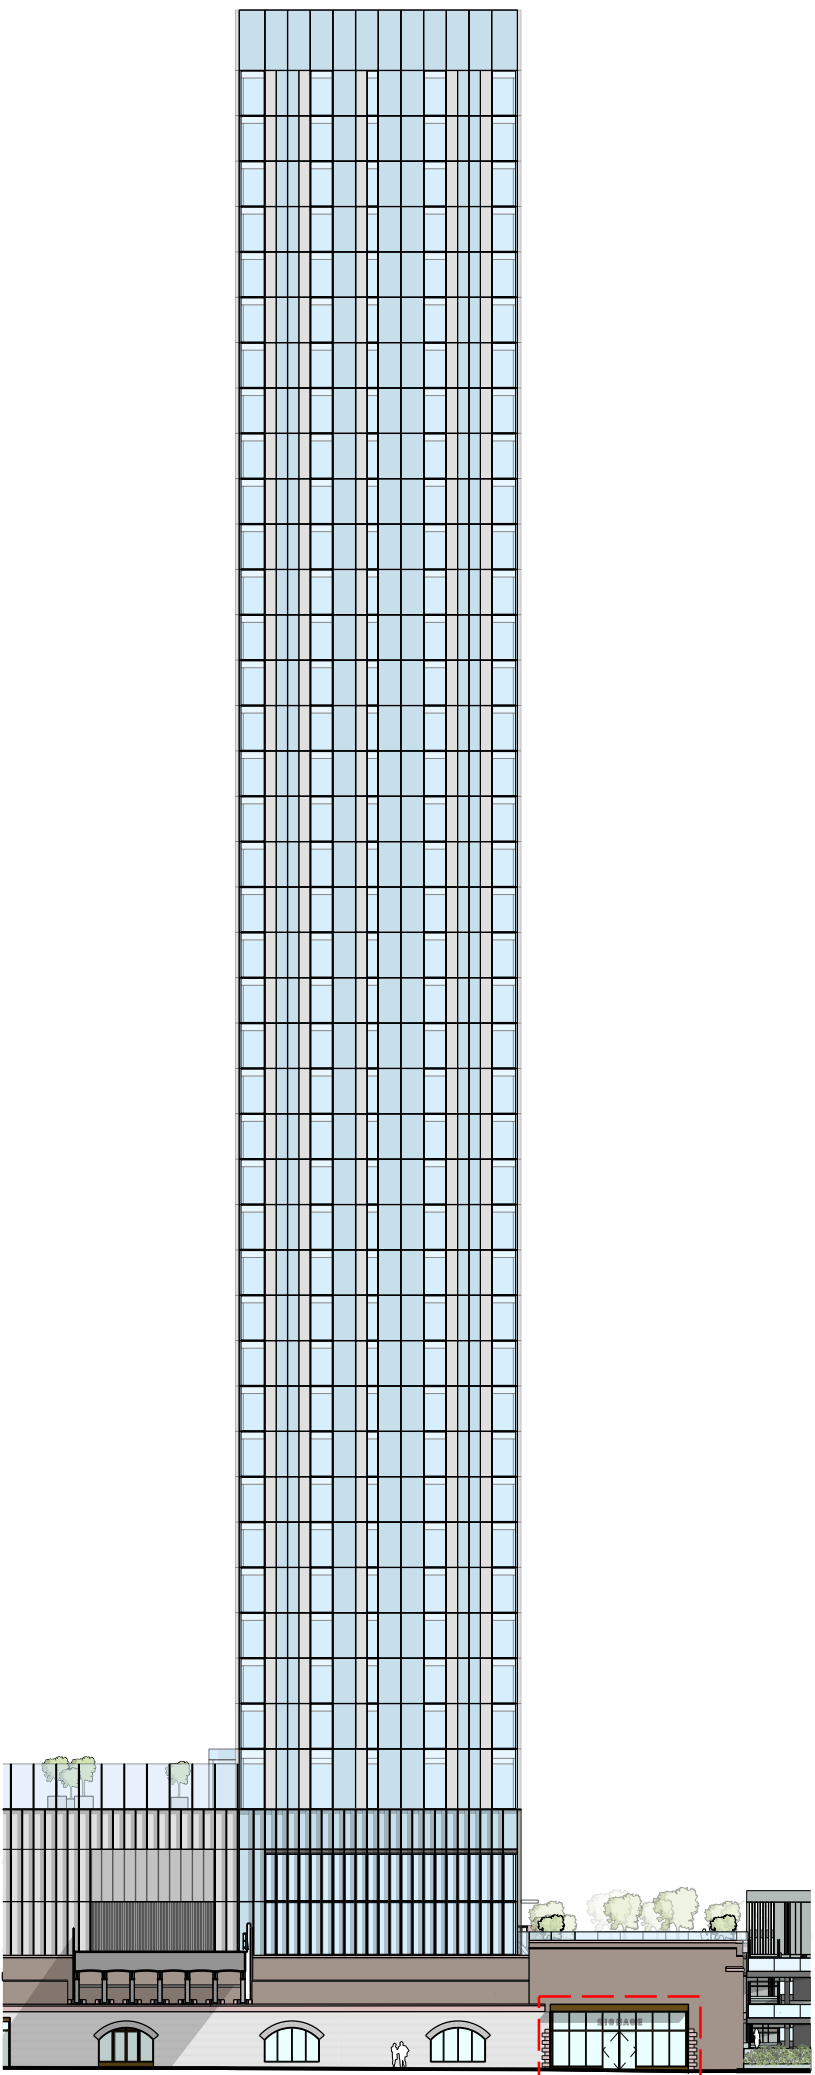

Key Elevation | NTS

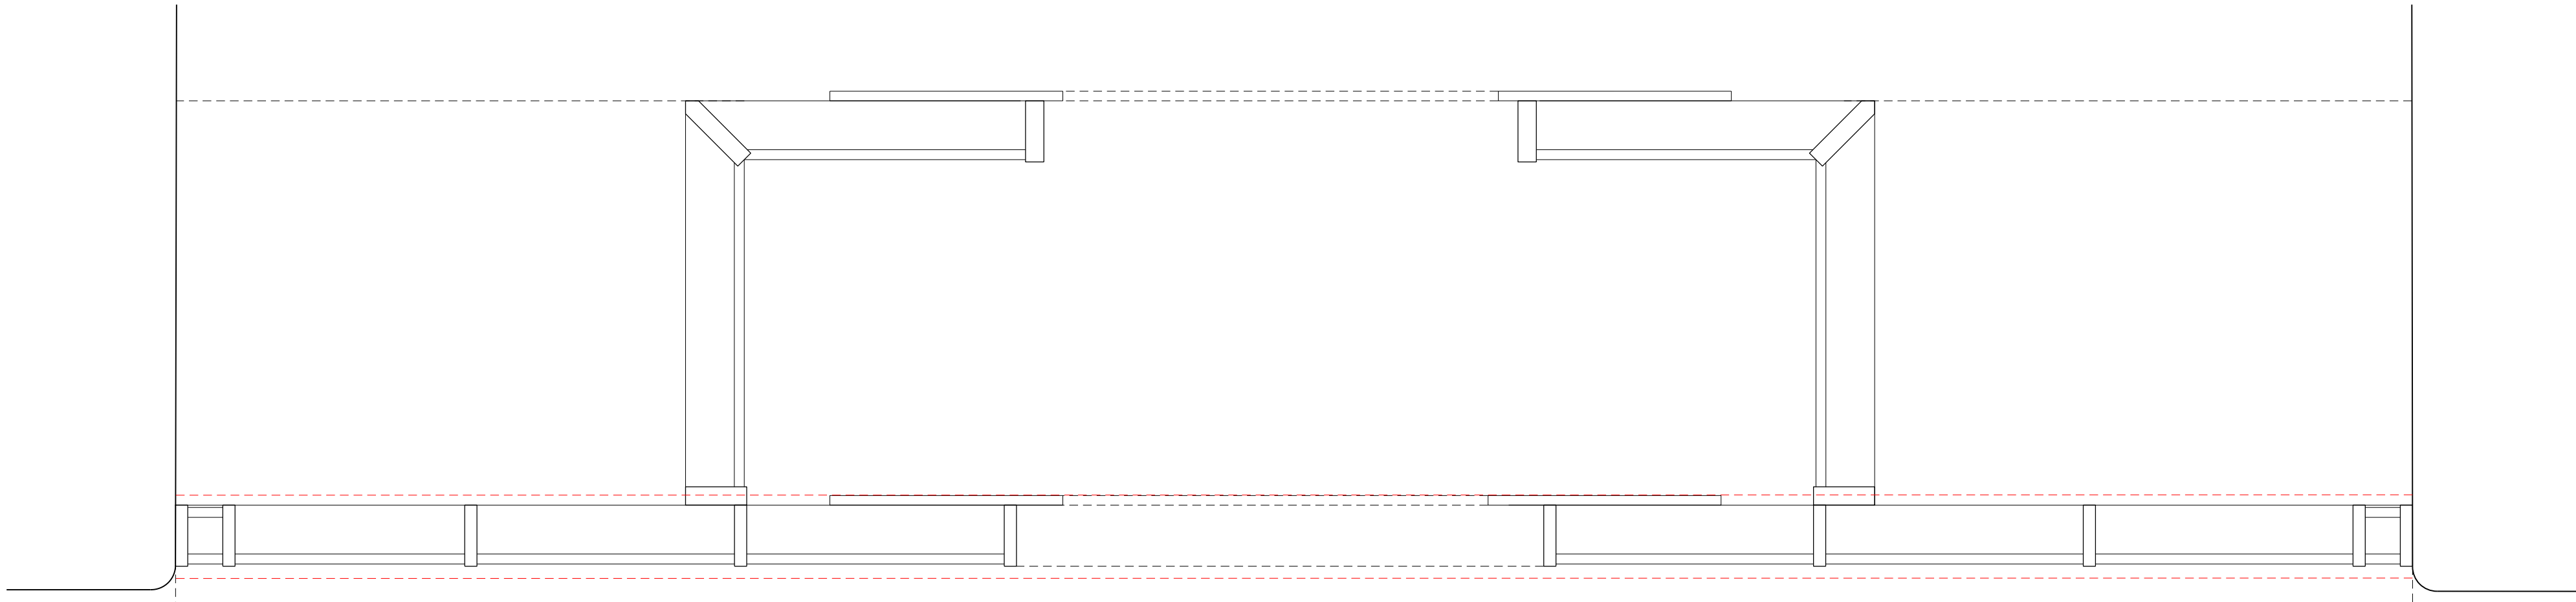

Detail Plan | 1:20

This drawing is copyright Do not scale off dimensions. All dimensions to be checked on site by contractor. Contractor to report any dimensional discrepancies, errors or omissions prior to commencing on site.	Rev/	Date	Description	Rev/	Date	Description	Rev/	Date	Description	North	Project Title Former Bauer Millet Site	Status		Date		Revision	
	00	03-07-2020	Listed Building Application									Scale	Planning				
	01	15-12-2020	Non-Material Amendment Application										1:40 @ A1	1:20 @ A1	July 2020		
	02	04-04-2022	Listed Building Application										Job No	Drawing No			
													10053	10053-B4-A-B5D9-G251-D-N-102		02	

MANCHESTER
Riverside, 4 Commercial St
Manchester M15 4BU
+44 (0)161 835 2345
www.simpsonhaugh.com

LONDON
5-8 Roberts Place
London EC1R 9BB
+44 (0)20 7549 4000
mail@simpsonhaugh.com

simpsonhaugh

MANCHESTER
Riverside, 4 Commercial St
Manchester M16 4RD
+44 (0)161 835 2342
www.simpsonhaugh.com

LONDON
8-11 Roper Place
London EC1R 6BB
+44 (0)20 7549 4900
mail@simpsonhaugh.com