



© COPYRIGHT
The copyright in this drawing is vested in Sheppard Robson and no license or assignment of any kind has been, or is, granted to any third party whether by provision of copies or originals or otherwise unless agreed in writing.

DO NOT SCALE FROM THIS DRAWING
The contractor shall check and verify all dimensions on site and report any discrepancies in writing to Sheppard Robson before proceeding work.


FOR ELECTRONIC DATA ISSUE
Electronic Data / drawings are issued as "read only" and should not be interrogated for measurement. All dimensions and levels should read, only from those values stated in text on the drawing.

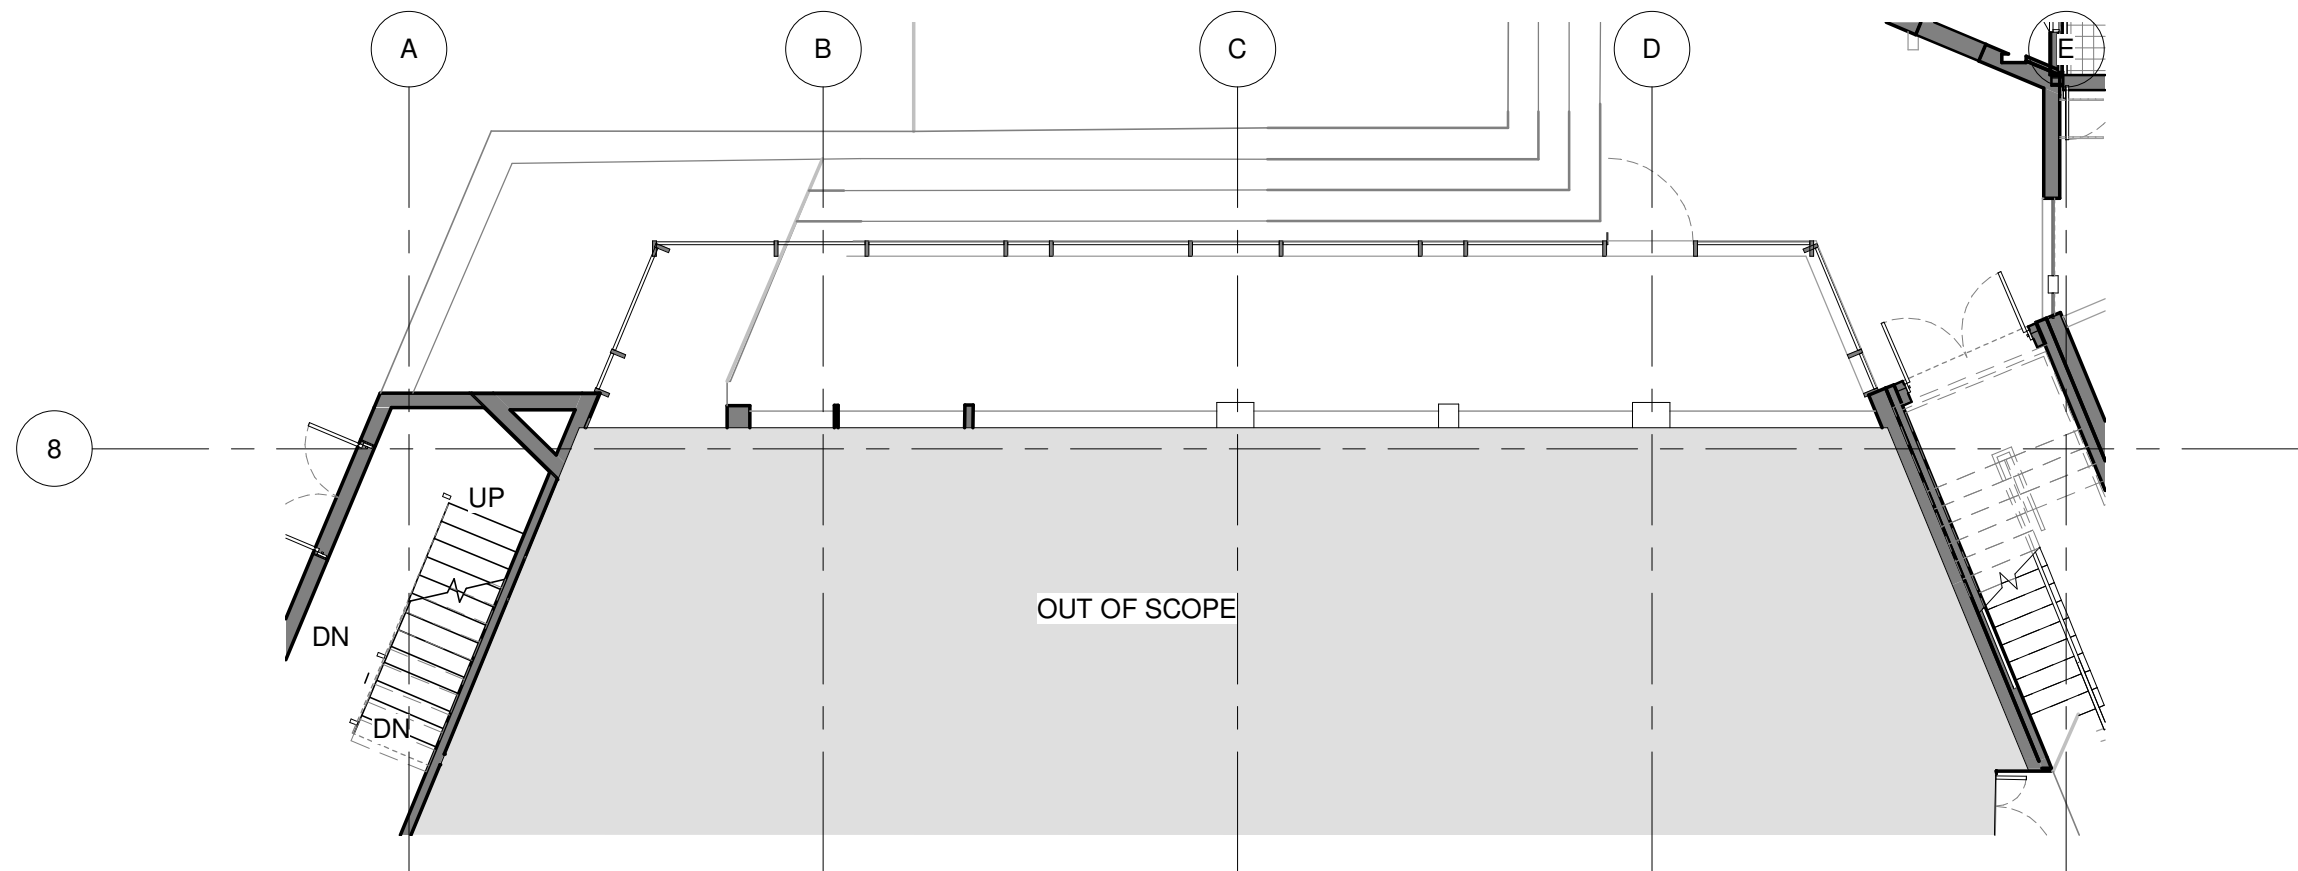

6 King Street Wing Piazza Glazing - Plan
1 : 100

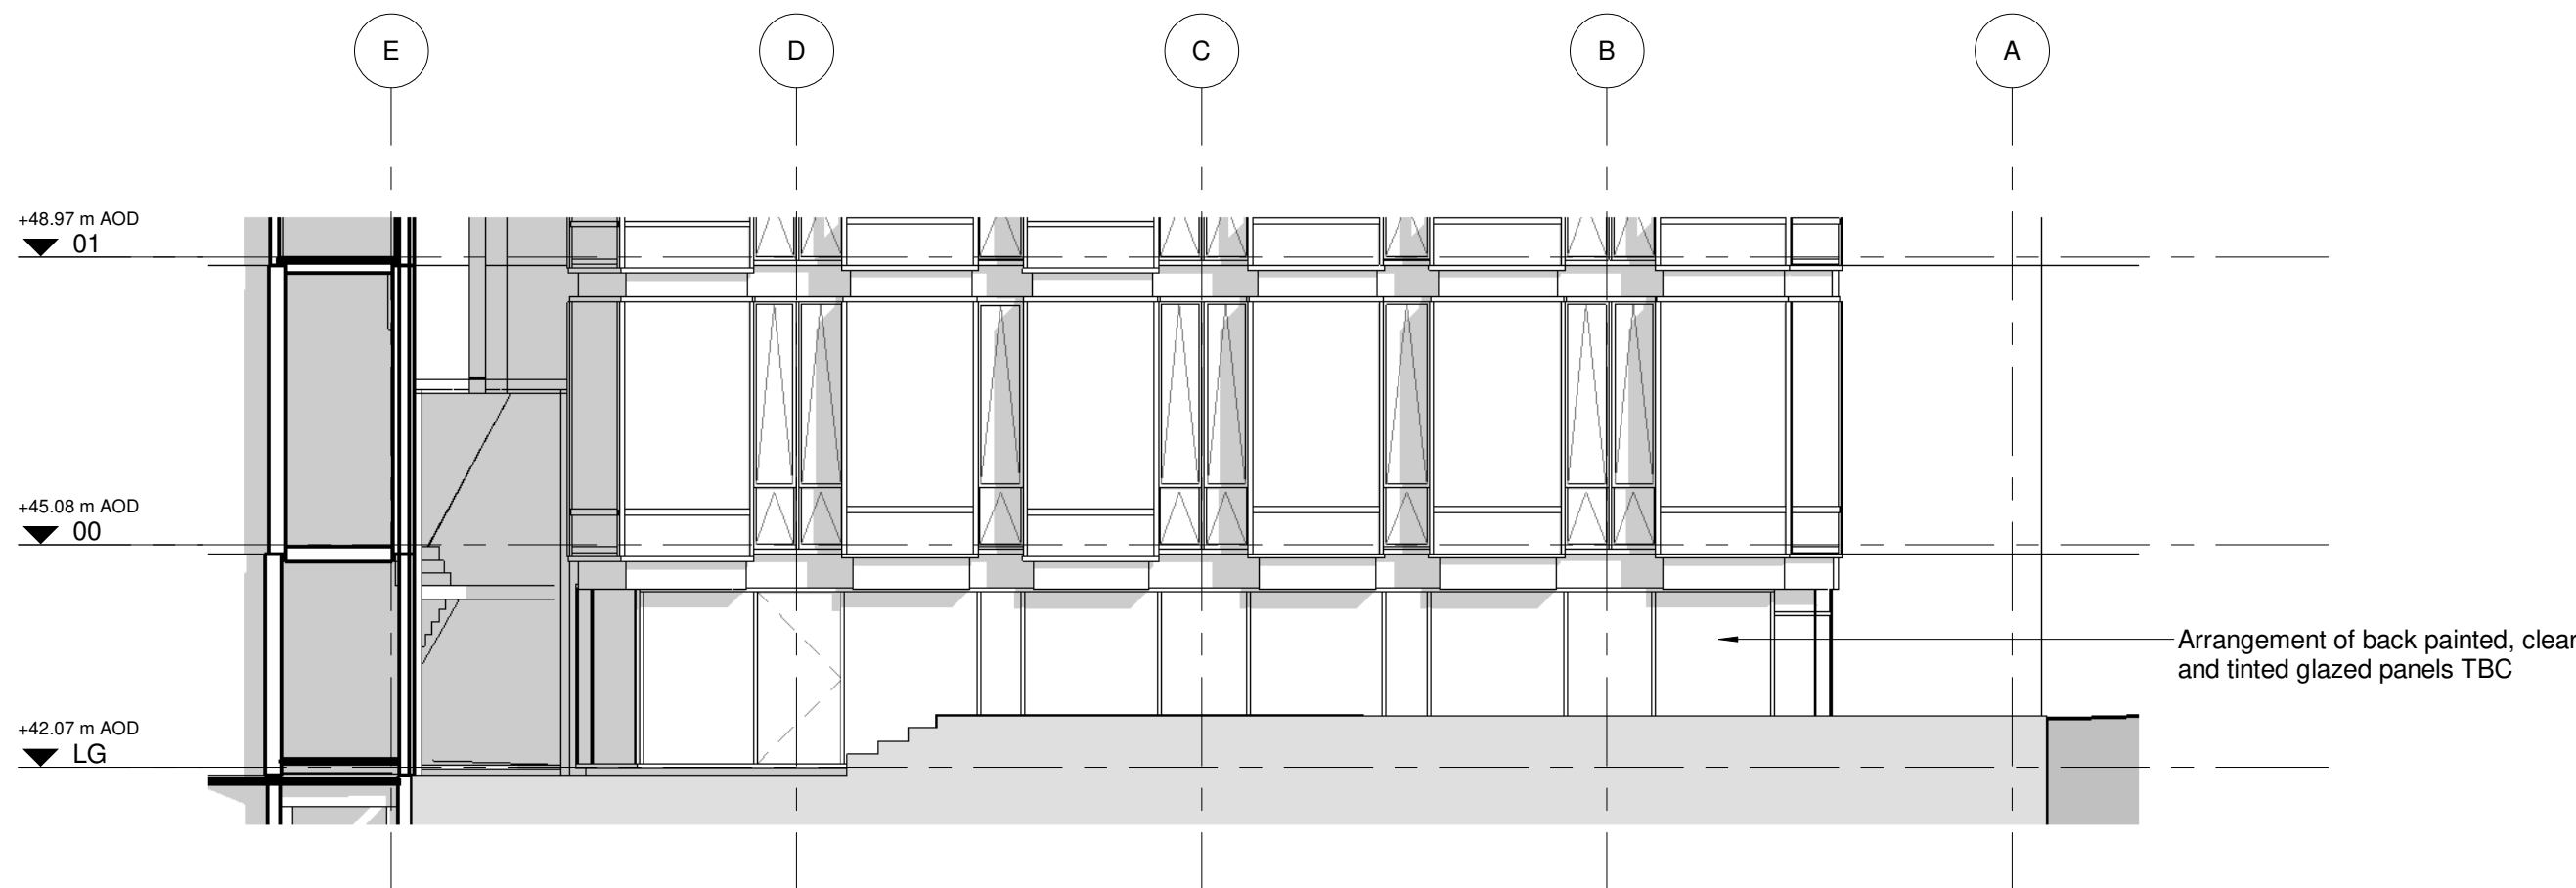

4 King Street Wing Piazza Glazing - Elevation
1 : 100

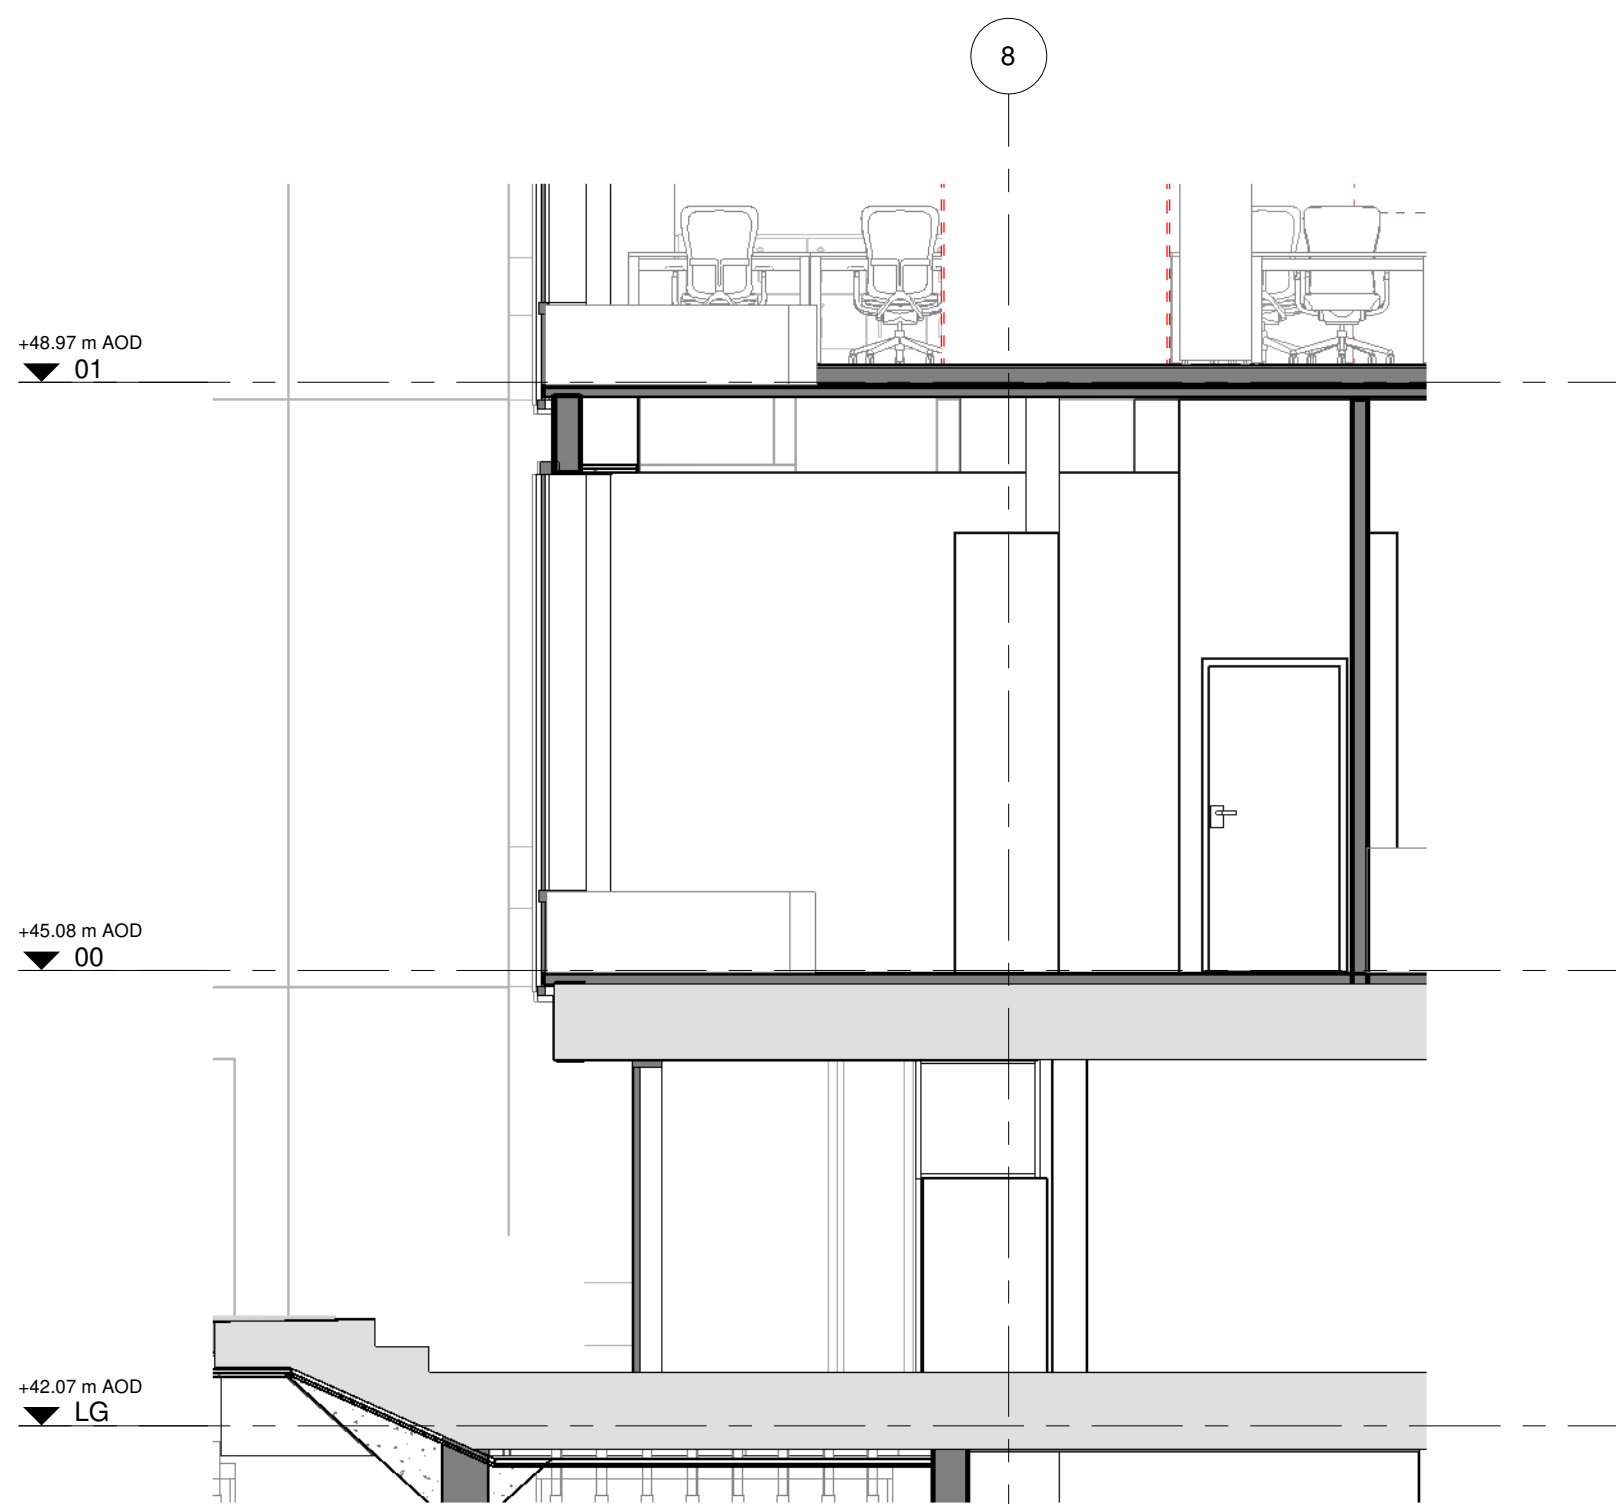


3 King Street Wing Piazza Glazing - Section
1 : 50



1 King Street Wing Piazza Glazing - 3D View
20855

REV.	DATE	AMENDMENT
P01	29/04/22	Issue for Planning and Listed Building Consent

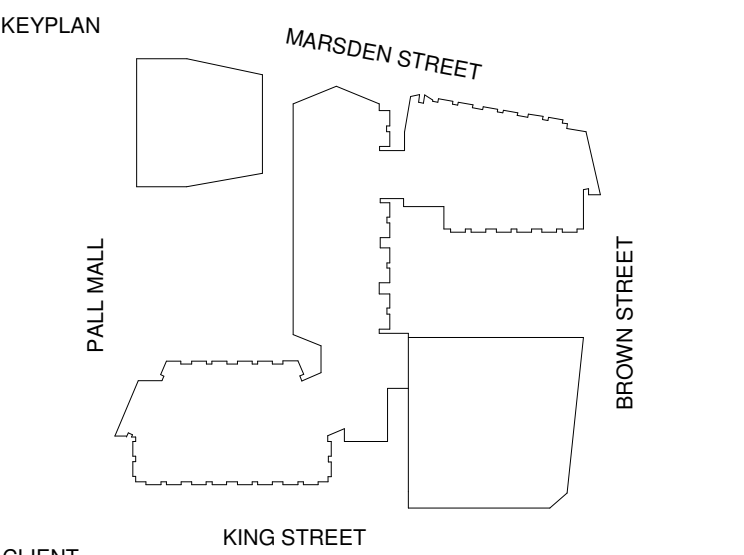

CLIENT
Bruntwood Works

bruntwood
Works

ID:SR
SHEPPARD ROBSON

27th Floor City Tower Piccadilly Plaza Manchester M1 4BT
T: +44 (0)161 233 8900 E: enquiries@sheppardrobson.com

PROJECT
Pall Mall Court

SCALE@A1	DATE	ORIGINATOR	CHECKED	AUTHORISED
As indicated	29/04/22	LH	ASM	TOB

Piazza Glazing to King Street Wing Study

RIBA Stage 3

STATUS	PURPOSE FOR ISSUE	SR NO.
S2	Planning	6911

DRAWING NO.	REV.
6911 · SRA · ZZ · XX · DR · A · 20855	P01