

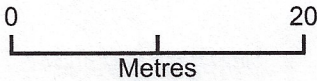


pickles 391540321 - 500

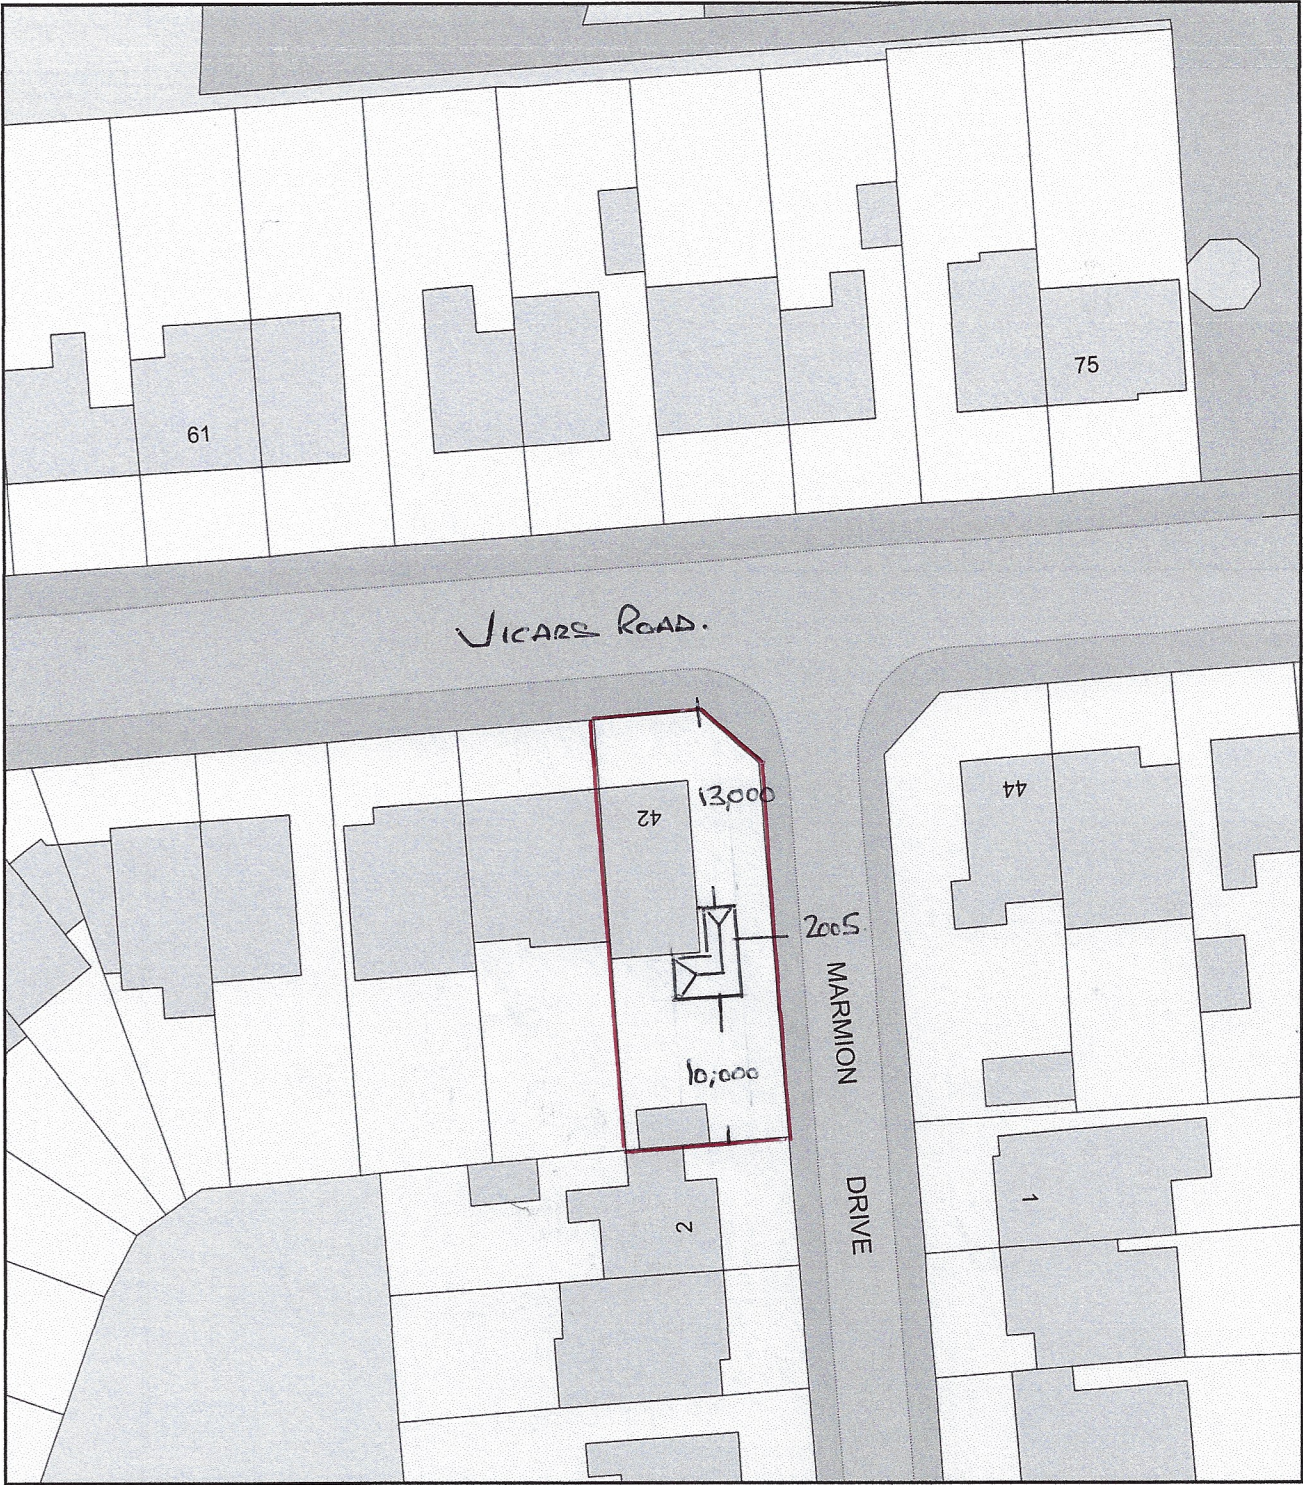

Plan Produced for: clearview home improvements
Date Produced: 25 Mar 2021
Plan Reference Number: TQRQM21084141716993
Scale: 1:500 @ A4

pickles 391540321 - 1250

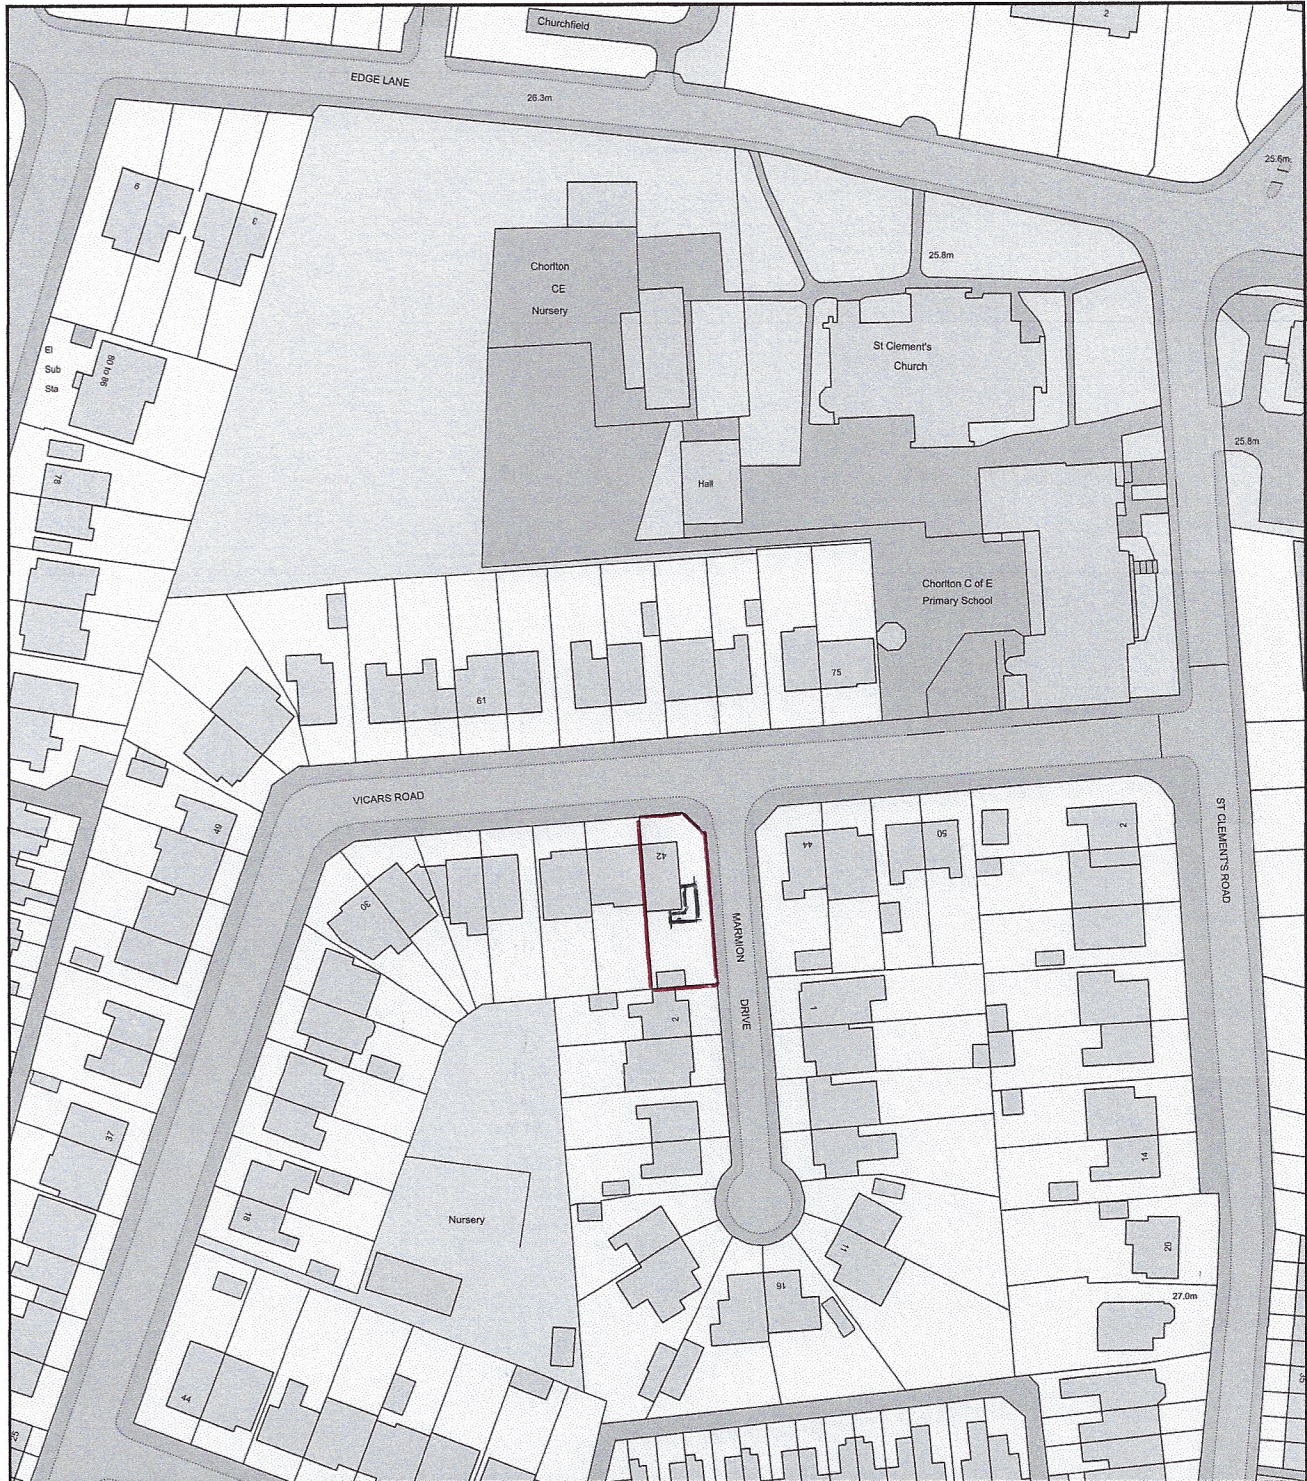

0 50
Metres



Plan Produced for: clearview home improvements

Date Produced: 25 Mar 2021

Plan Reference Number: TQRQM21084141631165

Scale: 1:1250 @ A4