
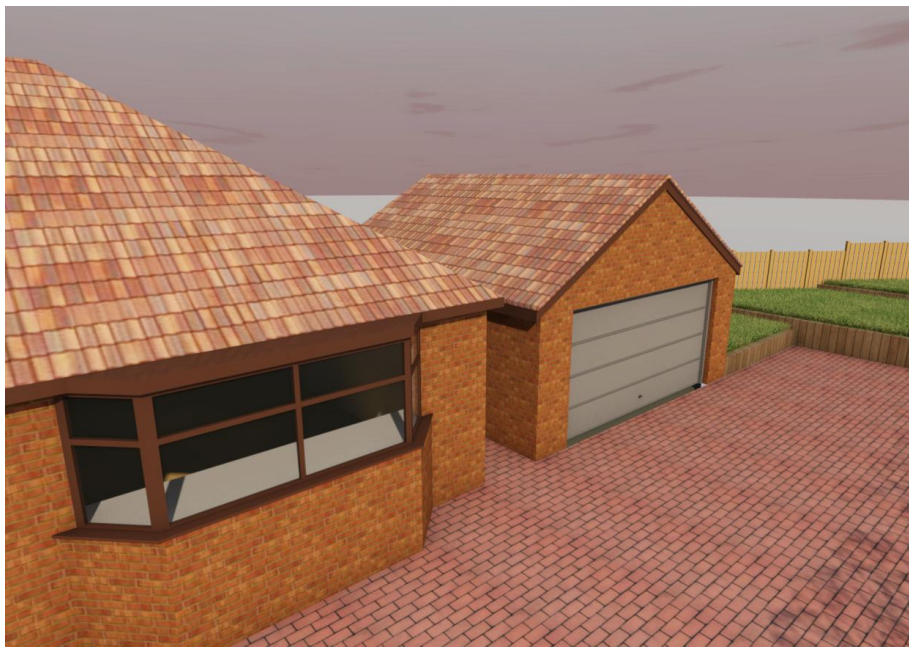
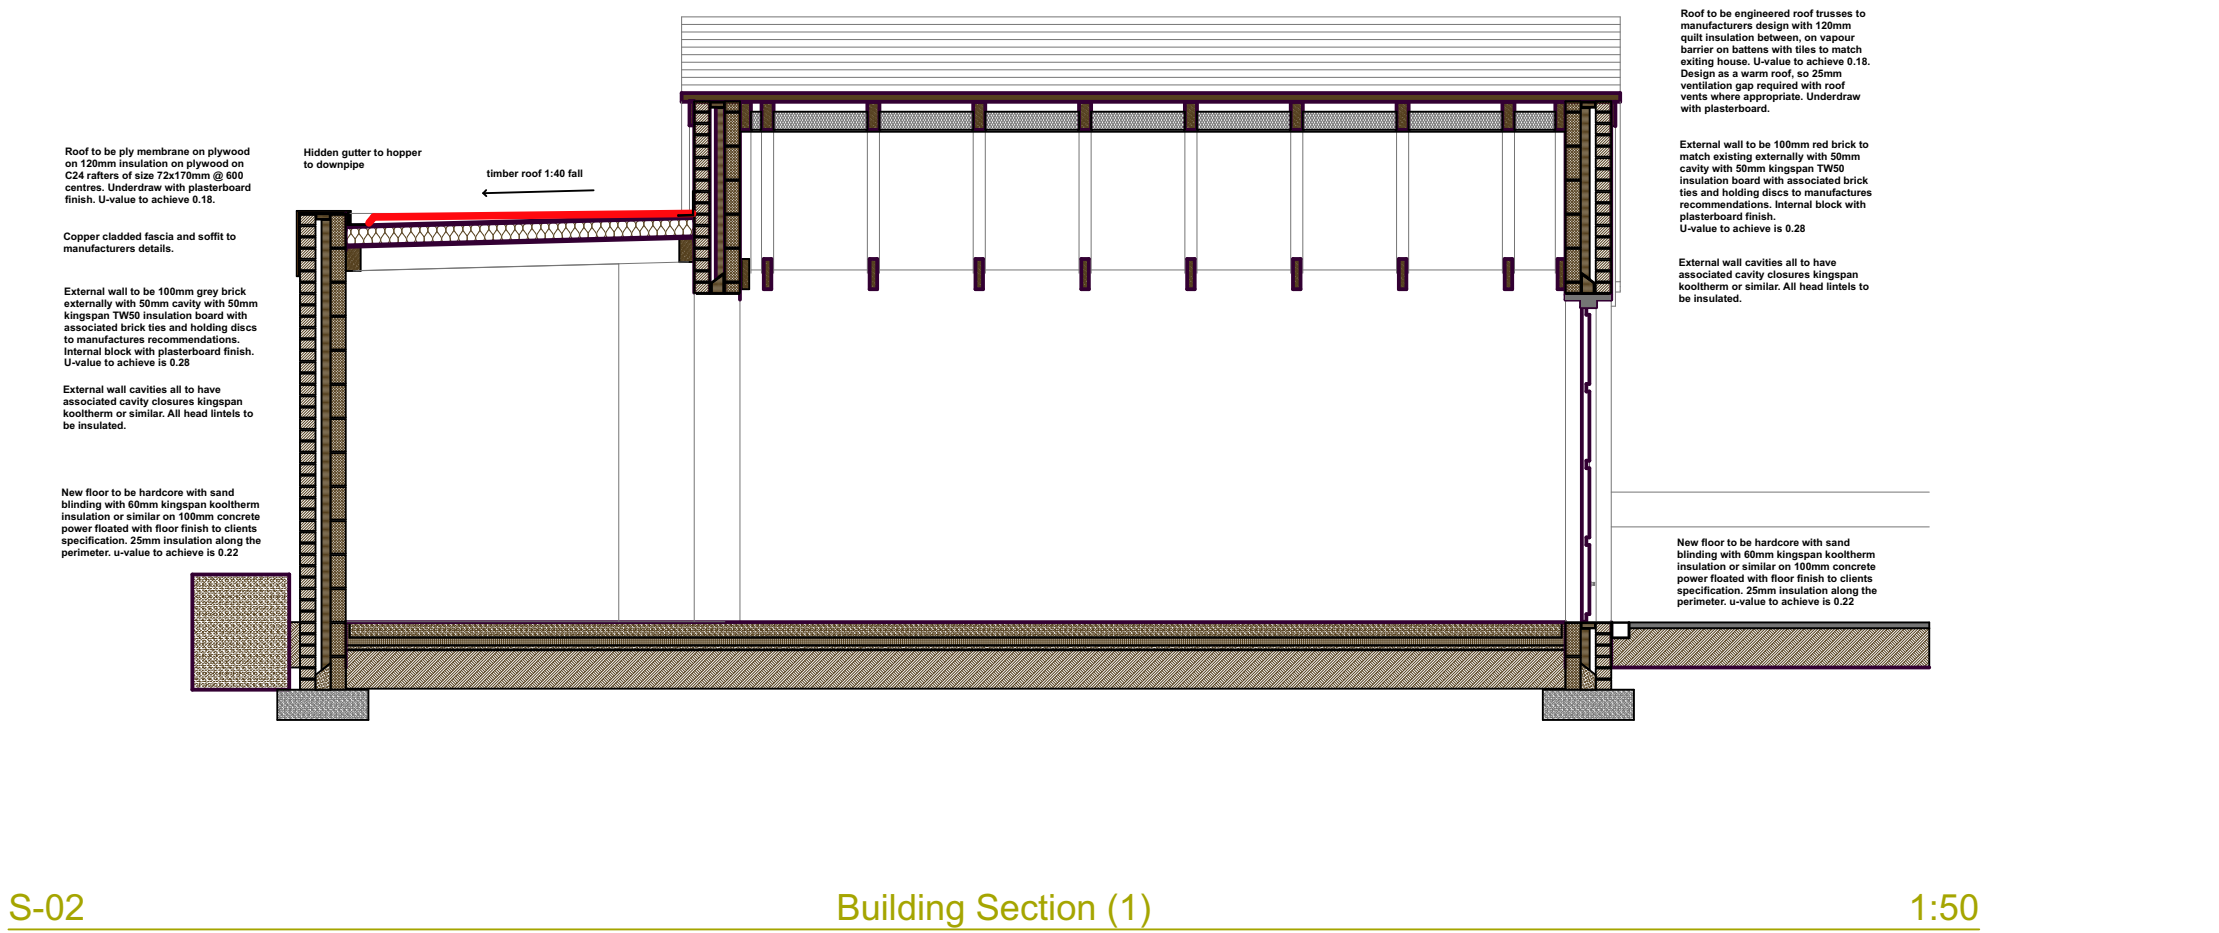
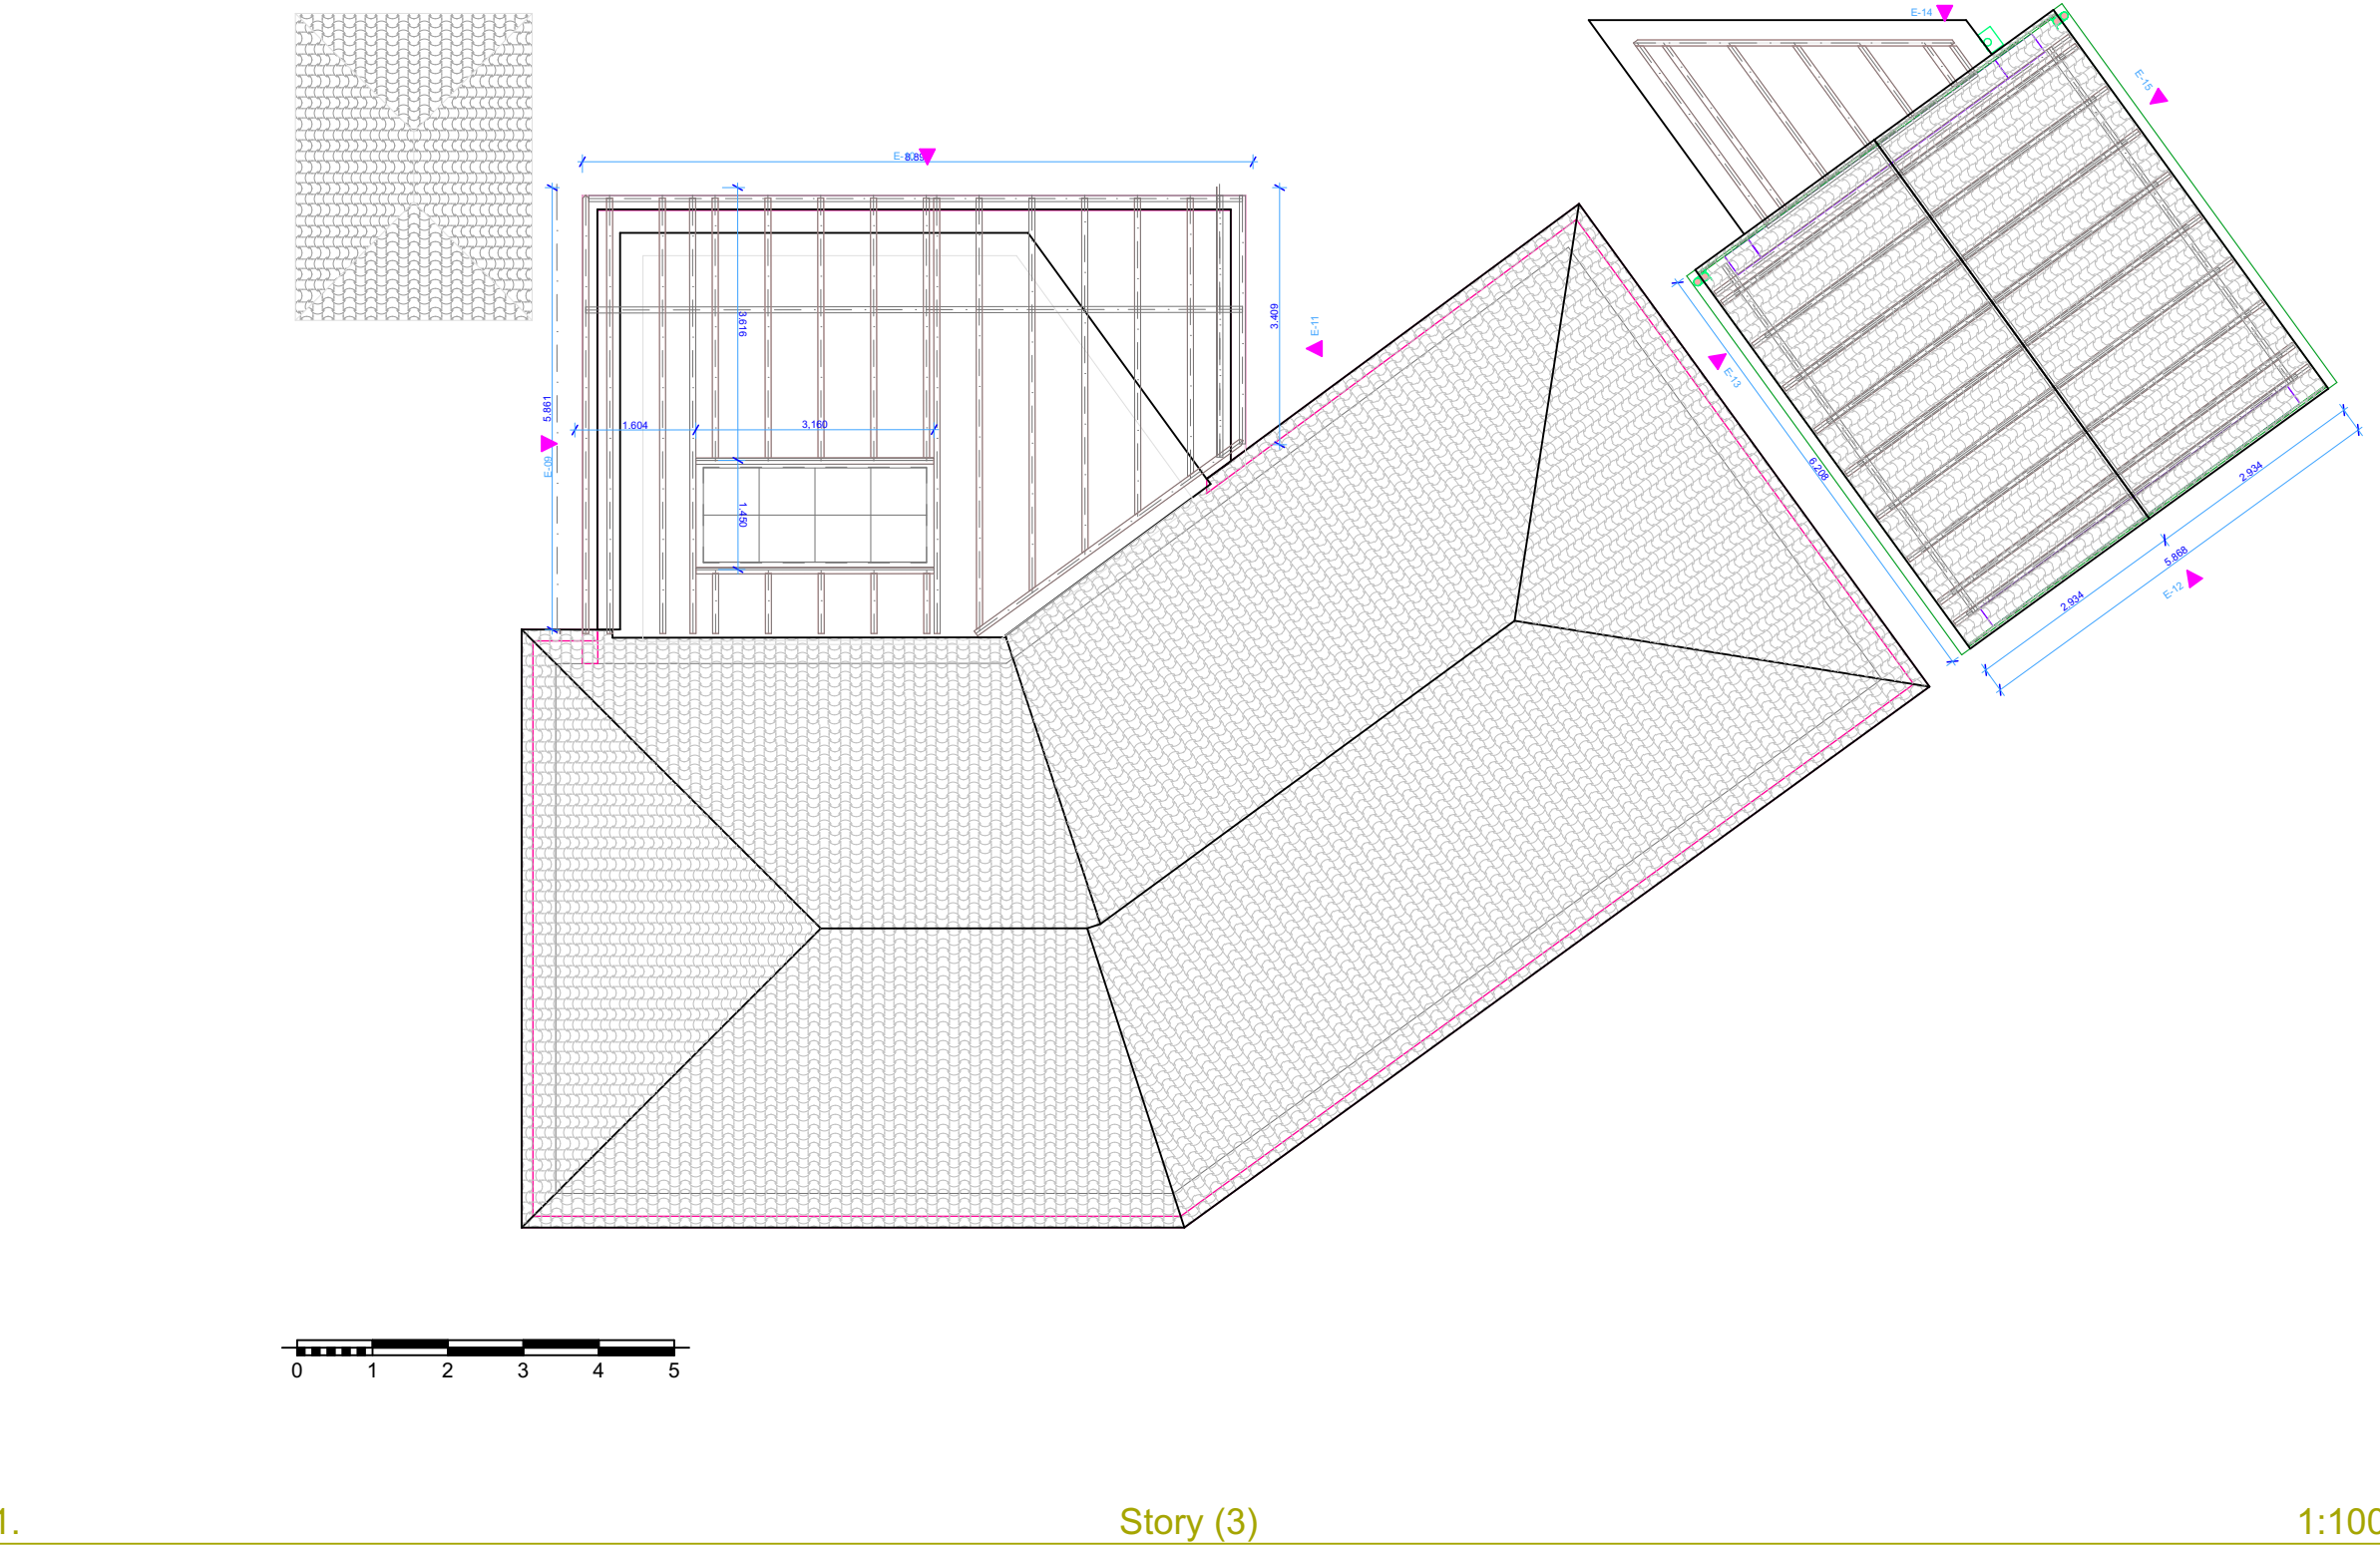
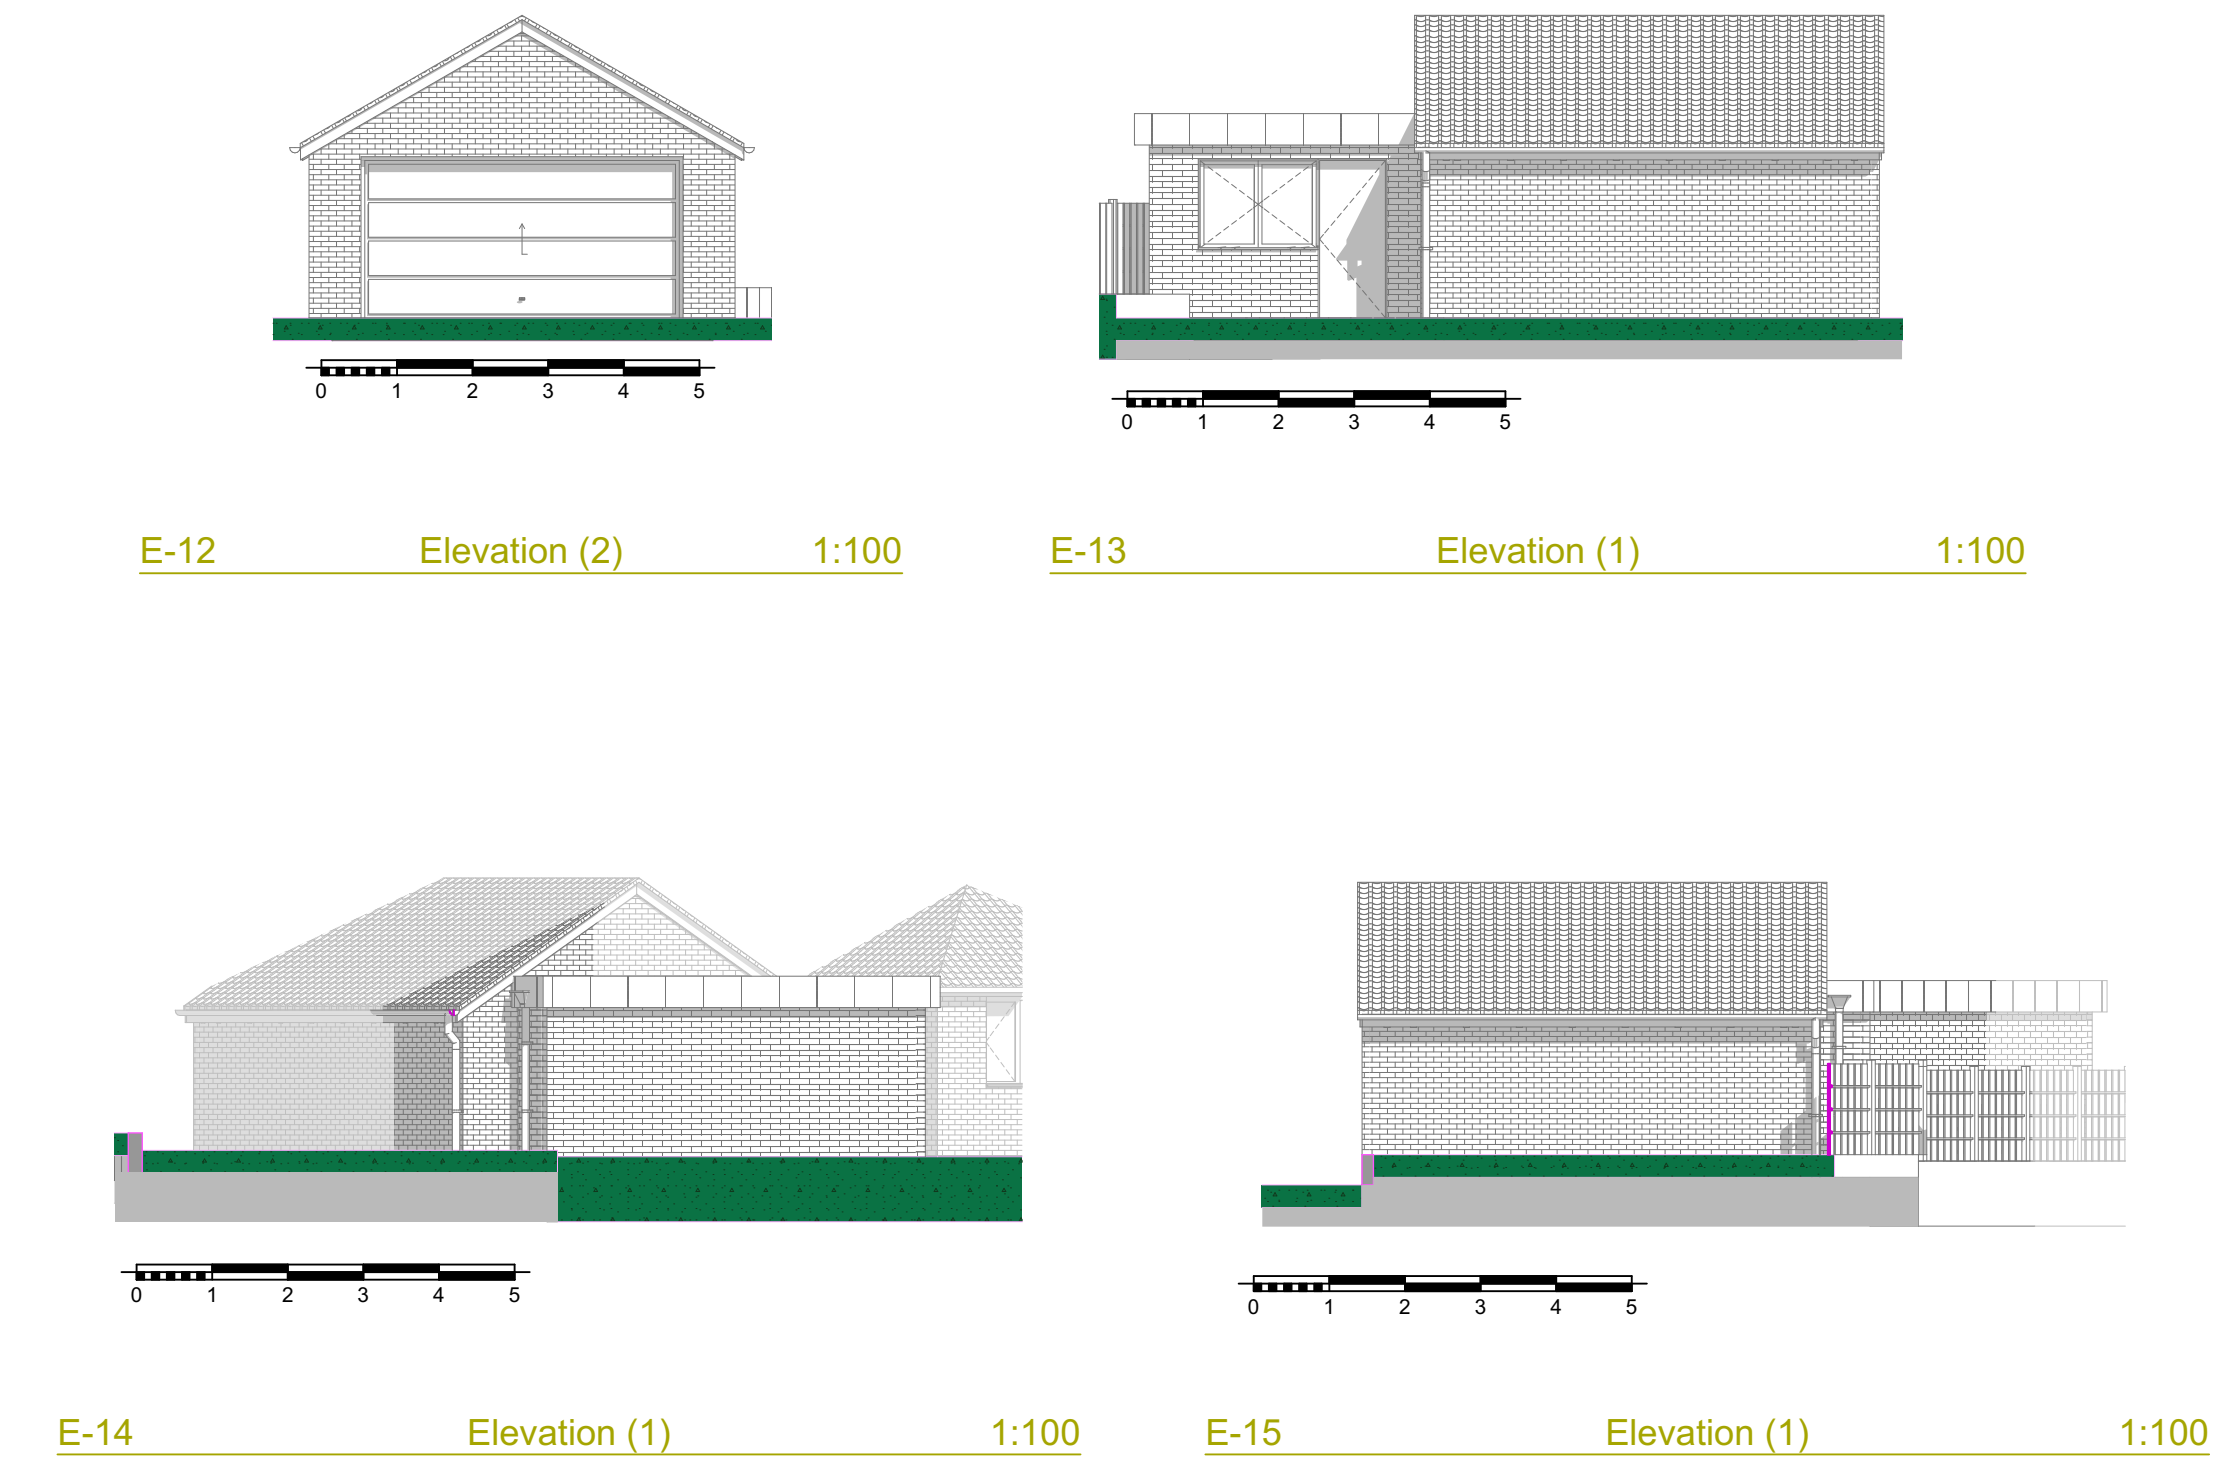


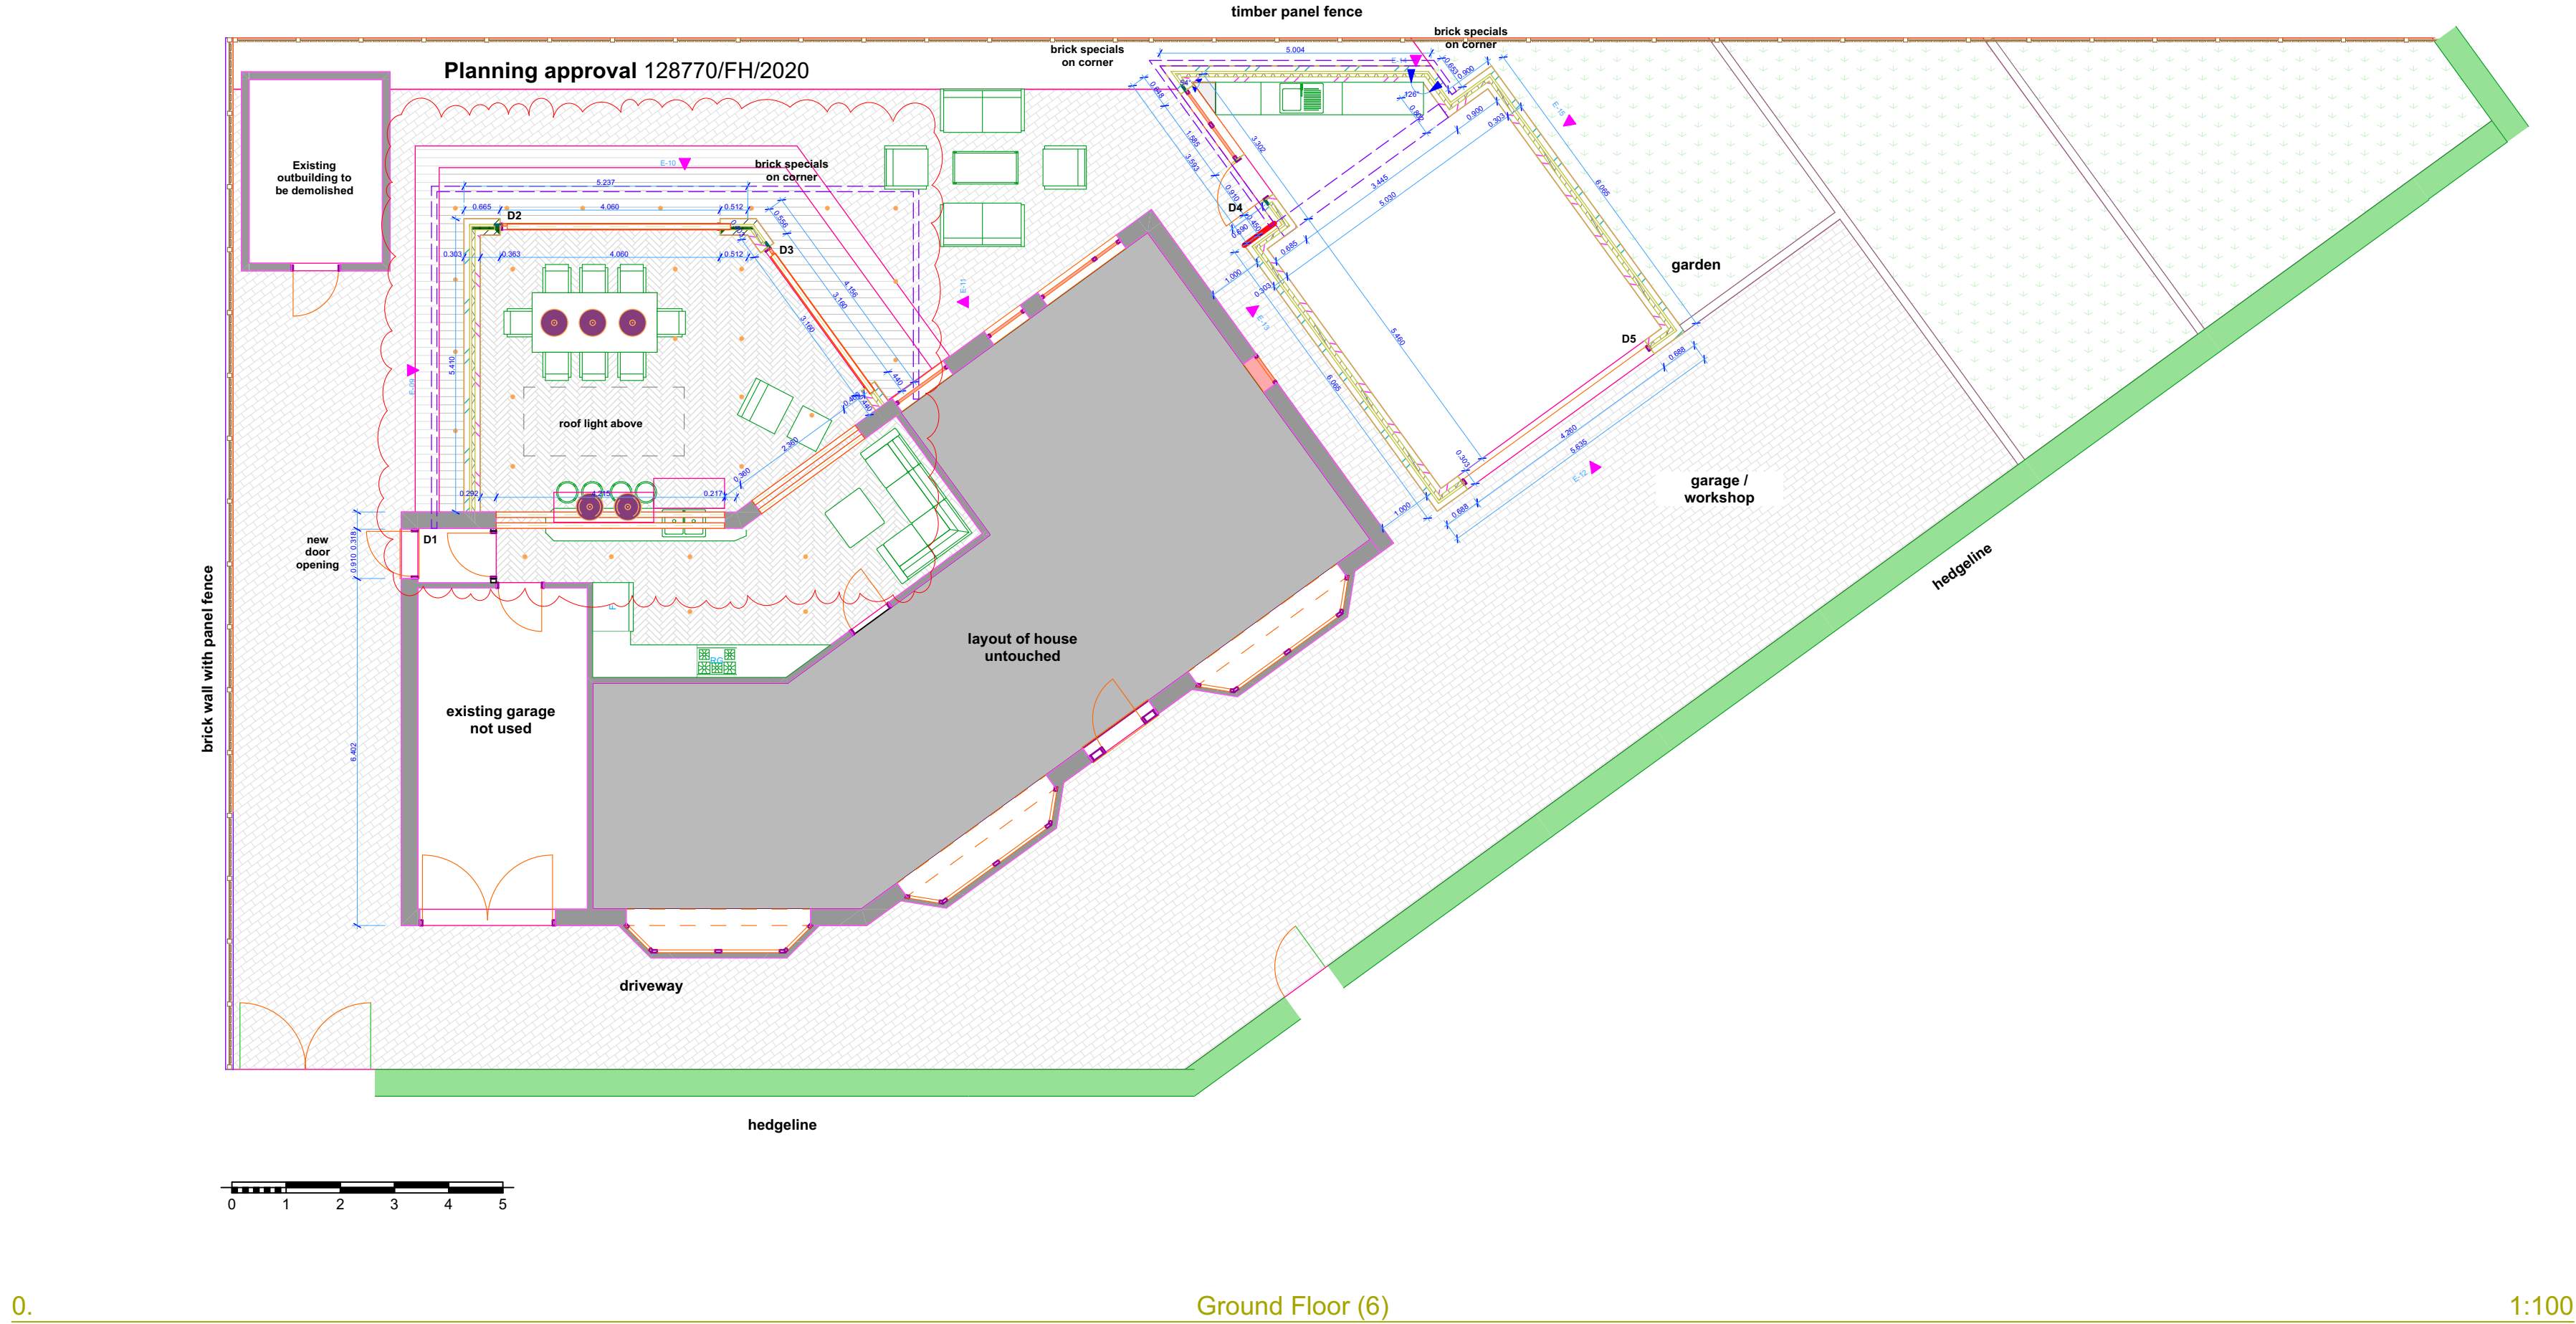

| developed design   |                                                                |
|---|----------------------------------------------------------------|
| Revision   |                                                                |
| Client   | Mr and Mrs Taylor                                              |
| Contract   | Rear Extension and Garage<br>2 Silverstone Ave<br>Clayton vale |
| Drawing   | Proposed Garage                                                |
| Drawing no. 2015A.08   | Revision                                                       |
| Scale 1:100, 1:50,   | Date 11/03/2021                                                |
| Drawn By j.p.1.75 @A1   | Checked By j.p.                                                |
| This drawing is the copyright of the Architect and may not be reproduced without licence. DO NOT scale from this drawing. |                                                                |

PRarchitects