
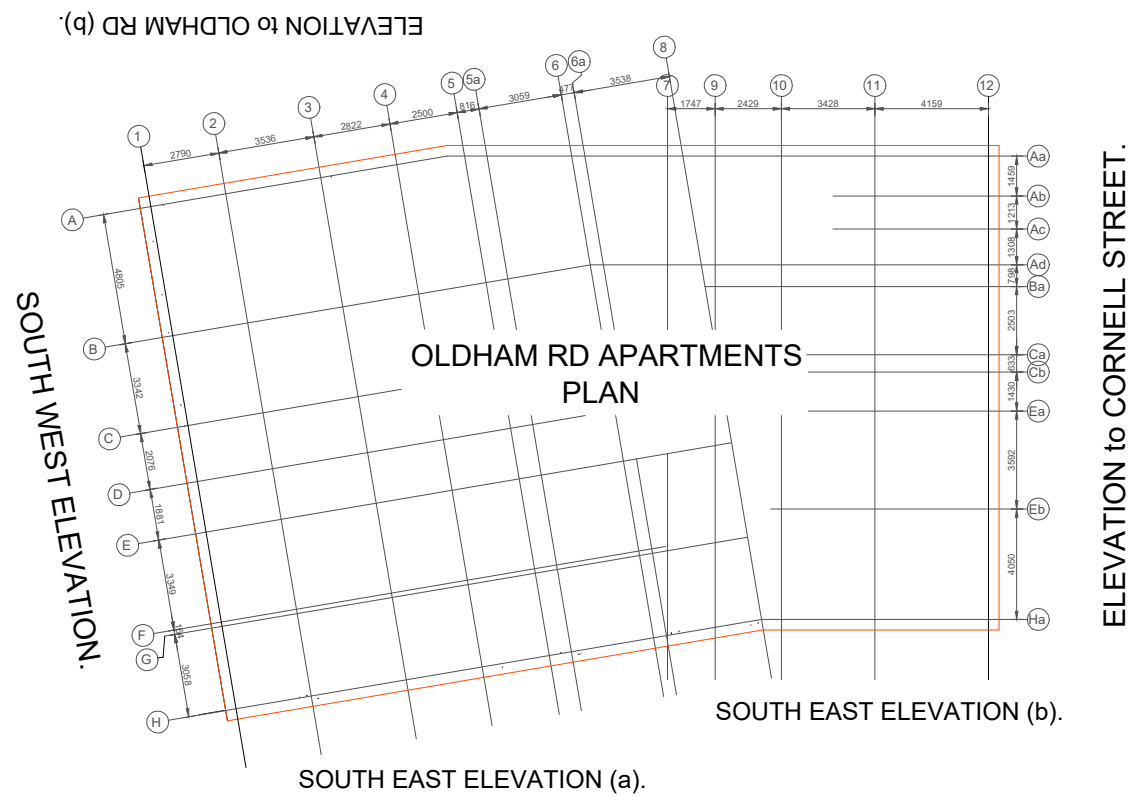
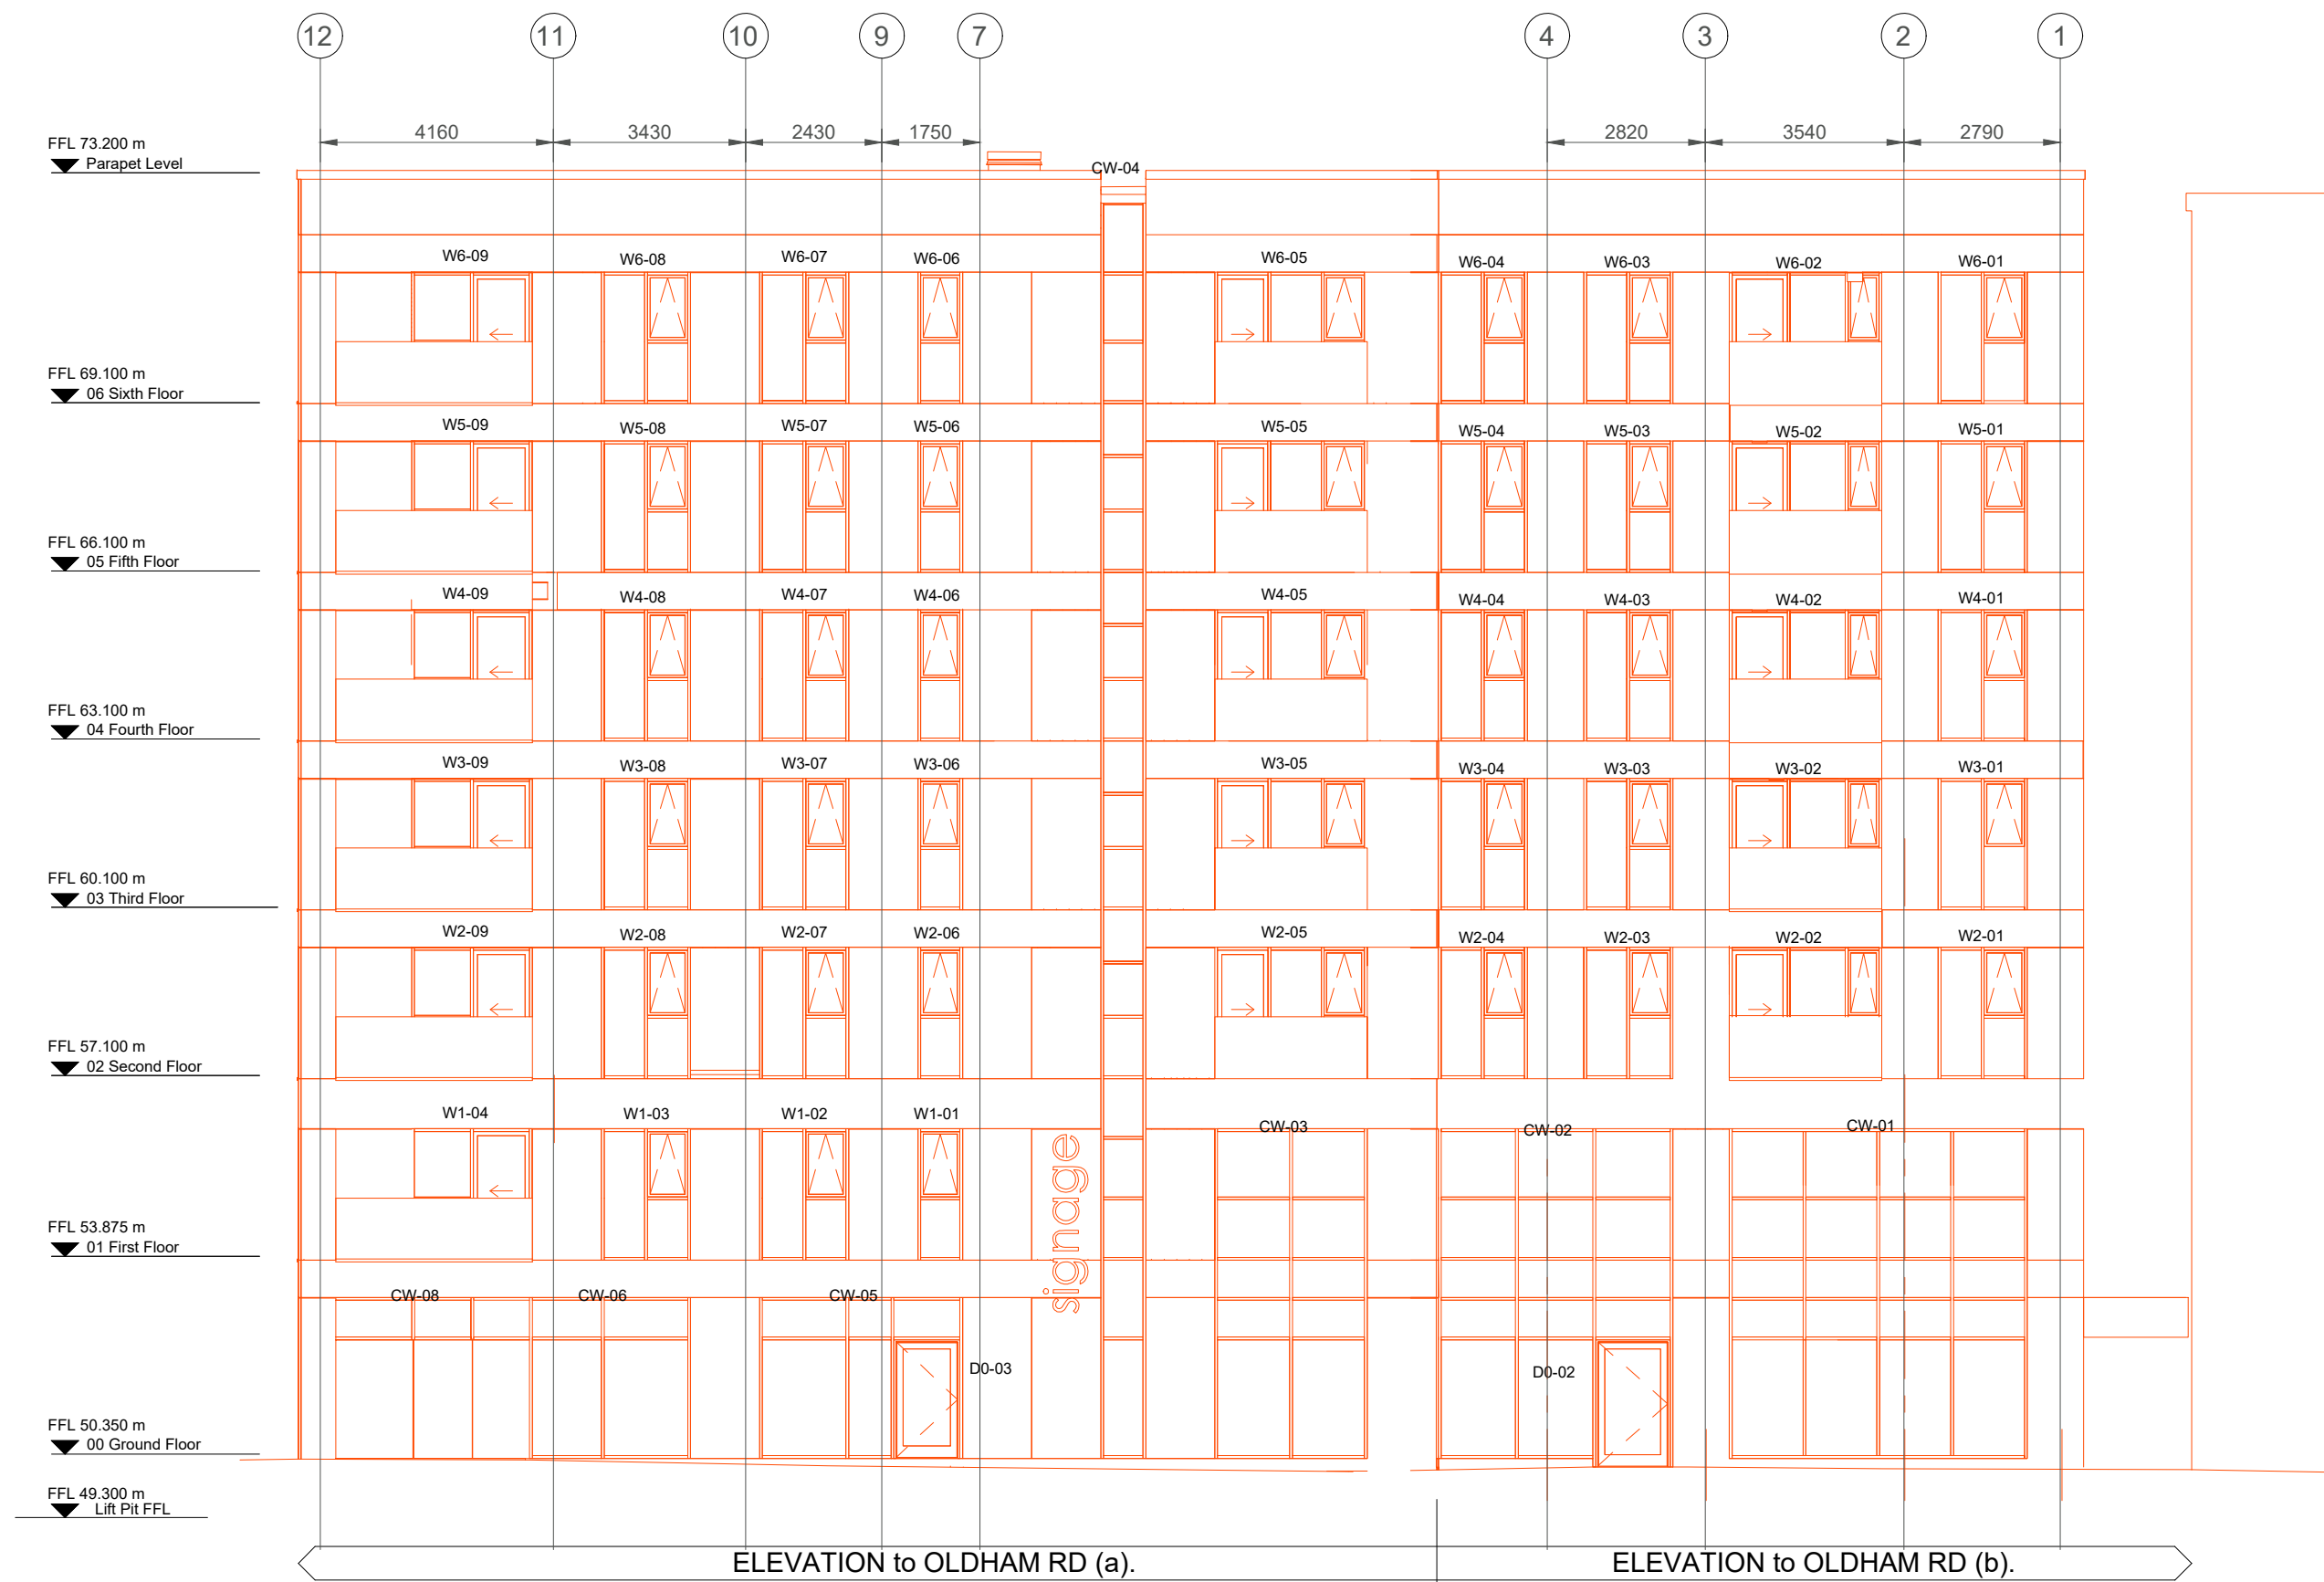


DETAILS EMBODY CURRENT DESIGNS BUT WE RESERVE THE RIGHT TO CHANGE OR MODIFY SECTIONS & FITTINGS

SIZE VARIATIONS :
BAR LENGTHS AND FRAME SIZES +/- 1.5mm.
COMPOSITE INSTALLATIONS MAY EXCEED THIS.

ALL DIMENSIONS ARE SHOWN IN MILLIMETRES
GLAZING TO BE FABRICATED ONLY AFTER THE FINAL
OPENING DIMENSIONS HAVE BEEN CONFIRMED.

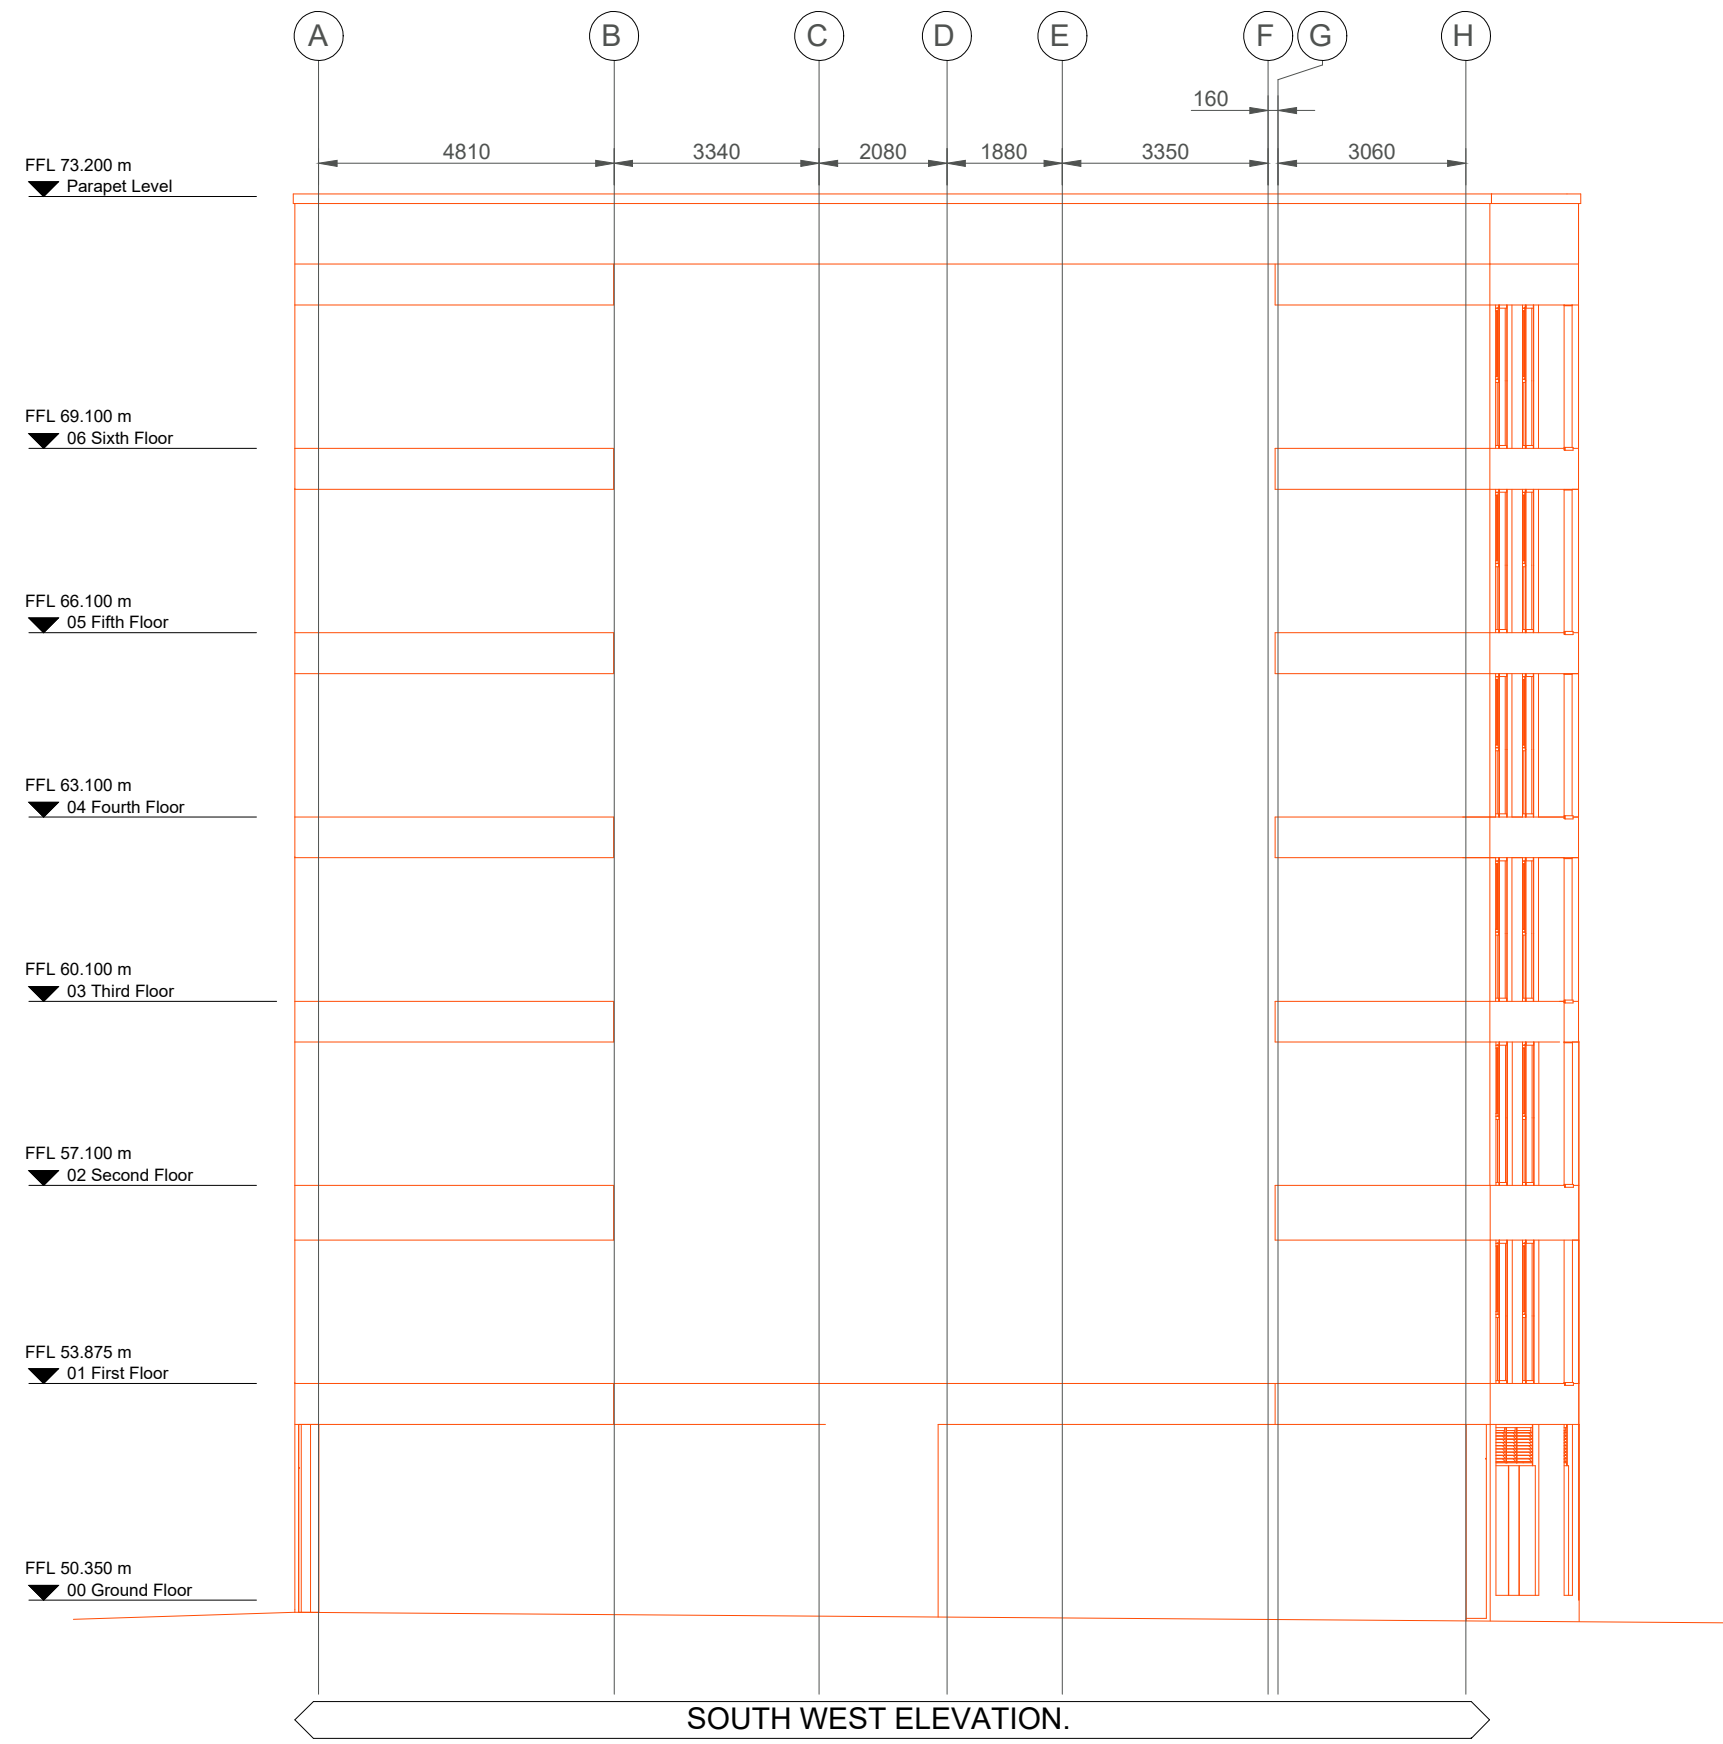

02	CONSTRUCTION ISSUE.	17-05-21
01	Revised as per architects Comments.	3-05-21
00	FIRST ISSUE	30-03-21
REV	DESCRIPTION	DATE

LDG Contracts Ltd.
Havelock Street
Preston
PR1 7NL
TEL: 01772 200002/3
FAX: 01772 258789



Part of Lancashire Double Glazing Group Ltd.

TITLE	G.A.ELEVATIONS.		
PROJECT	Oldham Rd Apartments, Manchester.		
CLIENT	Cheshire Cheese Assets Ltd.		
ARCHITECT	AEW ARCHITECTS.		
CONTRACTOR	ABGi Construction Ltd.		

JOB NO.	SCALE	DRAWN BY	CHECKED BY
108909	N.T.S. @ A1	M Hopkinson	-
DRAWING NO.	REV.	STATUS	CONSTRUCTION
E100	02	DATE	Mar '21

RELEASED FOR
MANUFACTURE
DATE: 17-05-21

RELEASED FOR
MATERIAL ORDER
DATE: 30-3-21