




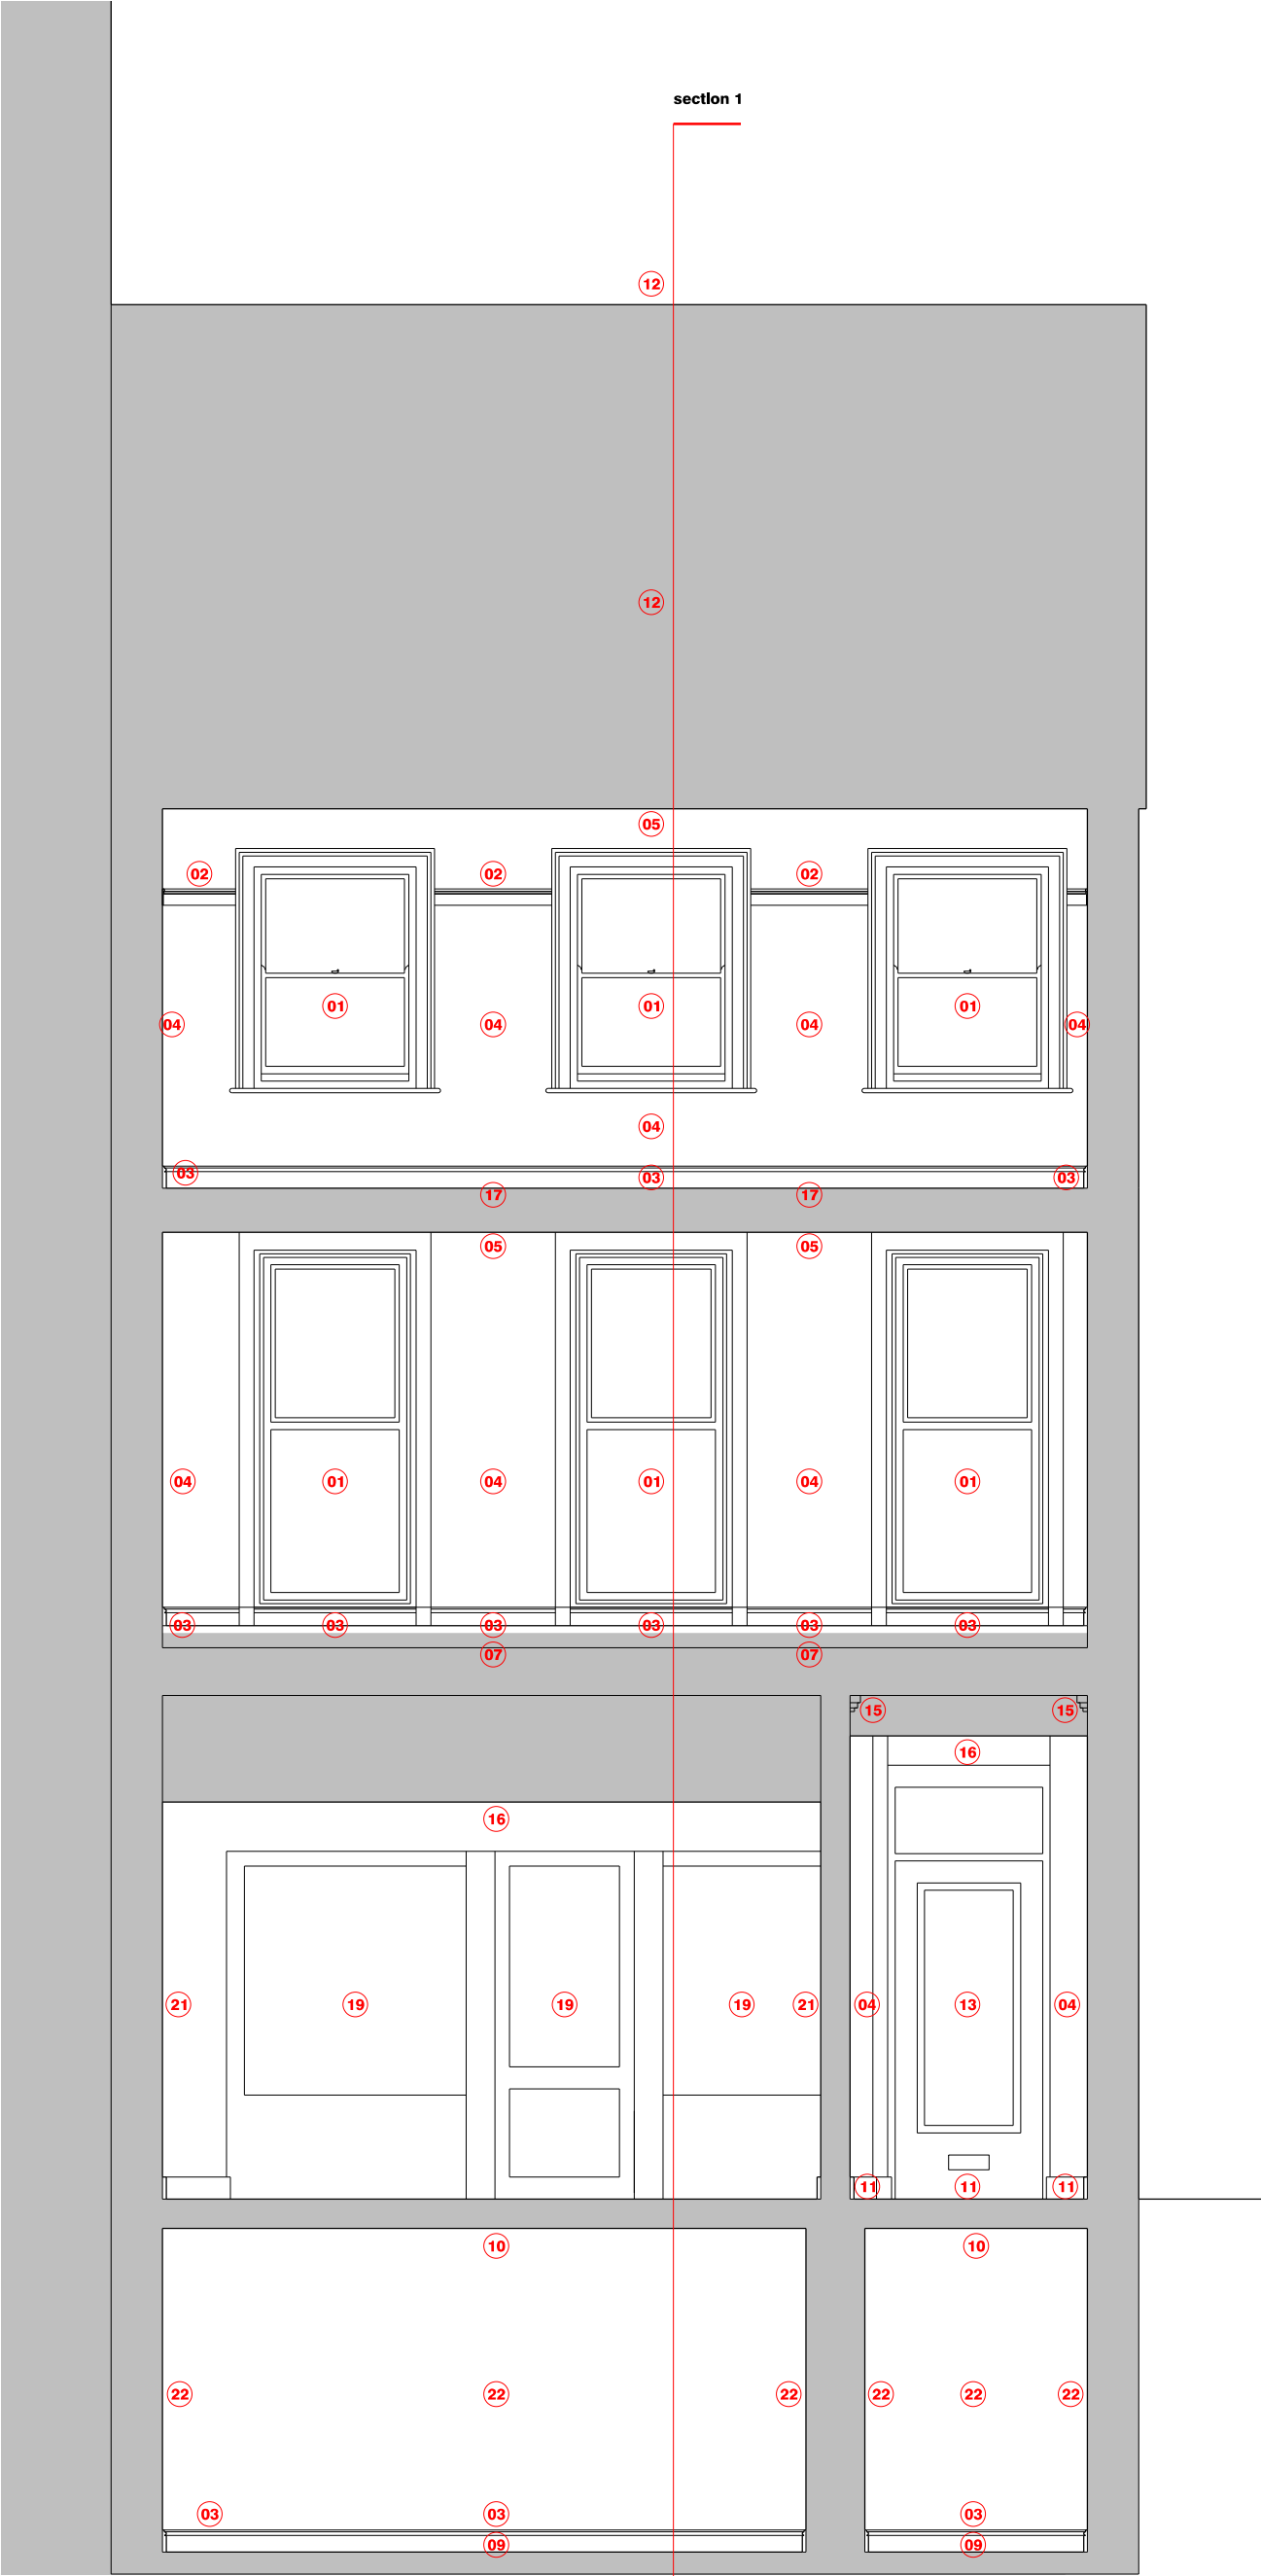

- 01 existing timber window, internal architraves, and cill
02 existing dado rail
03 existing skirting
04 existing painted plaster wall
05 existing painted plaster ceiling
06 existing plasterboard ceiling concealing existing ceiling with possible cornice above
07 existing chipboard raised floor
08 existing cornices (others may be revealed following soft-strip)
09 existing stone slab floor
10 existing timber ceiling and beams
11 existing floor tiles and skirtings
12 existing slate roof
13 existing timber door
14 existing retained facade
15 existing cornice
16 existing lay-in ceiling tiles concealing existing ceiling with possible cornice above
17 existing timber floor
18 existing shop signage and roller shutter
19 existing shopfront door and glazed screens
20 existing timber plasters
21 existing shop fit-out
22 existing painted brickwork

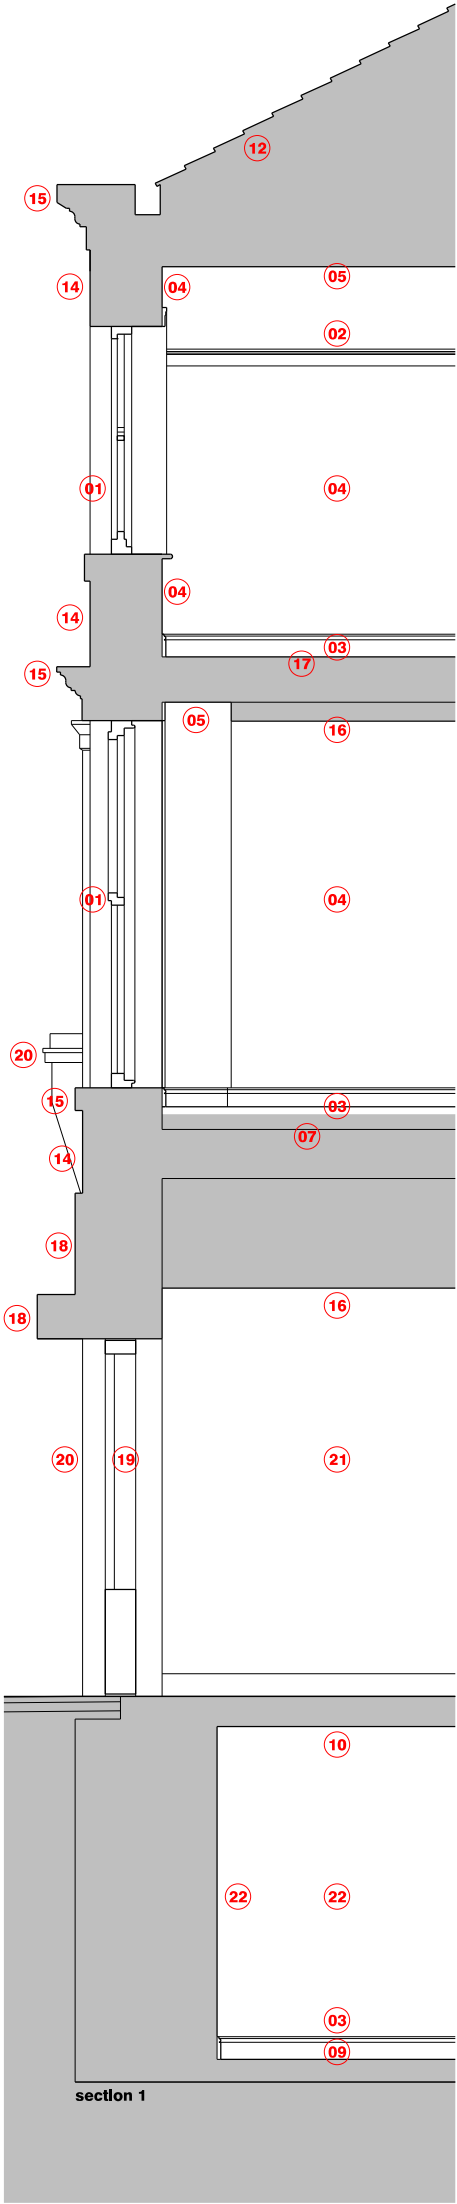

revision: P01
date: 2021.01.27
note: preliminary first issue

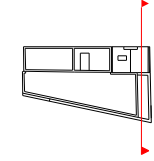

project 43-47 piccadilly, manchester
job no. 7422
title existing town house section E-E
scale 1:50 @ A3
drawing no. 7546-al(02)0052

stephenson hamilton risley
STUDIO
3 riverside news
4 commercial street
manchester, M15 4RQ
www.shr.studio
mail@shr.studio
0161 832 0244