


DESIGN INTENT ONLY

Foundations to engineers specification.
subject to approval of manufacturers drawings, all measurements to be checked on site prior to ordering and fabrication.

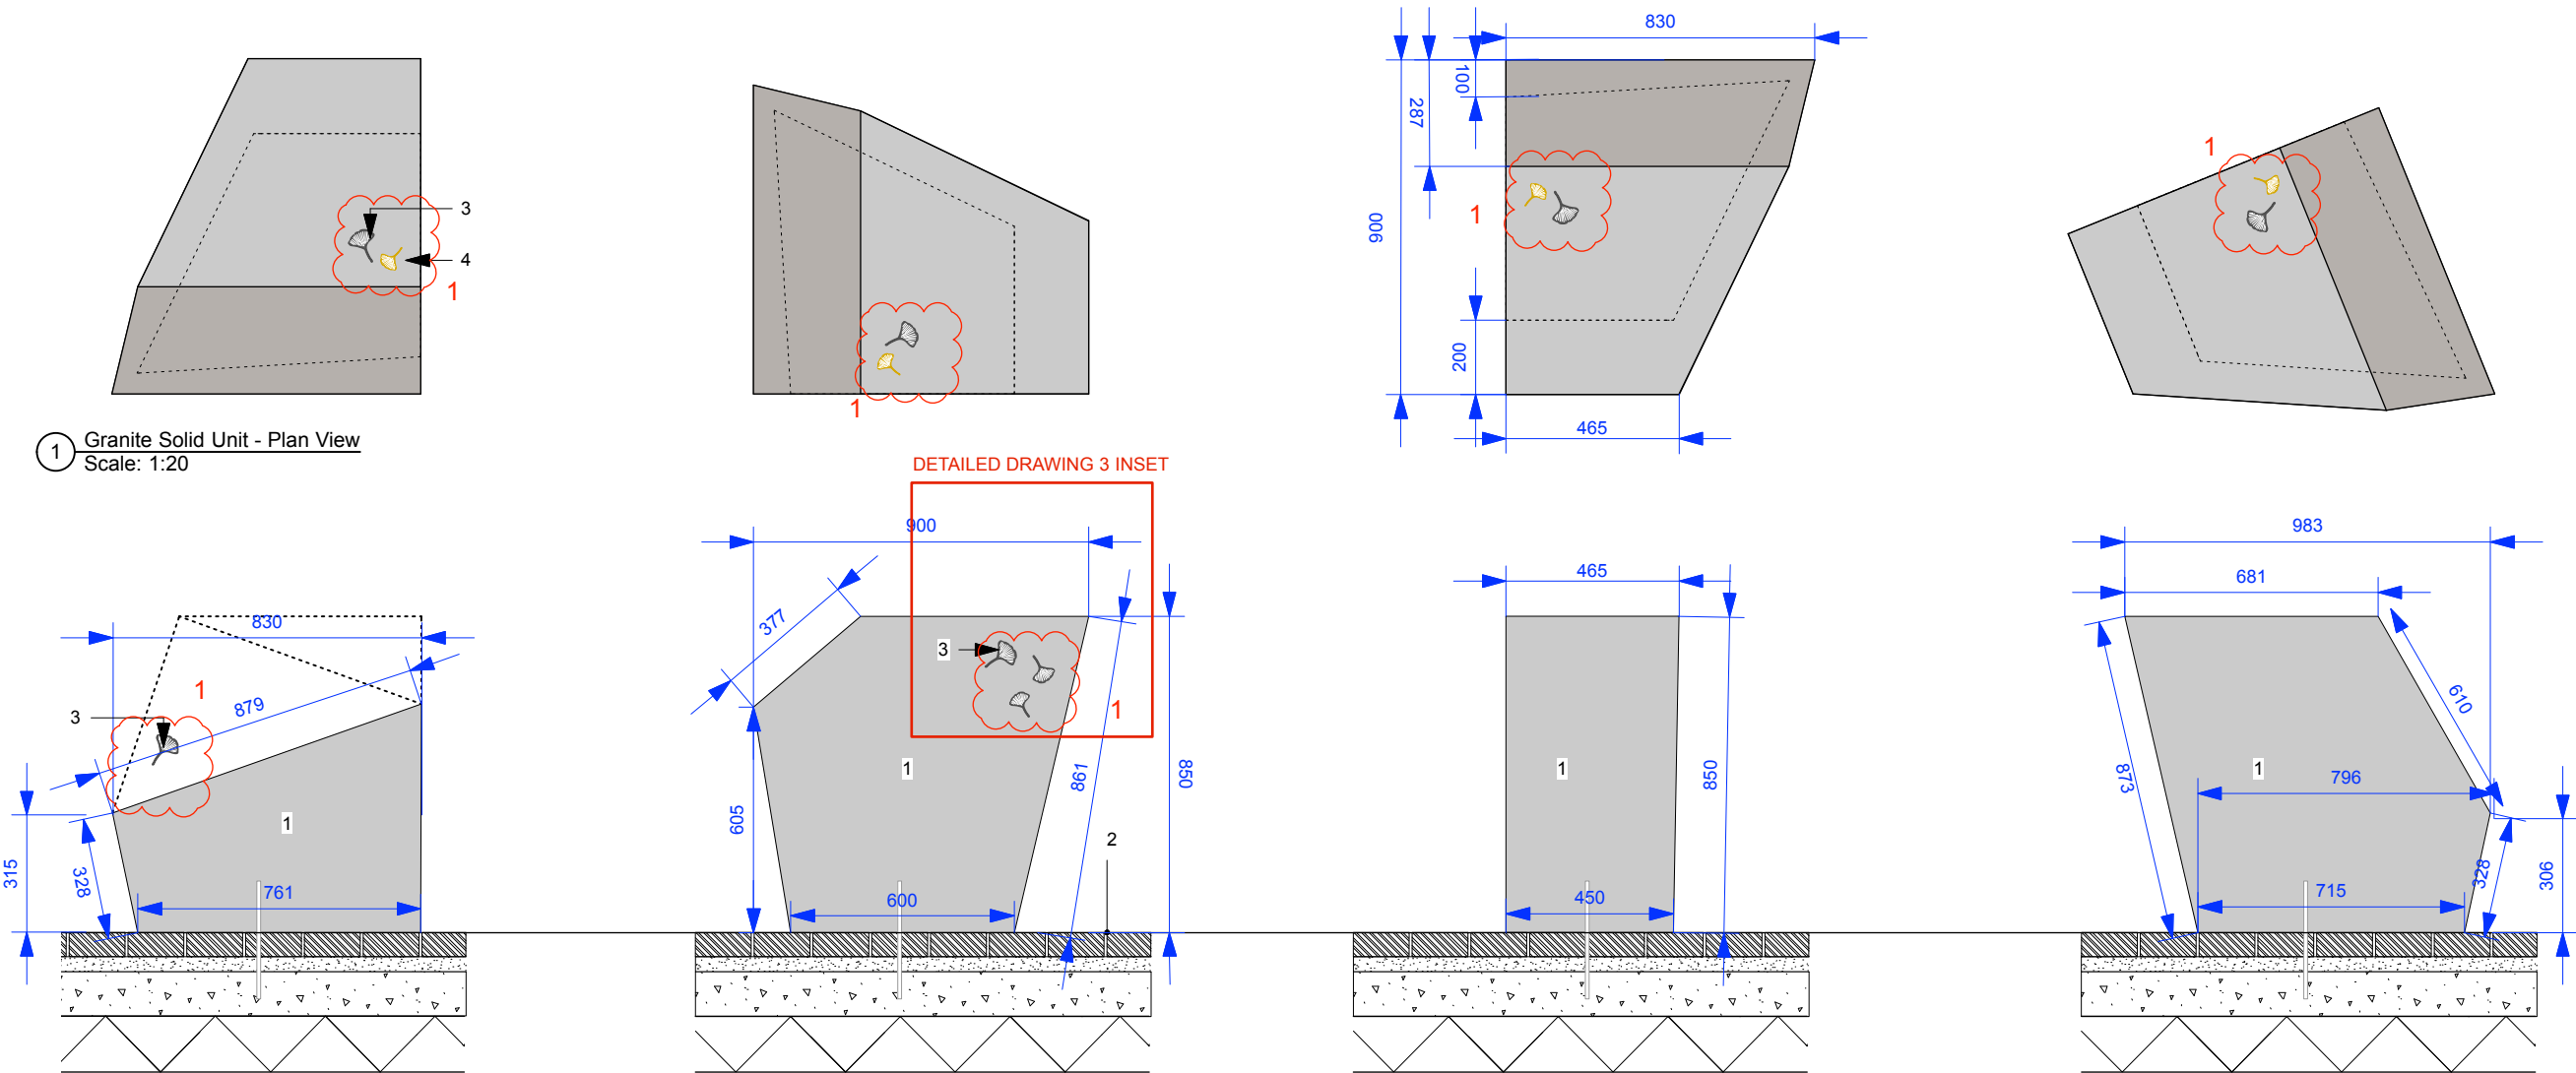

1 Granite Solid Unit - Plan View
Scale: 1:20

2 Granite Solid Unit - Section
Scale: Actual Size


DETAILED DRAWING 3 INSET

3 Detailed Section - Engraving Detail
Scale: Actual Size

1. NATURAL STONE GRANITE SOLID UNIT
Dimensions: 900mm x 900mm x 1000X 465mm wide and 850mm high, 25mm bullnose to all corners
Colour: Emerald green,
Finish: polished .
Provide separate allowance for ginkgo engraving to three sides.
supplied by hardscape,
Pinned to concrete foundations and set 150mm below finished floor level. **K10/120K**
2. Granite paving - Type P2a (Refer to Drawing LSQ-PLA-XX-XX-DR-L-5000)
3. Water-jet cut Ginkgo Leaf Motif (Small)
Large size: 125mmH x 100mmD
Small size: 88mmH x 70mmD
Specification: Artscape (by Hardscape)
0.5mm sandblasted detail within motif as shown
4. Inlayed Steel/Bronze Ginkgo Leaf Motif (Small)
Size: 70mmH x 88mmD
Supplier: Hardscape, or similar approved

3
Sample approval required for
ginkgo elements, with onle
element being in brass

- NOTES:
1. Do not scale from this drawing.
 2. Always work to noted dimensions.
 3. All dimensions are in millimetres unless otherwise stated.
 4. All setting out, levels and dimensions to be agreed on site.
 5. The dimensions of all materials must be checked on site before being laid out.
 6. This drawing must be read with the relevant specification clauses and detail drawings.
 7. Order of construction and setting out to be agreed on site.

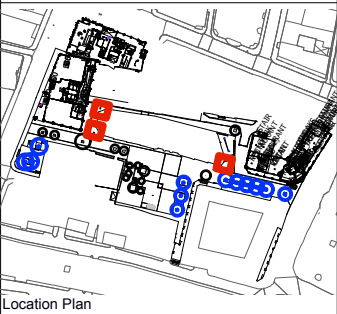

D4-C02	11-12-20	1. Reduction of ginkgo leaves and reduction in size.	HT/AM	AM
D4-C01	25-11-20	1. Amendment to dimensions of cube.	SR	AM
D2-P03	23-10-20	For Information	SR	AM
D2-P02	21-10-20	For Information	SR	AM
D2-P01	07-08-20	Tender	AM	AM

Planit I.E. Limited	
E: info@planit-ie.com	W: planit-ie.com
MANCHESTER	
2 Back Grafton St., Altrincham, WA14 1DY	
T: 0161 928 9281	
LONDON	
Unit 6 Waterside, 44-48 Wharf Road, London, N1 7UX	
T: 0207 253 5678	
LIVERPOOL	
Tempest 5.3, 12 Tithebarn Street, Liverpool, L2 2DT	
T: 0151 363 1230	

Client Commercial Developments Projects Ltd.

Project Lincoln Square

Drg Title Granite Solid Unit

Created on	Created by	Approved by
23-05-19	SAB	AM

Scale	Size	Workstage
As shown	A3	Stage 5

Drg No.	Suitability	Revision
LSQ-PLA-XX-XX-DR-L-5014	D4	C02