REVISION	DATE	DESCRIPTION
-	22.07.19	TENDER ISSUE
A	02.03.21	Gas membrane DPM added

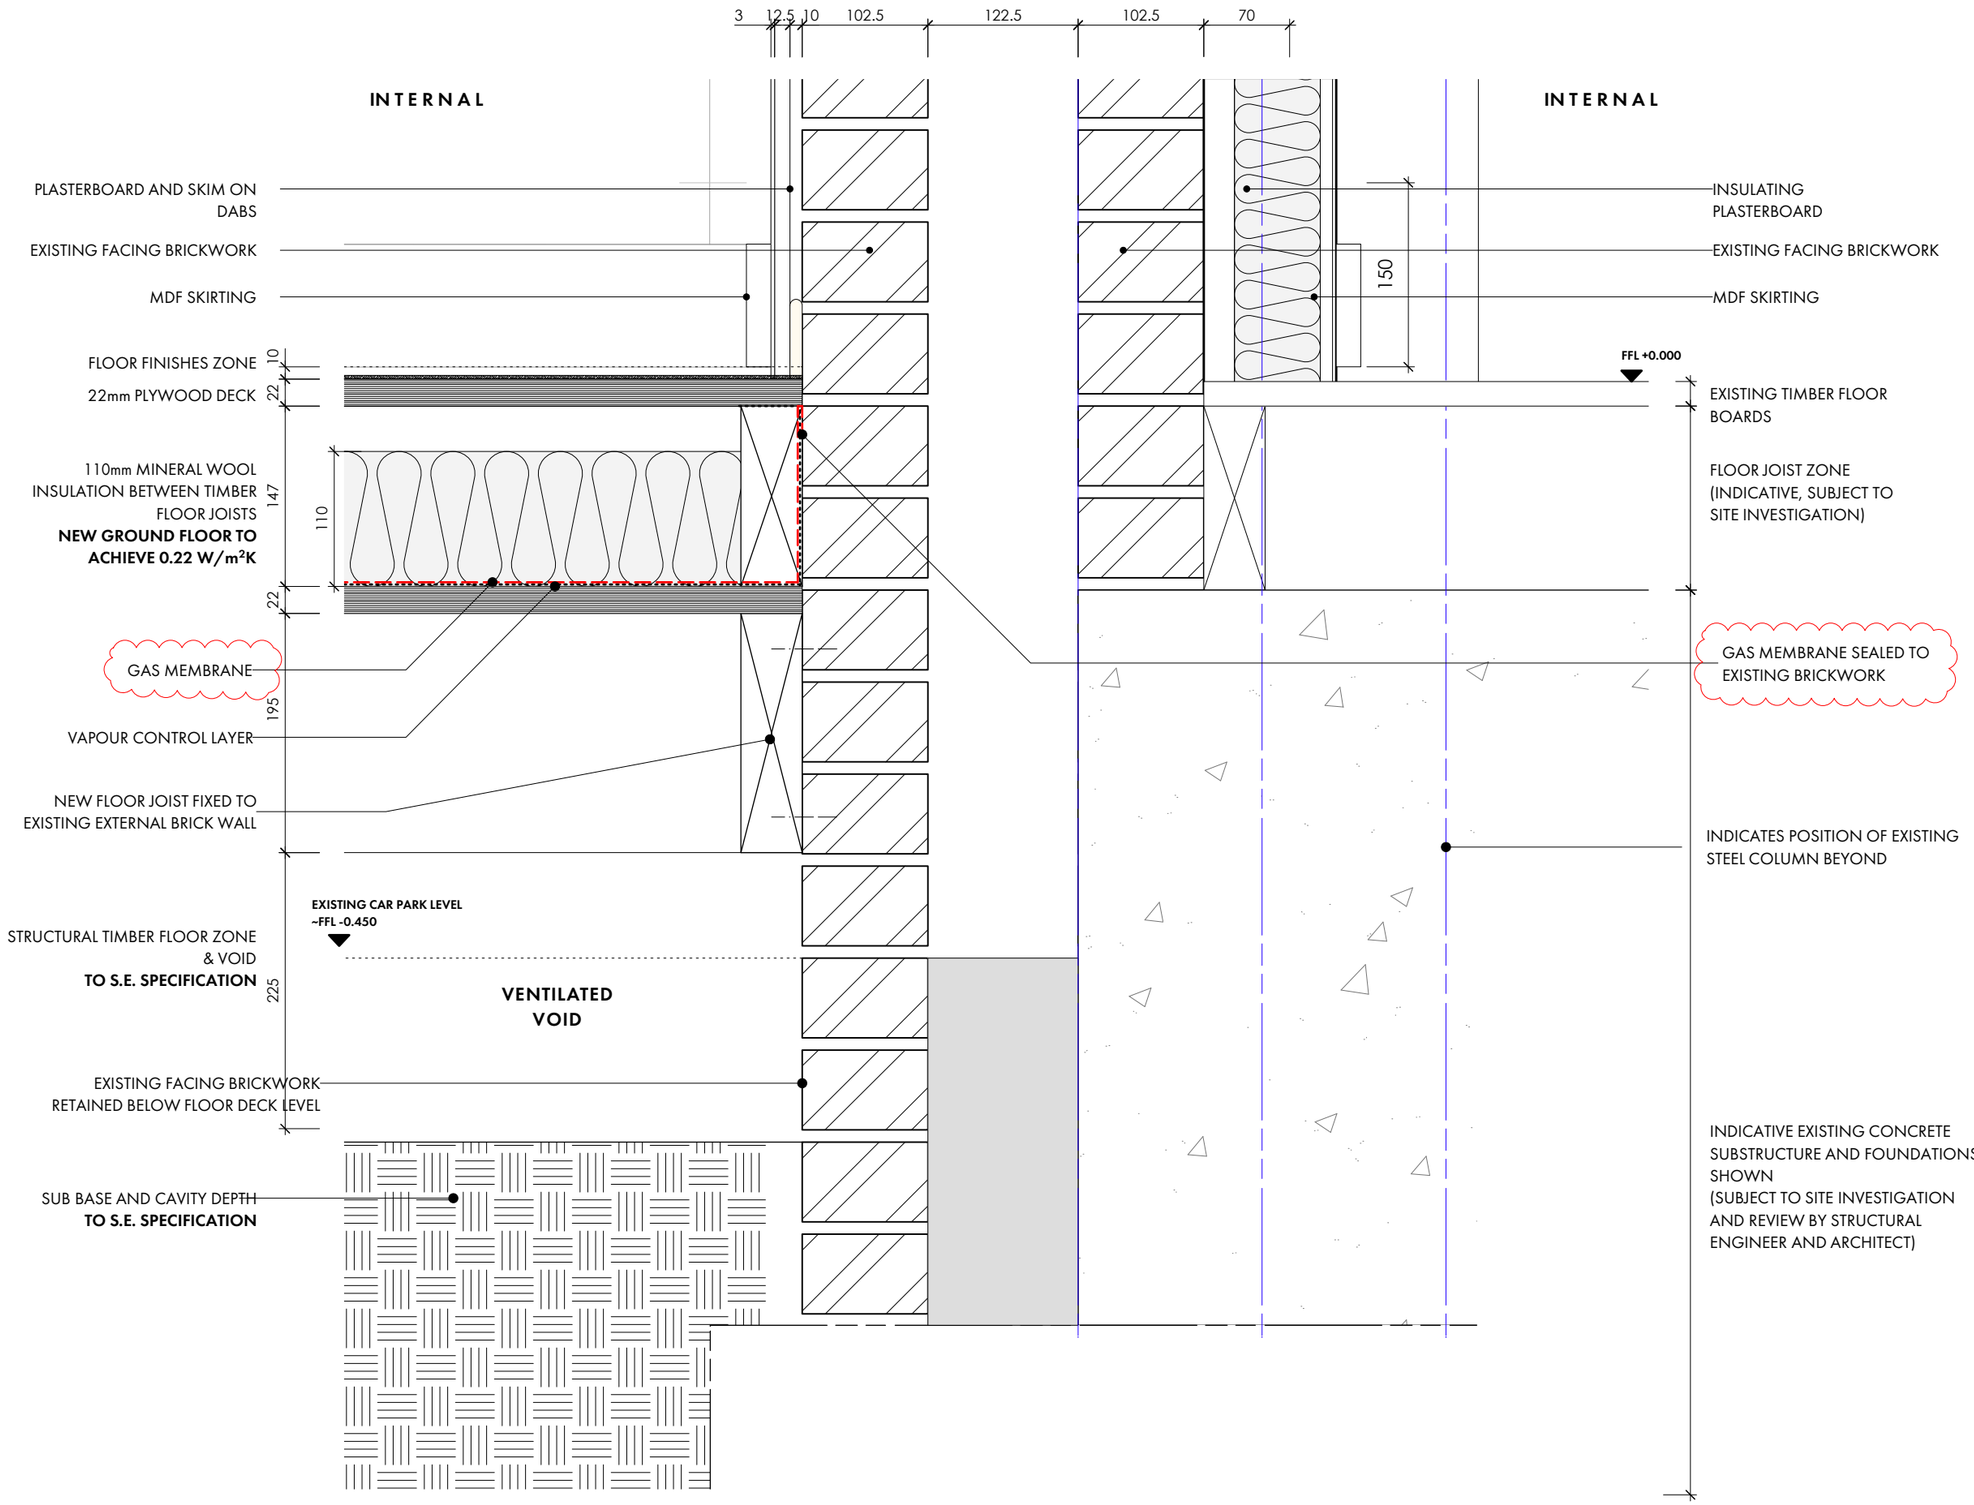

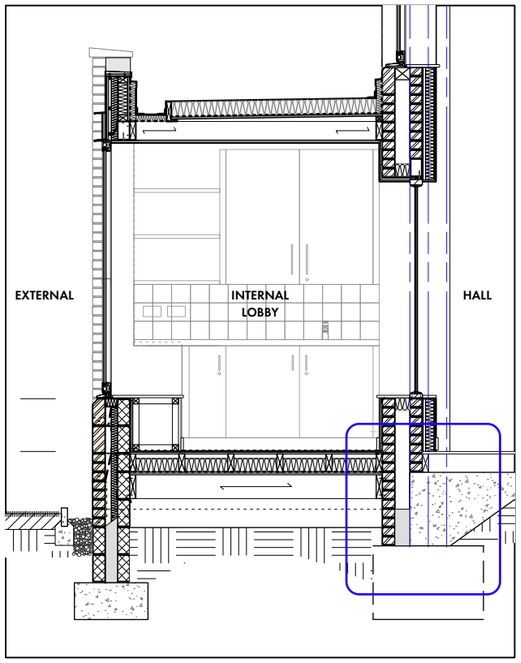

KEY SECTION CC

OMIArchitects

31Blackfriars Road, Salford, Manchester, M3 7AQ
+44(0)161 832 3242 / info@omiarchitects.com / www.omiarchitects.com

PROJECT	BRUNSWICK PARISH CHURCH				
DRAWING	GROUND JUNCTION DETAIL 5				
DATE	JULY '19	DRAWN BY	KV	SCALE	1:5 @ A3
JOB NO.	1406	DWG.NO.	A2104 A		