


ROOF (1:100)
5m

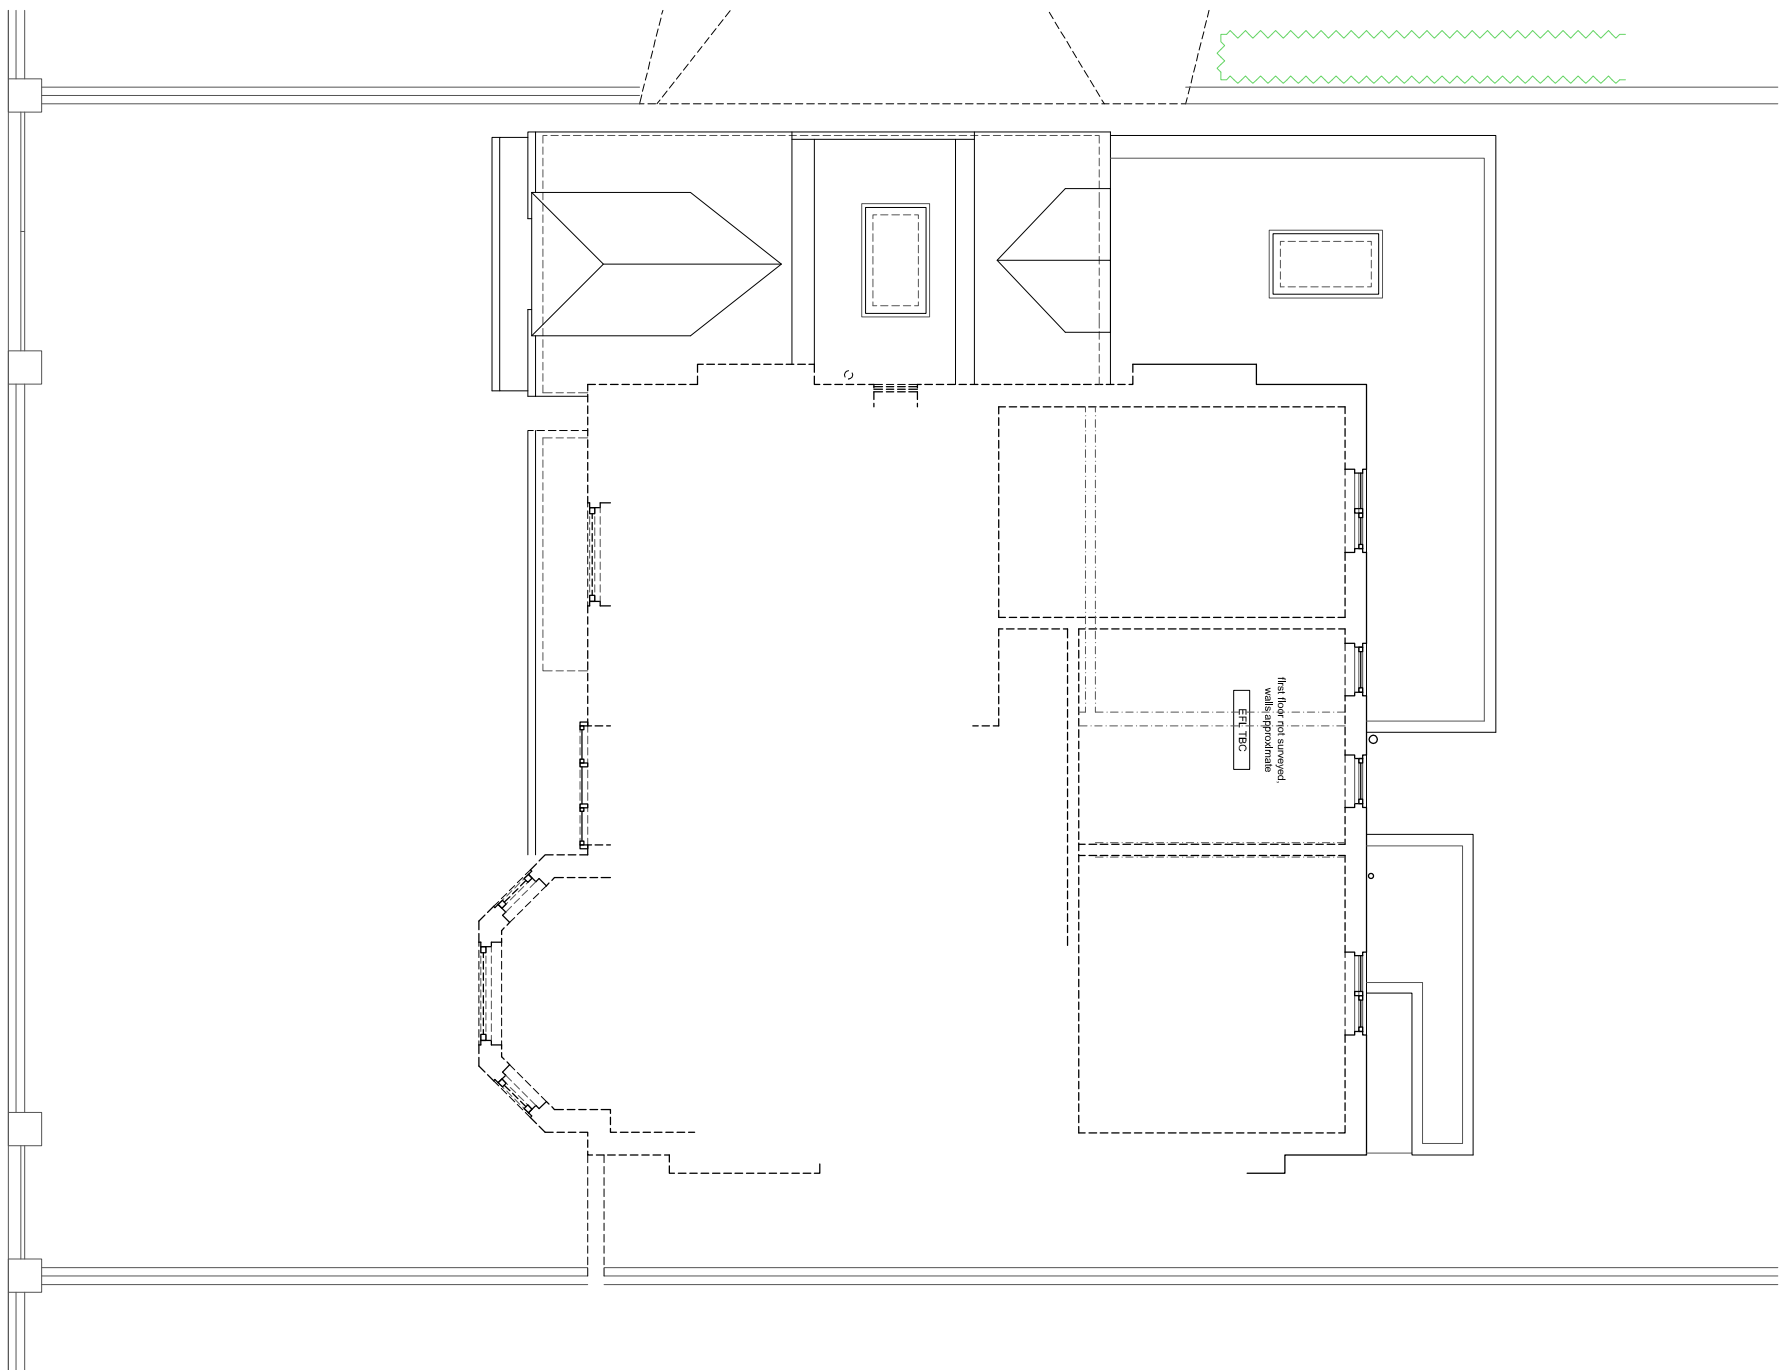

DWG 2023-P1302A	
SCALE 1:100 (A3)	DATE APR 21

1 RAYNHAM AVE | DIDSBURY | M20 6BW
PROPOSED ROOF

