



- ① SLATE ROOF
- ② VERTICAL TIMBER BOARDS
- ③ CHESHIRE PRE-WAR BRICK
- ④ GREY COMPOSITE DOOR
- ⑤ GREY TIMBER DOORS
- ⑥ GREY ALUMINIUM WINDOWS
- ⑦ GREY SLIDING ALUMINIUM DOORS



FRONT ELEVATION (SW)

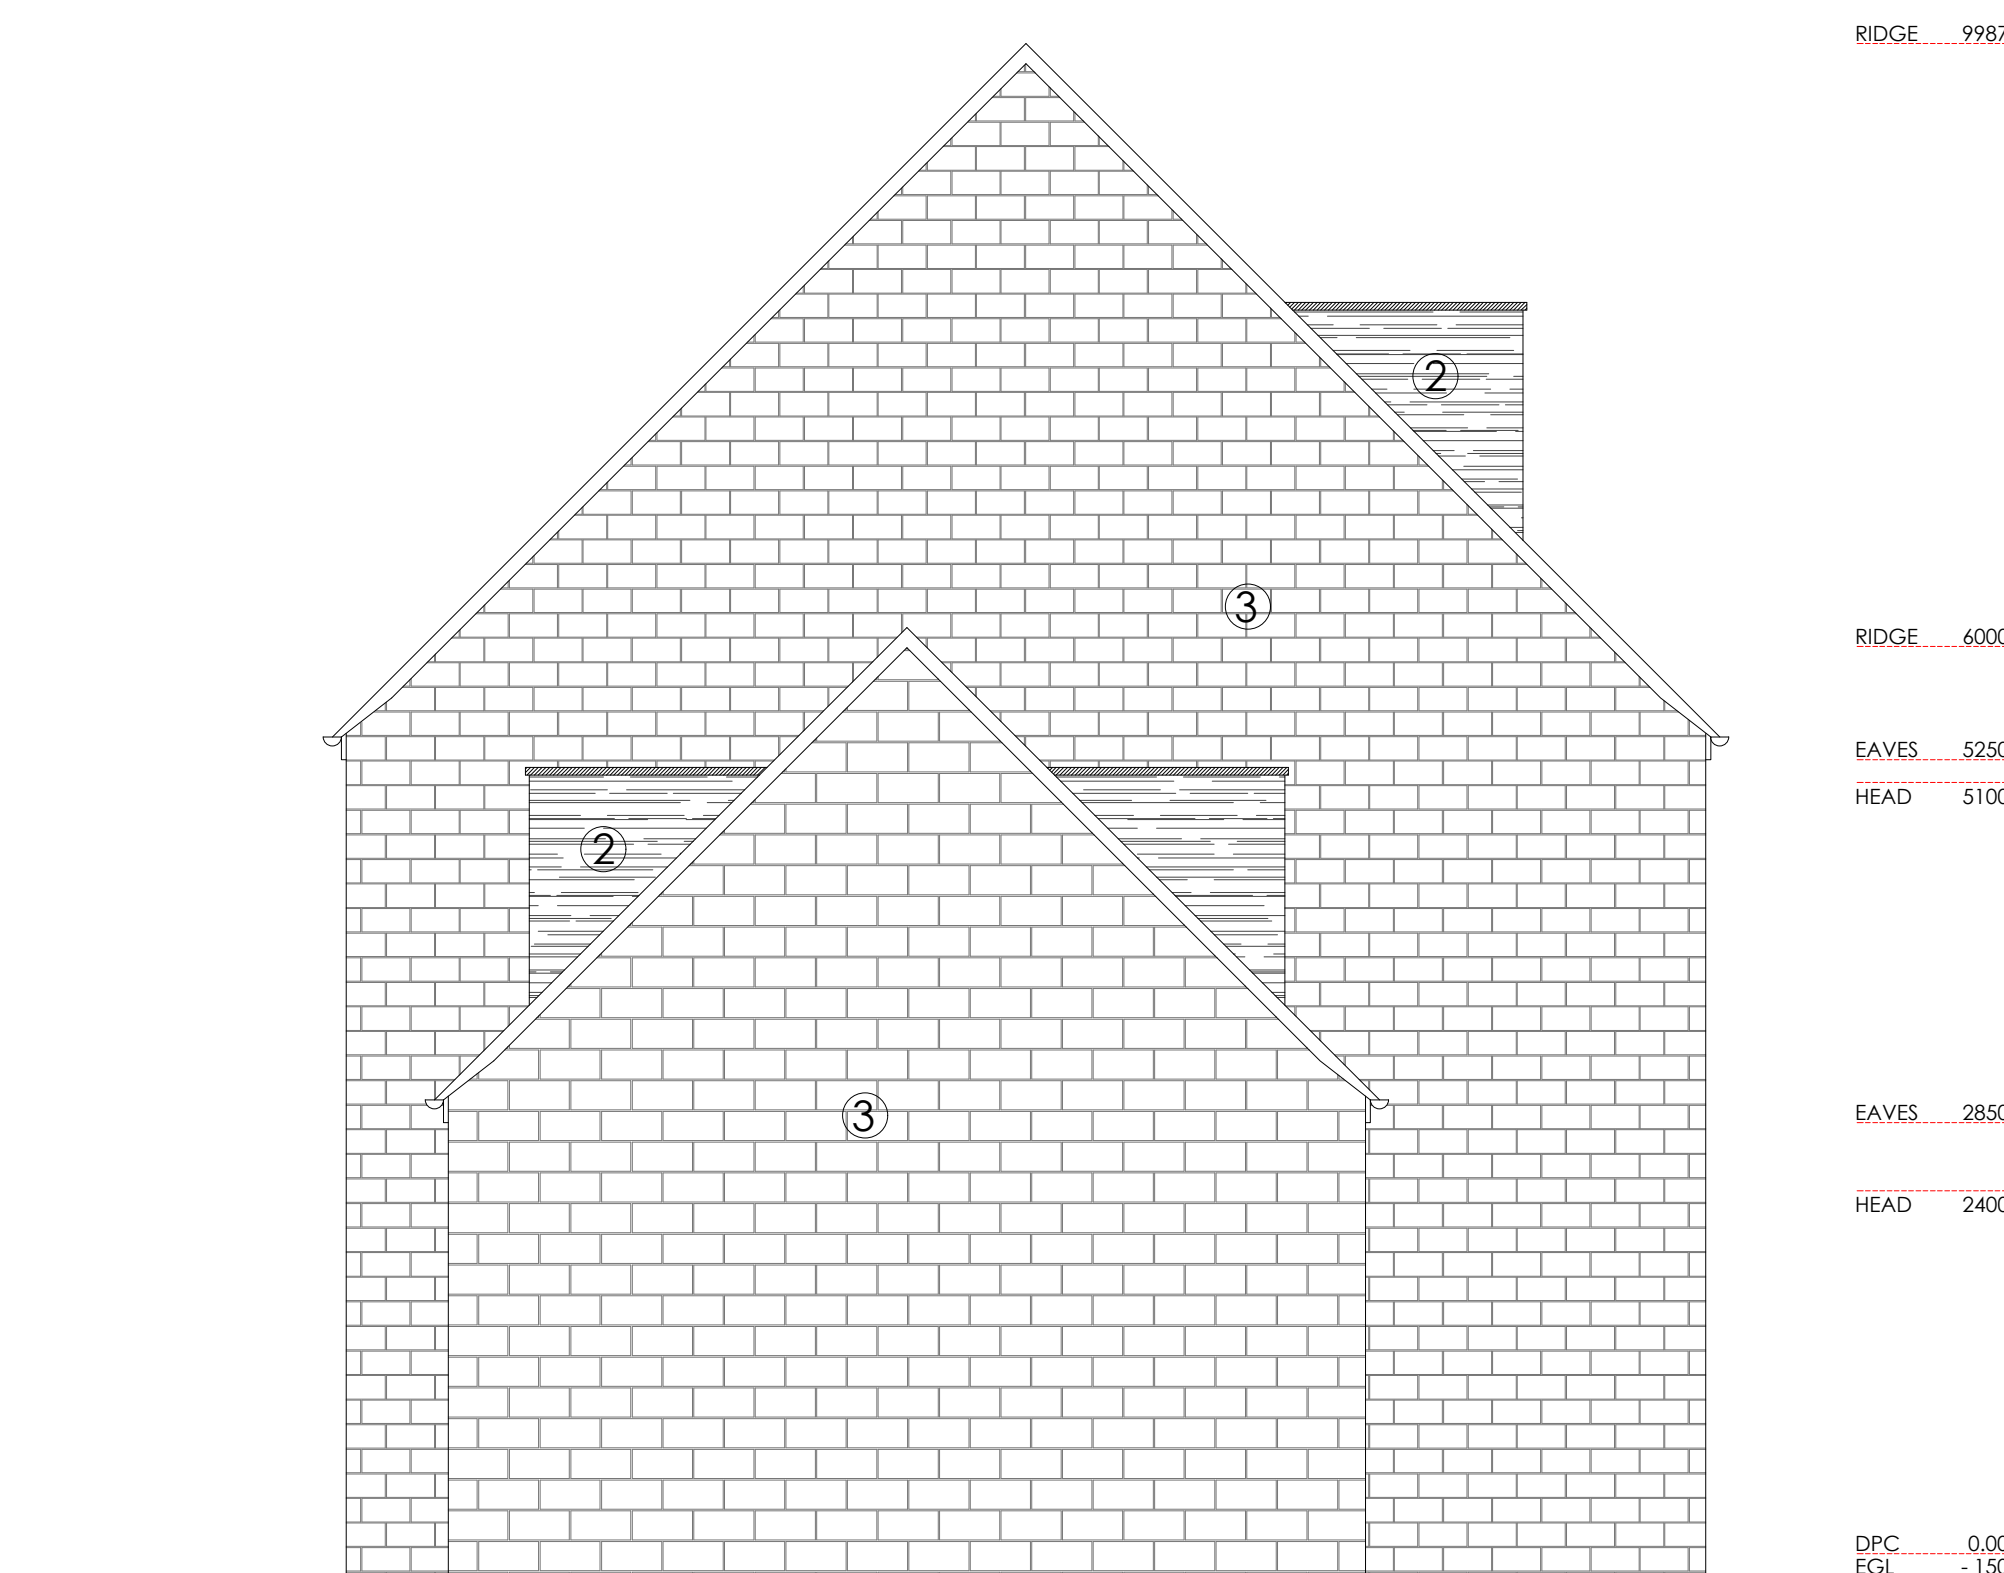

SIDE ELEVATION (SE)

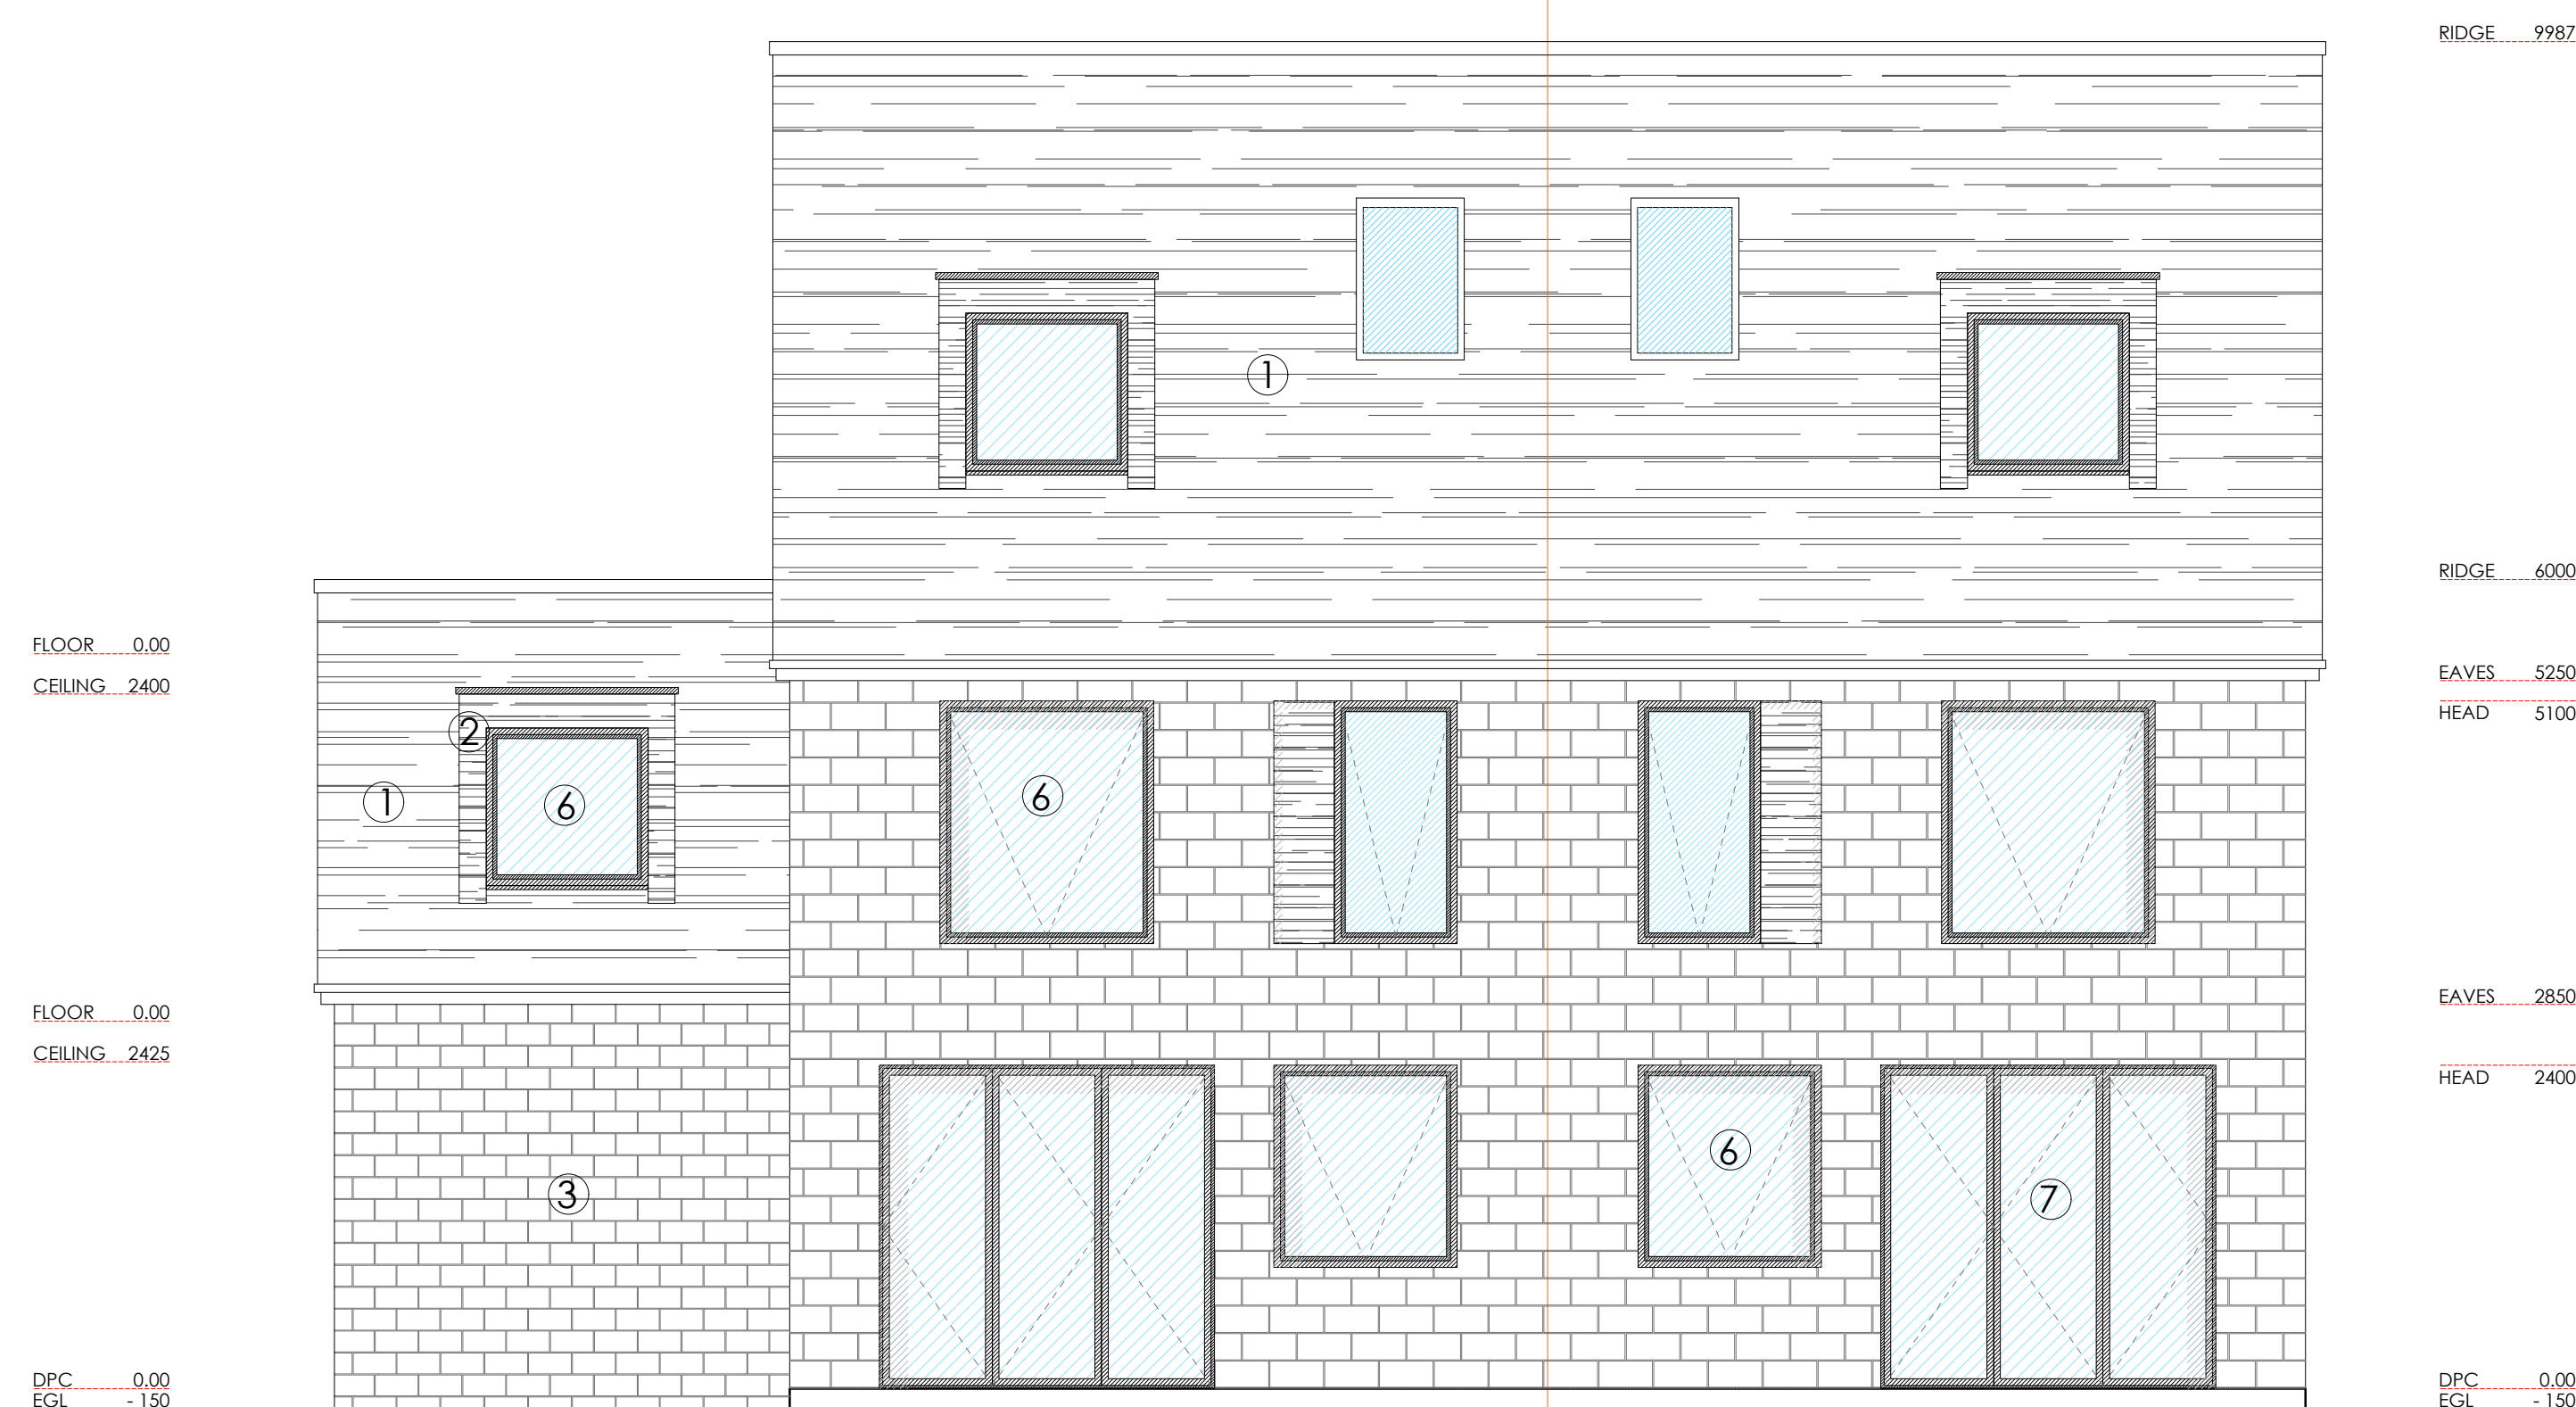

REAR ELEVATION (NE)

