




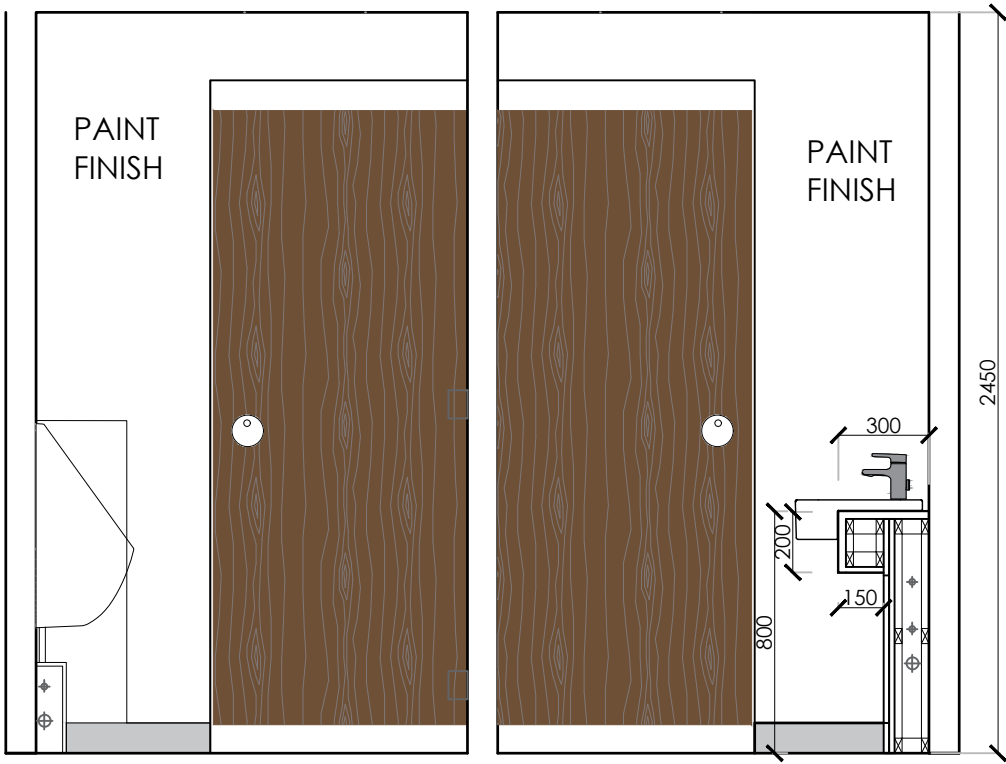

ELEVATION B-B

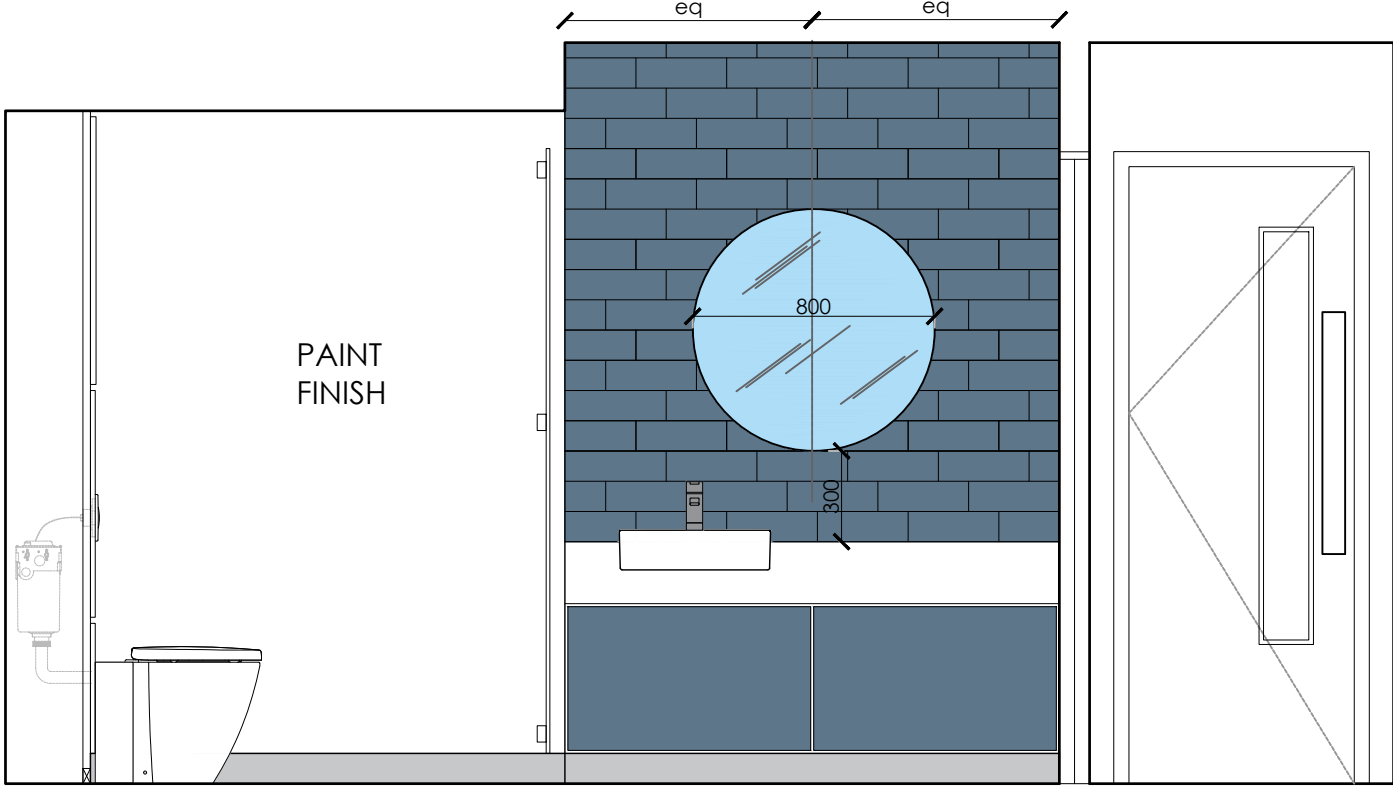



ELEVATION C-C

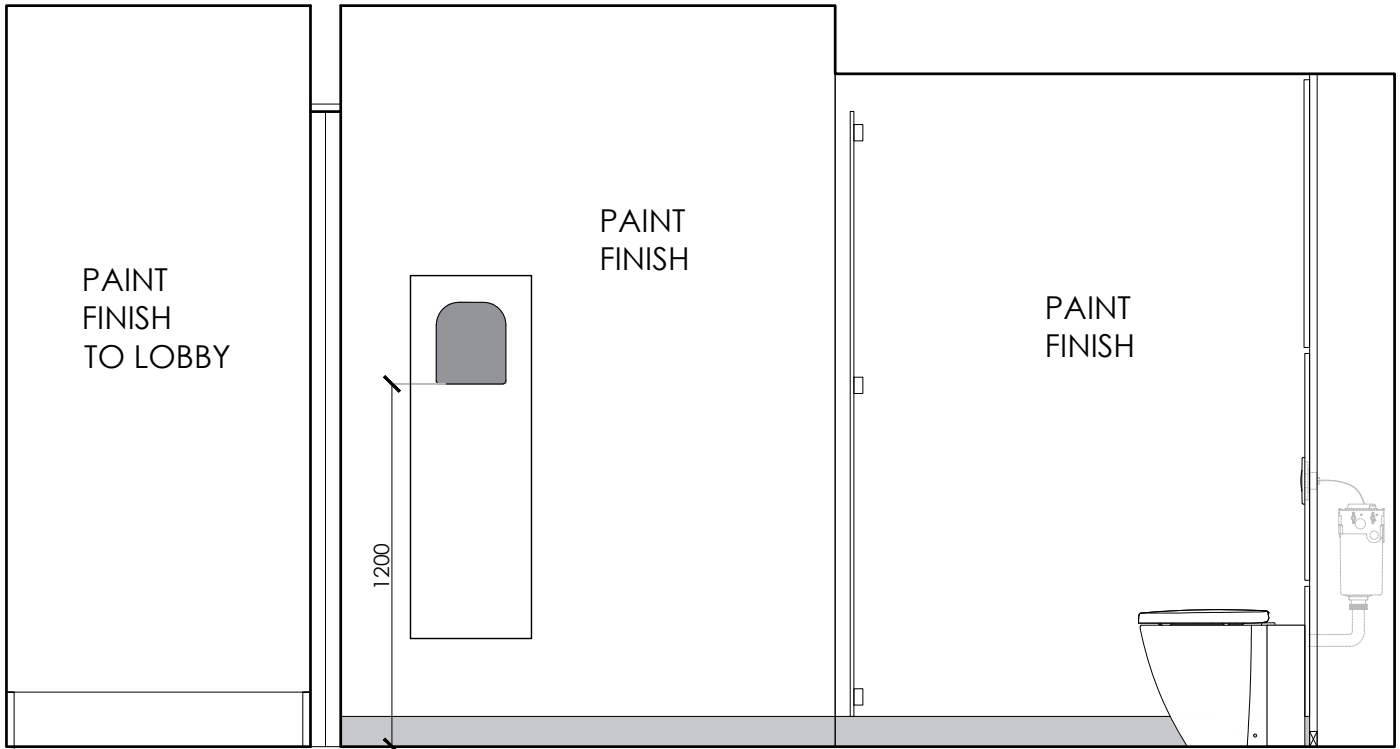


ELEVATION D-D




ELEVATION A-A

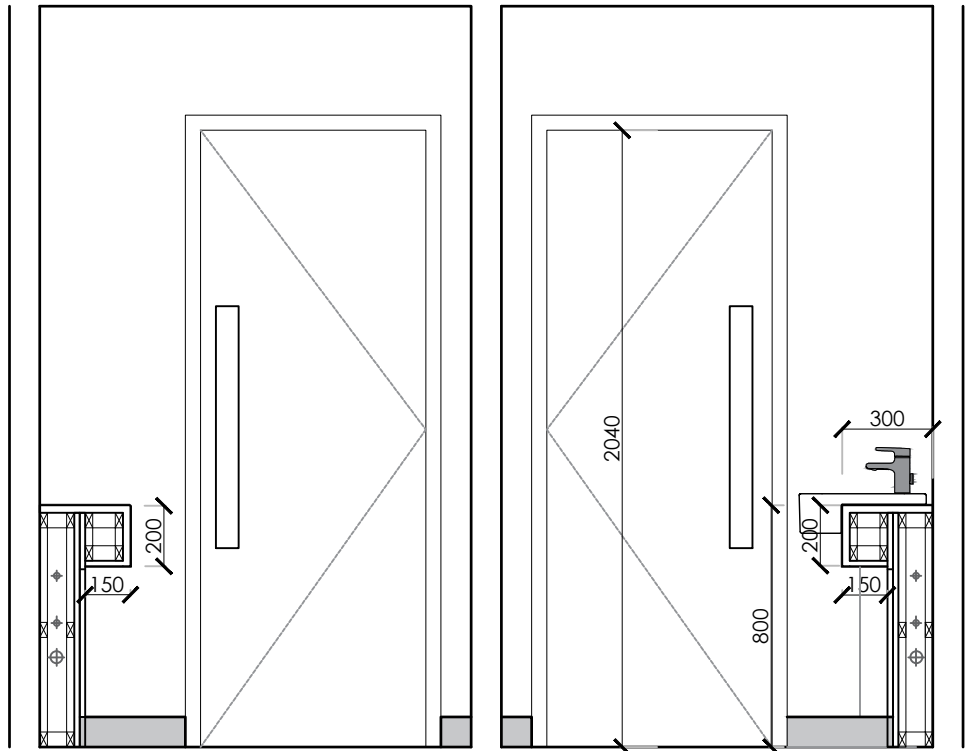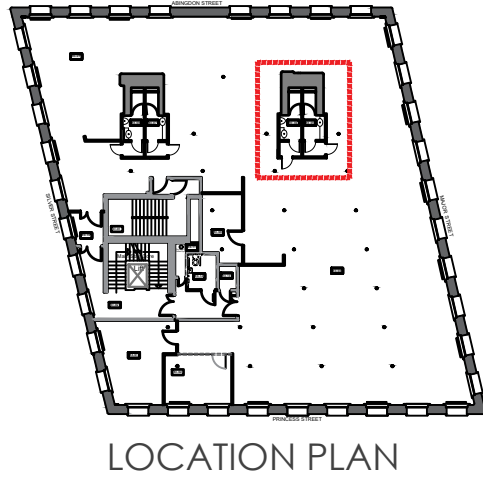


ELEVATION G-G

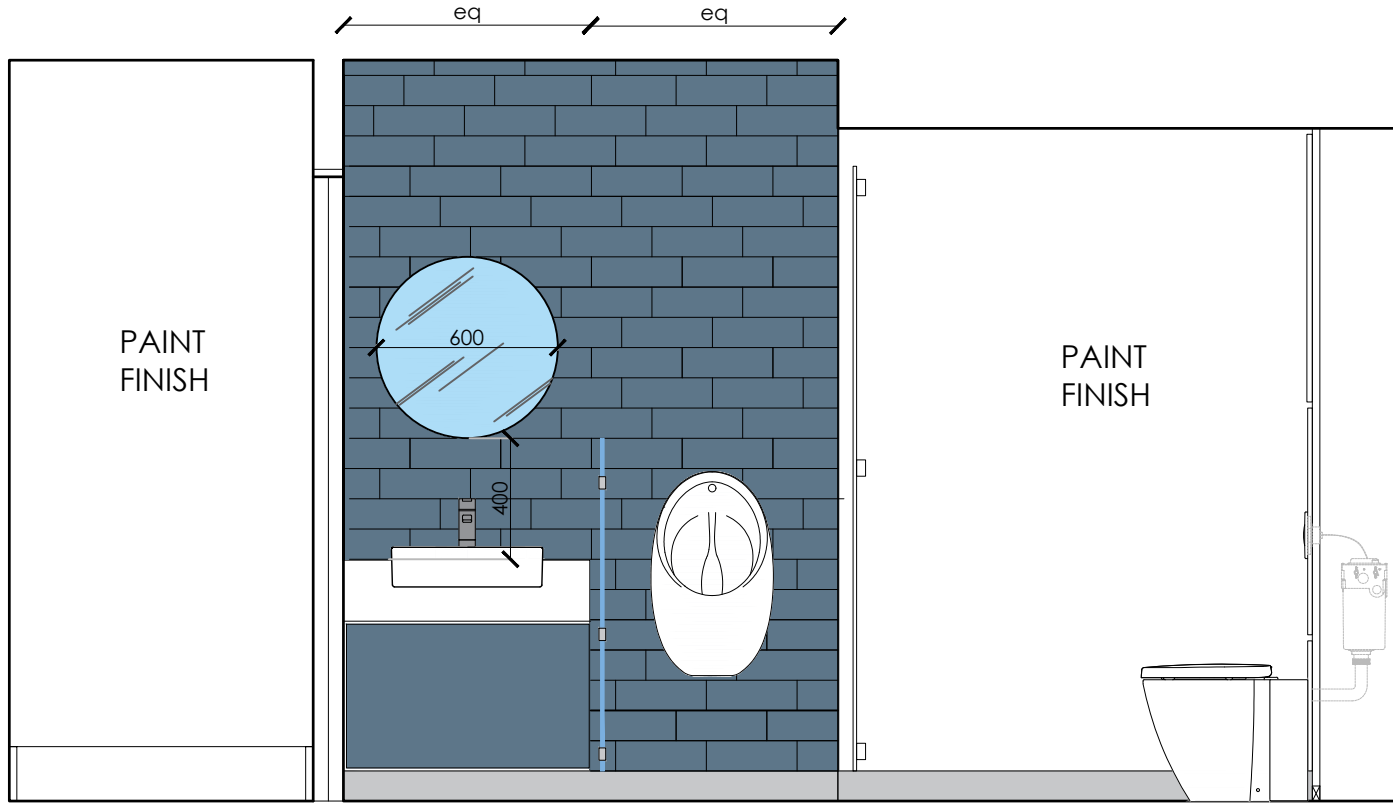


ELEVATION F-F

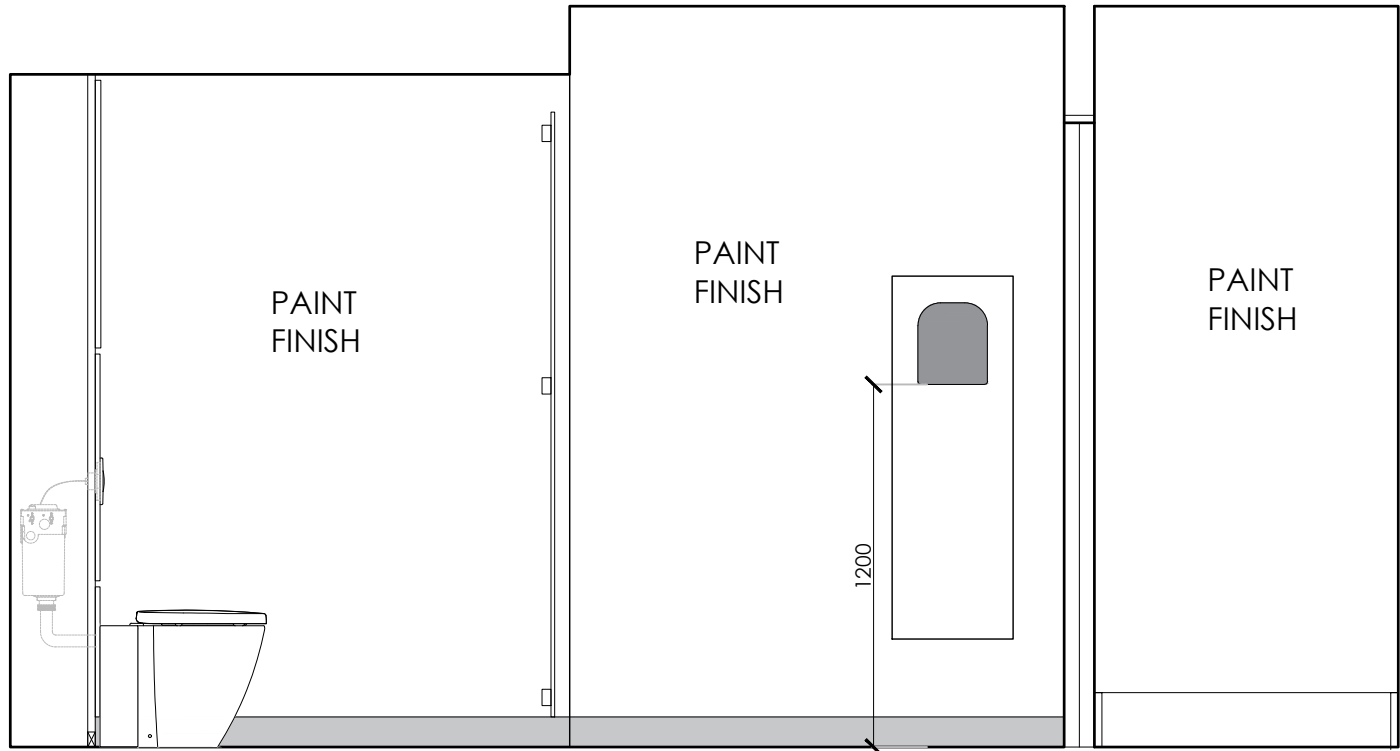

ELEVATION E-E

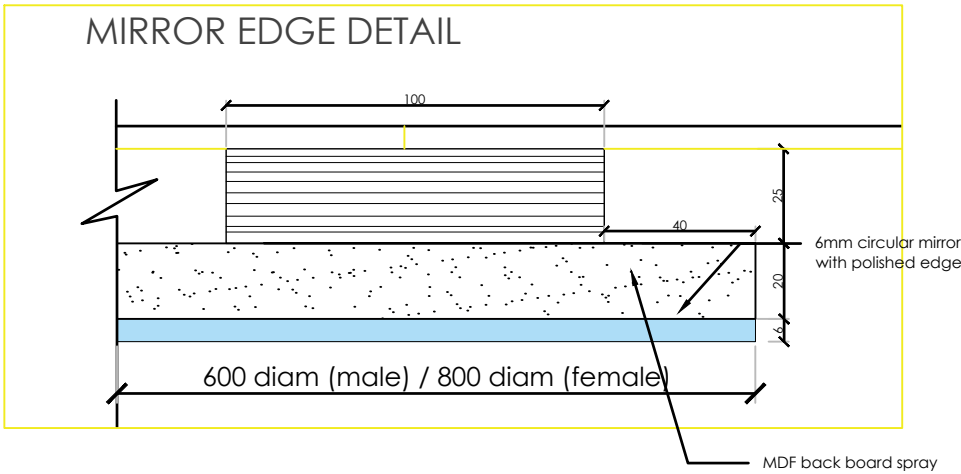

Rev	Date	Description	Initials
C	19.02.21	Coordinated following VE amends.	FLC
B	17.02.21	Coordinated following final site check.	FLC
A	11.02.21	Mirror detail added Recycled vanity unit top option added.	FLC

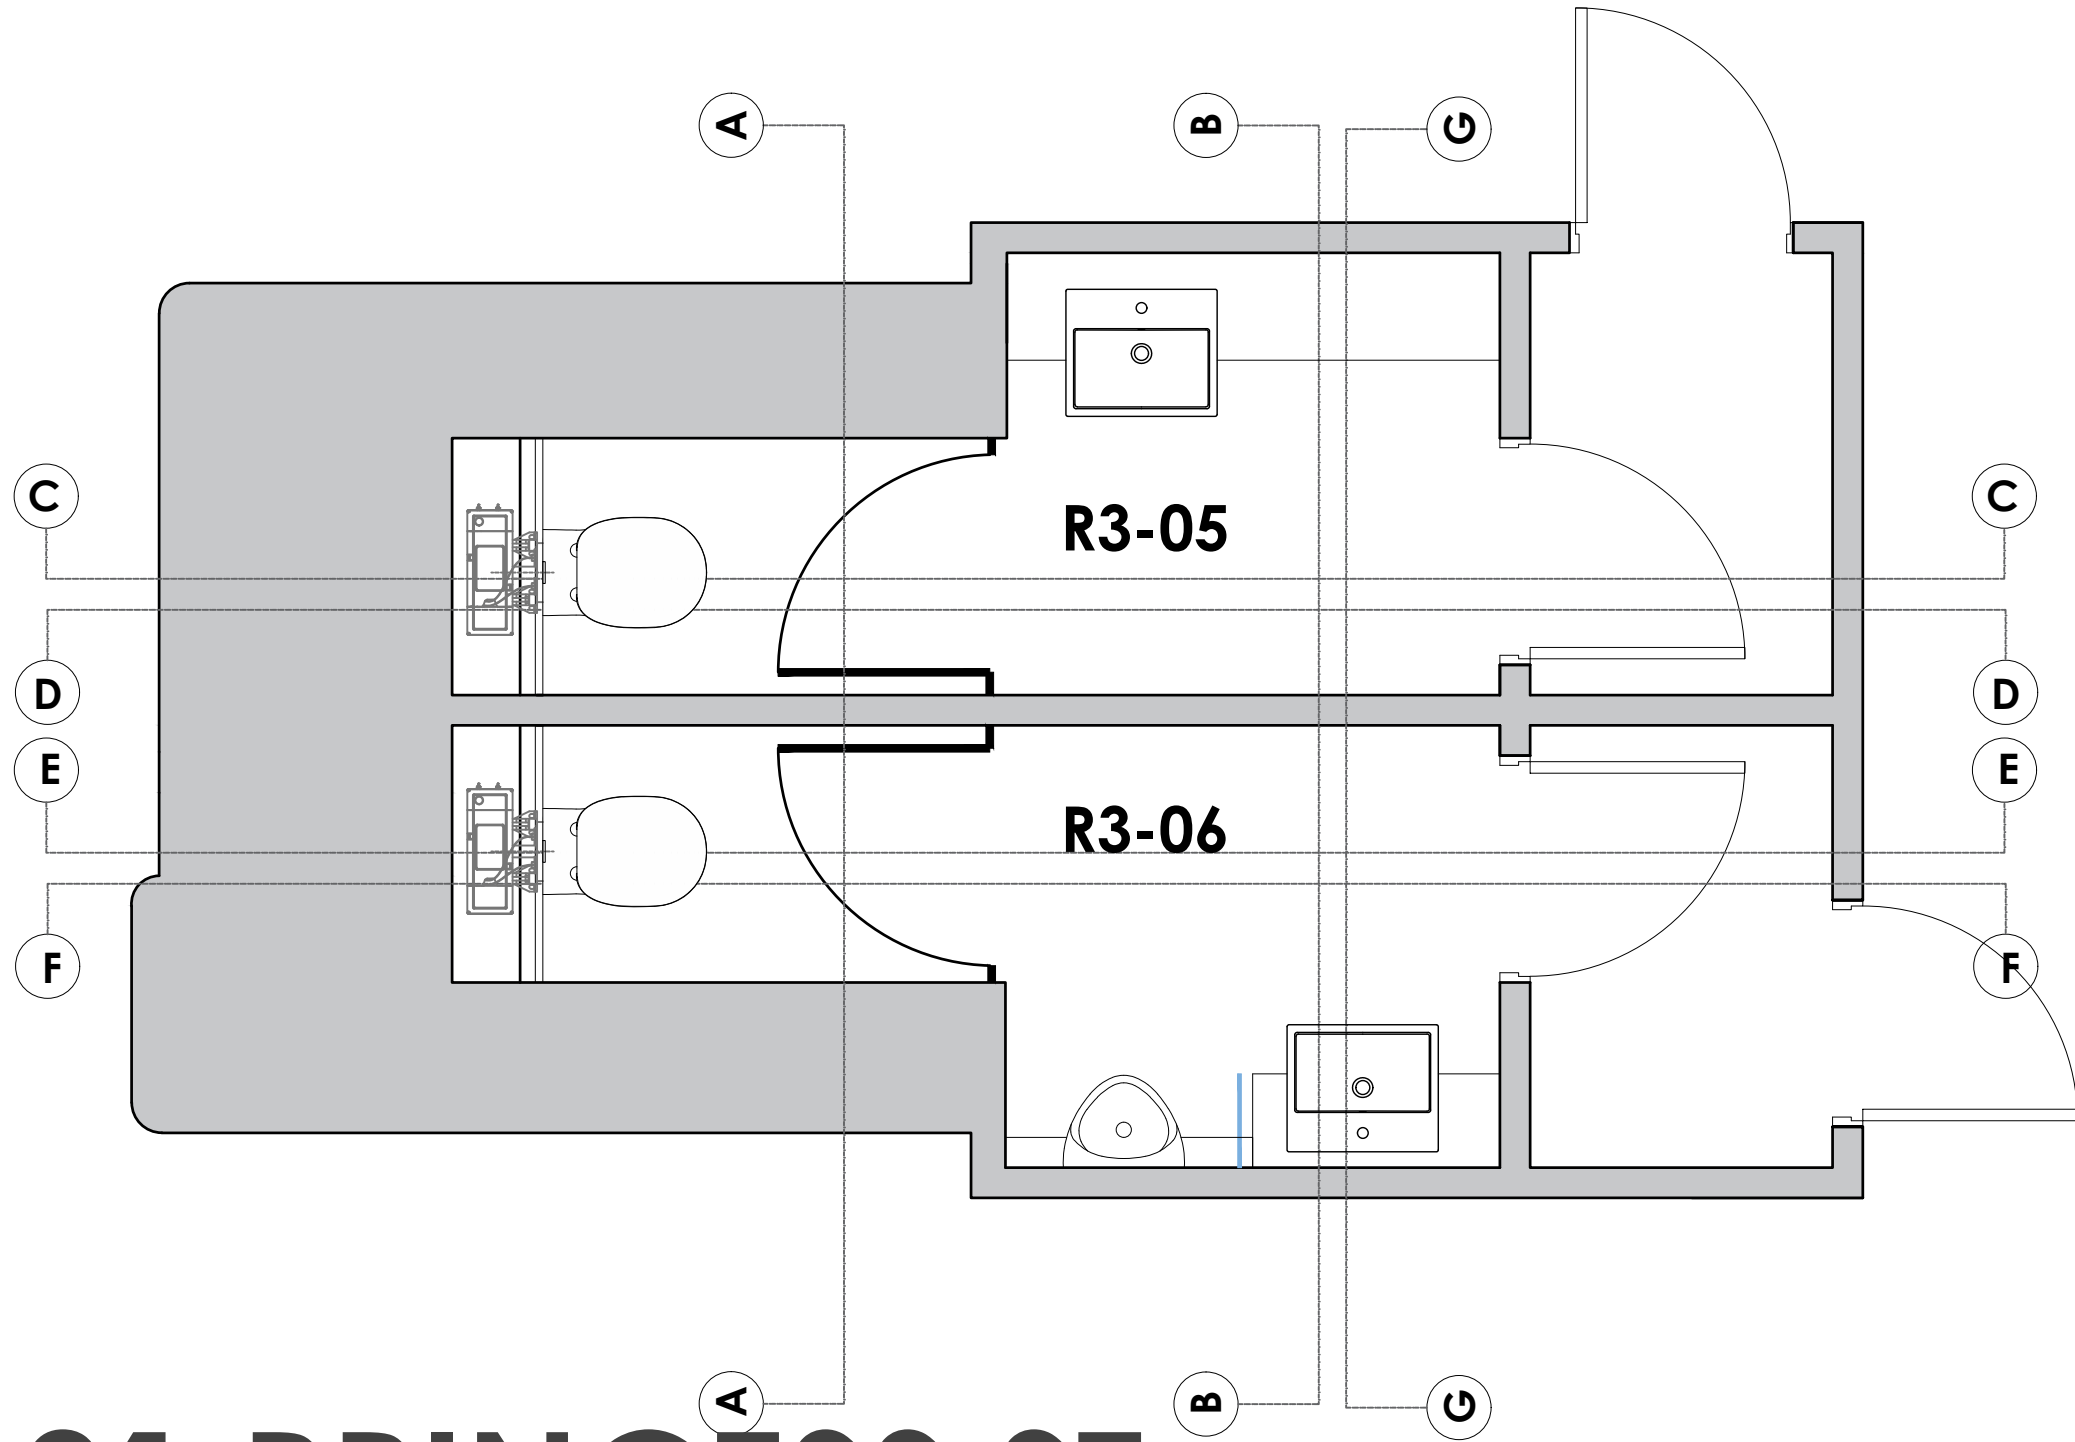

SPECIFICATION

Flooring	Refer to Floor Finishes Drawing 1213-03-FL-01	Urinal	IDEAL STANDARD SPHERO MAXI 62cm BACK INLET Full inspection of existing urinals set-up and cistern location to be confirmed prior to order & construction. Automatic flush / Sensorflow required
Skirting tile	Range: Econciote Colour: GRIGIO Surface: NEUTRO Size: 9mm x 600mm length to align with floor tile With Mapel Grout Available from Ceramique Internationale Tel: 0113 231 0218. Allow 4 weeks delivery.	Mirrors	See detail
Paint Wall Finish	Moisture Resistant paint. Refer to decoration drawing 1213-03-FS-01	Hand Dryers	Air force Warner Howard W230 x H270 x D156 With 400 x 1200 white acrylic splashback
Vanity Unit Tile 300x100	Range: FARROW Colour: ANTIBES BLUE Finish: GLOSS Size: 100mm x 300mm Laid offset 100mm as shown. With Mapel grout 174 TORNADO Available from Ceramique Internationale Tel: 0113 231 0218. Contact Danny Malone		
Vanity Unit	Top: TBS AMWELL SALT TA352 (WHITE) Access panels under: TBS AMWELL SEA GREEN TA377		
WC IPS	TBS AMWELL WOODLAND TA358 (WOOD GRAIN FINISH)		
Cubicle Doors	TBS AMWELL WOODLAND TA358 (WOOD GRAIN FINISH)		
Wash Basins	IDEAL STANDARD STRADA RANGE 500cm Semi-Countertop Washbasin with 1 Taphole		
W/C	IDEAL STANDARD CONNECT RANGE Back To Wall Suite With Aquablade Technology		
Taps	IDEAL STANDARD CERAFINE O ONE-HOLE BASIN MIXER H80		

FOR CONSTRUCTION

Client:	ASI
Project:	CAT A + REFURBISHMENT
Address:	101 PRINCESS ST MANCHESTER
Drawing Title:	3RD FLOOR WASHROOMS R3-05 & R3-06 SHEET 2
Date:	05.02.2021
Project Number:	1213
Scale:	1:20@A1
Drawn by:	FLC
Drawing Number:	1213-03-WC02C