


The Manchester Club, 81 King Street

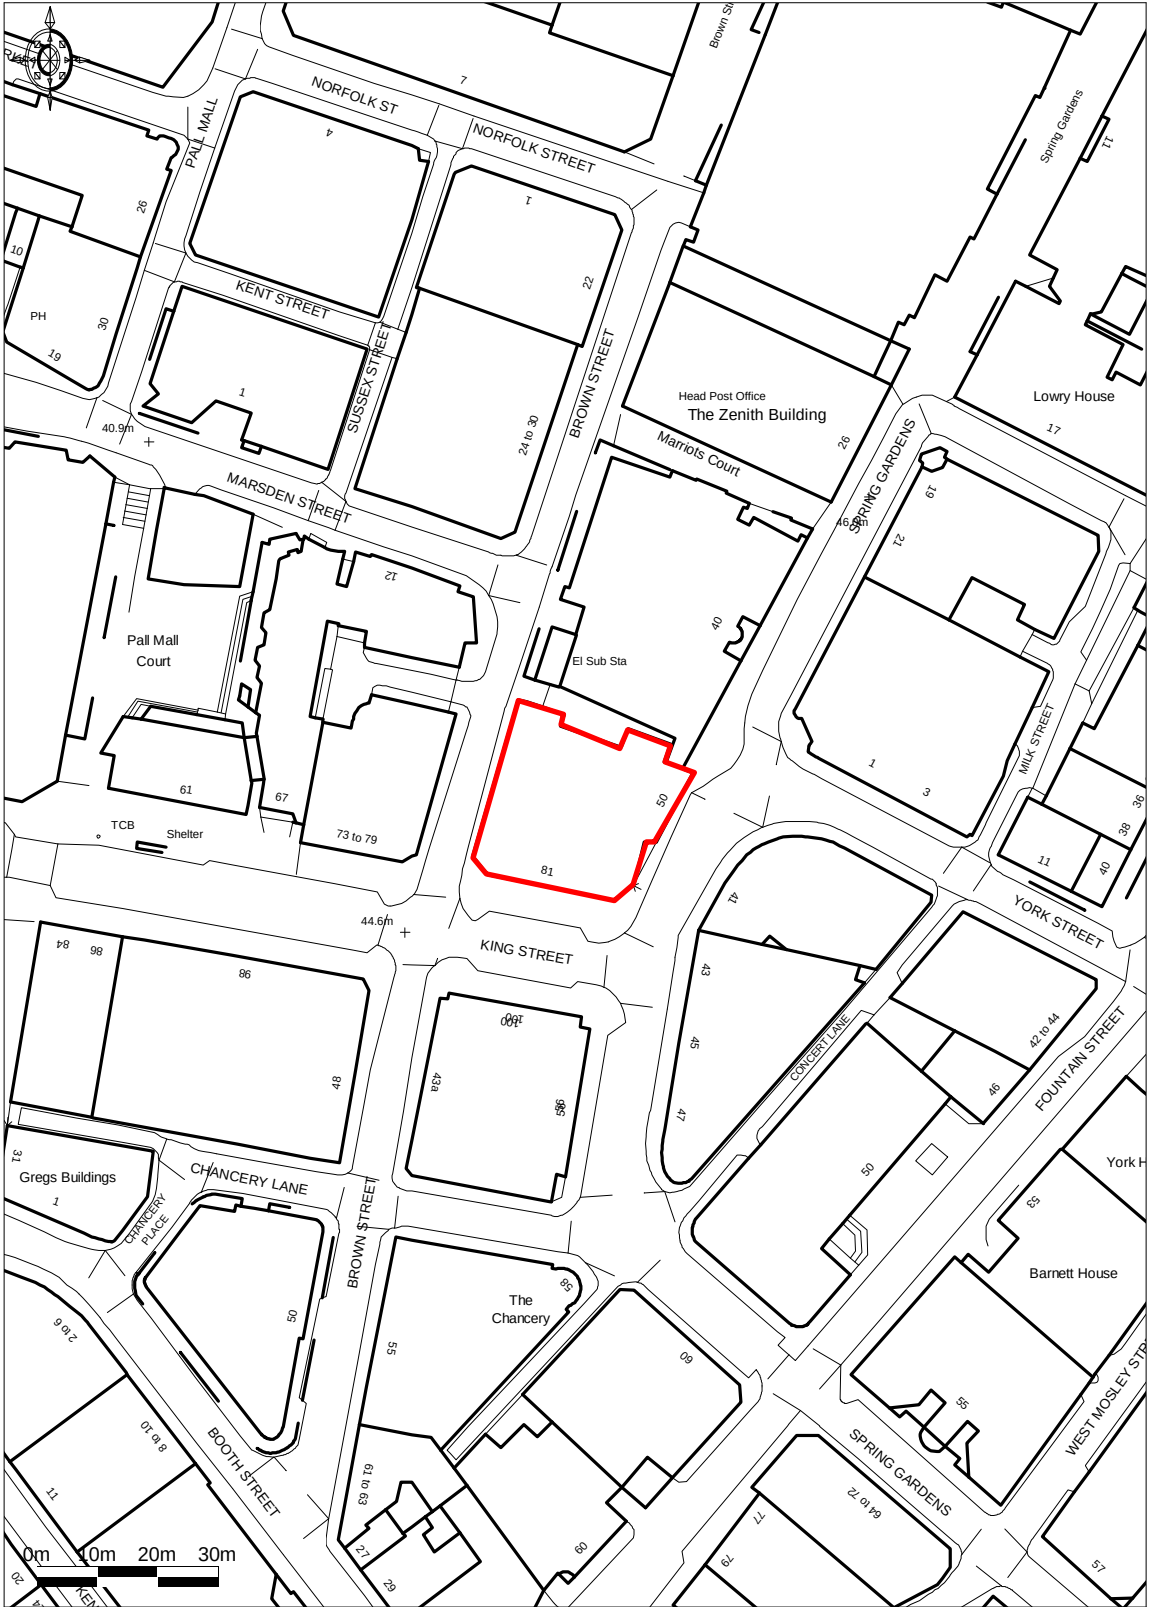

Ordnance Survey © Crown Copyright 2016. All rights reserved.
Licence number 100022432. Plotted Scale - 1:1250

This map was created with Promap