


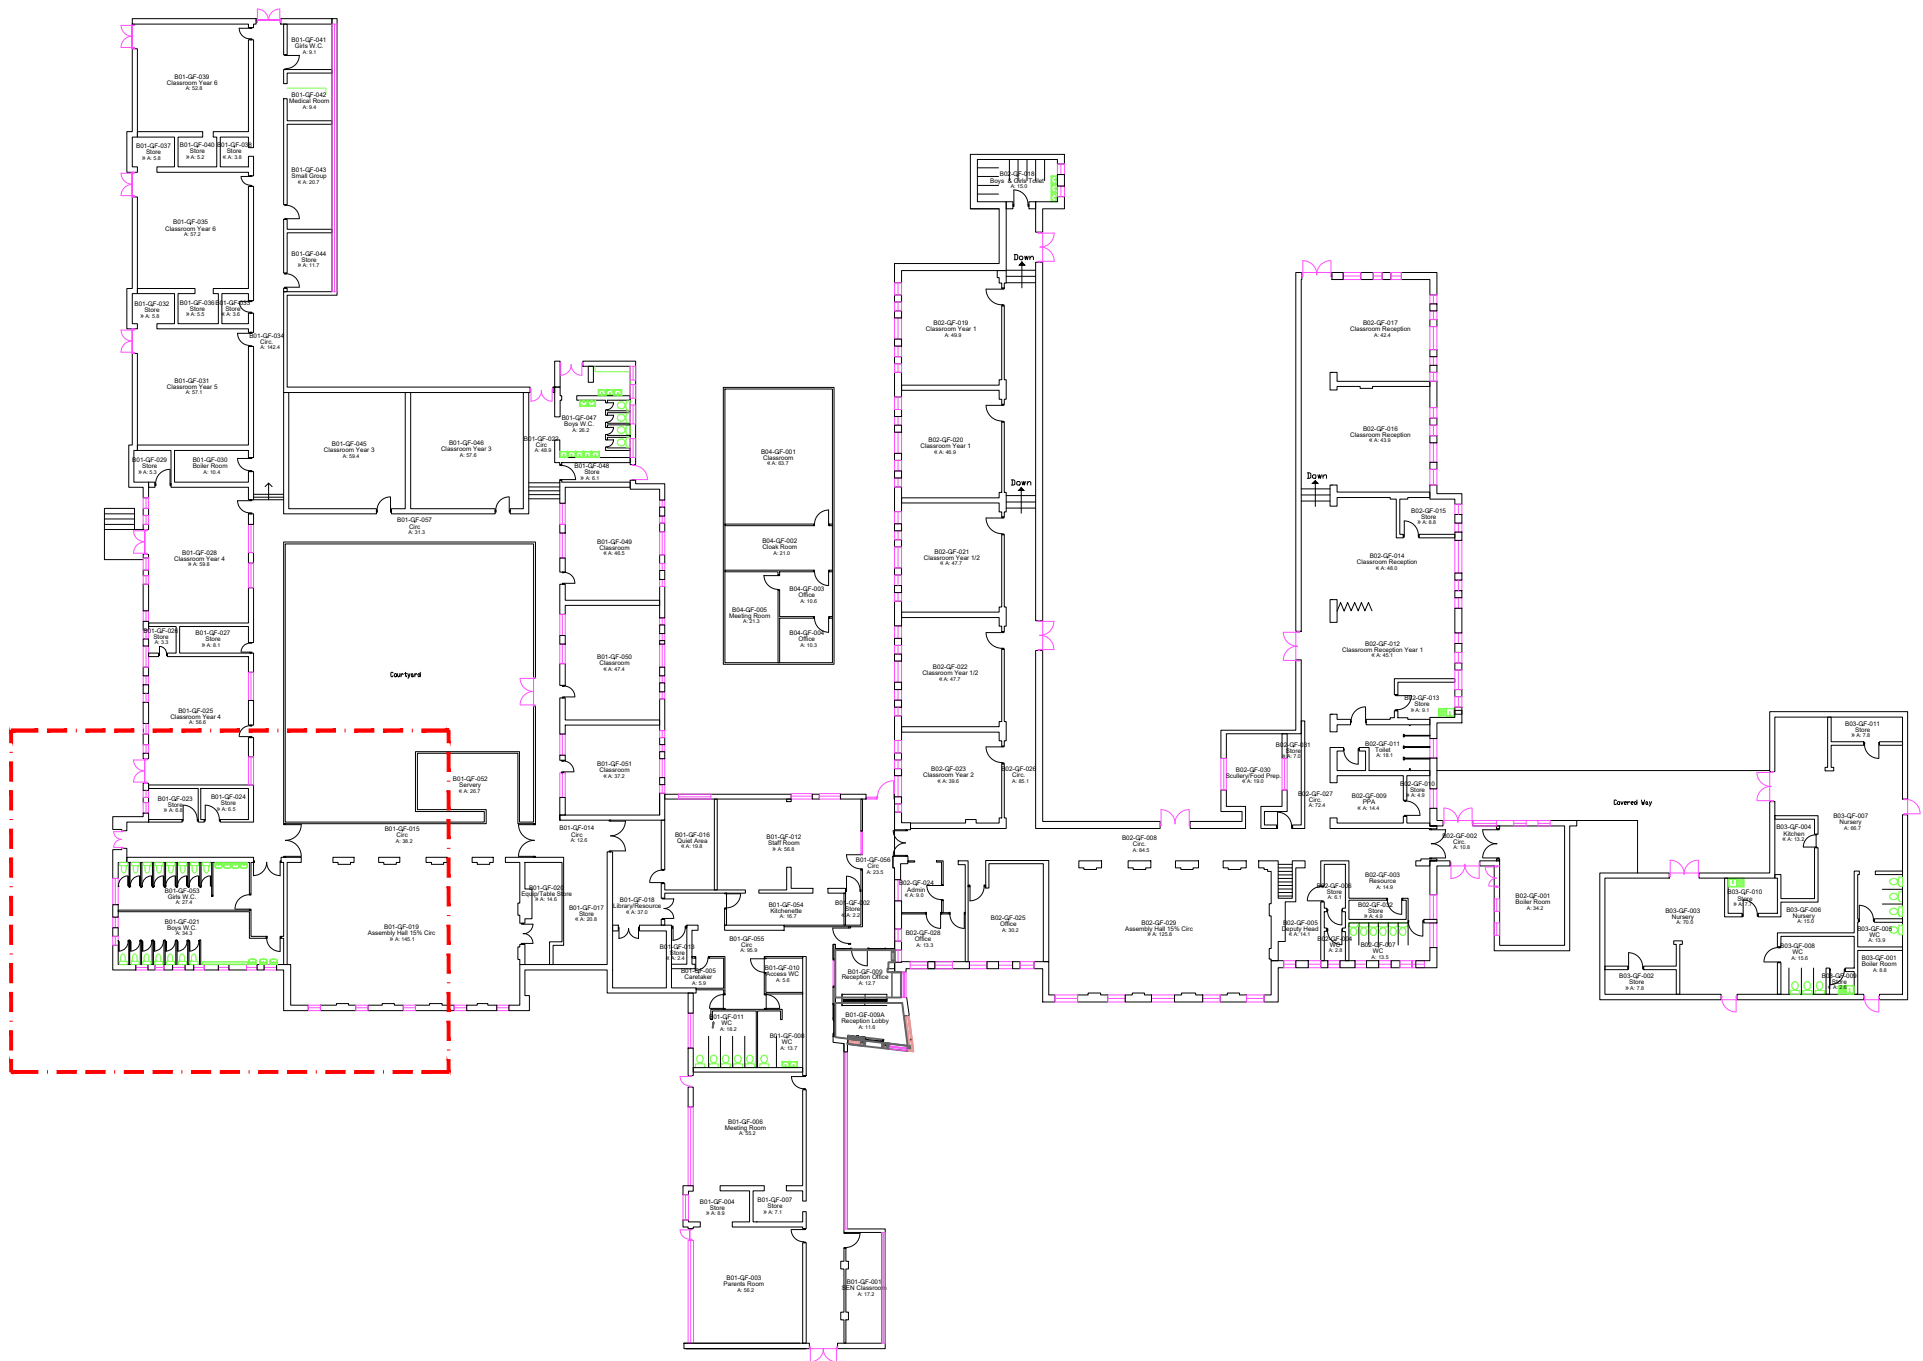

P1	PLANNING Issue	21.04.2022
Rev.	Description	Date

Cassidy+Ashton

www.cassidyashton.co.uk

Architecture + Building Surveying + Town Planning

7 East Cliff, Preston, Lancashire, PR1 3JE 01772 258 356
10 Hunters Walk, Canal Street, Chester, CH1 4EB 01244 402 900

C+A

Client

Manchester City Council

Project

New Moston Primary School
New Kitchen & Internal Refurbishment

Drawing Title Existing Estate Plan			
Drawn by	SB	Checked by	LMB Date 21.04.2022
Status	S4	Scale @ A3	1:500
Job no. 11343	Dwg.no. CAA-B01-00-DR-A-2000	Rev. P1	