



Proposed

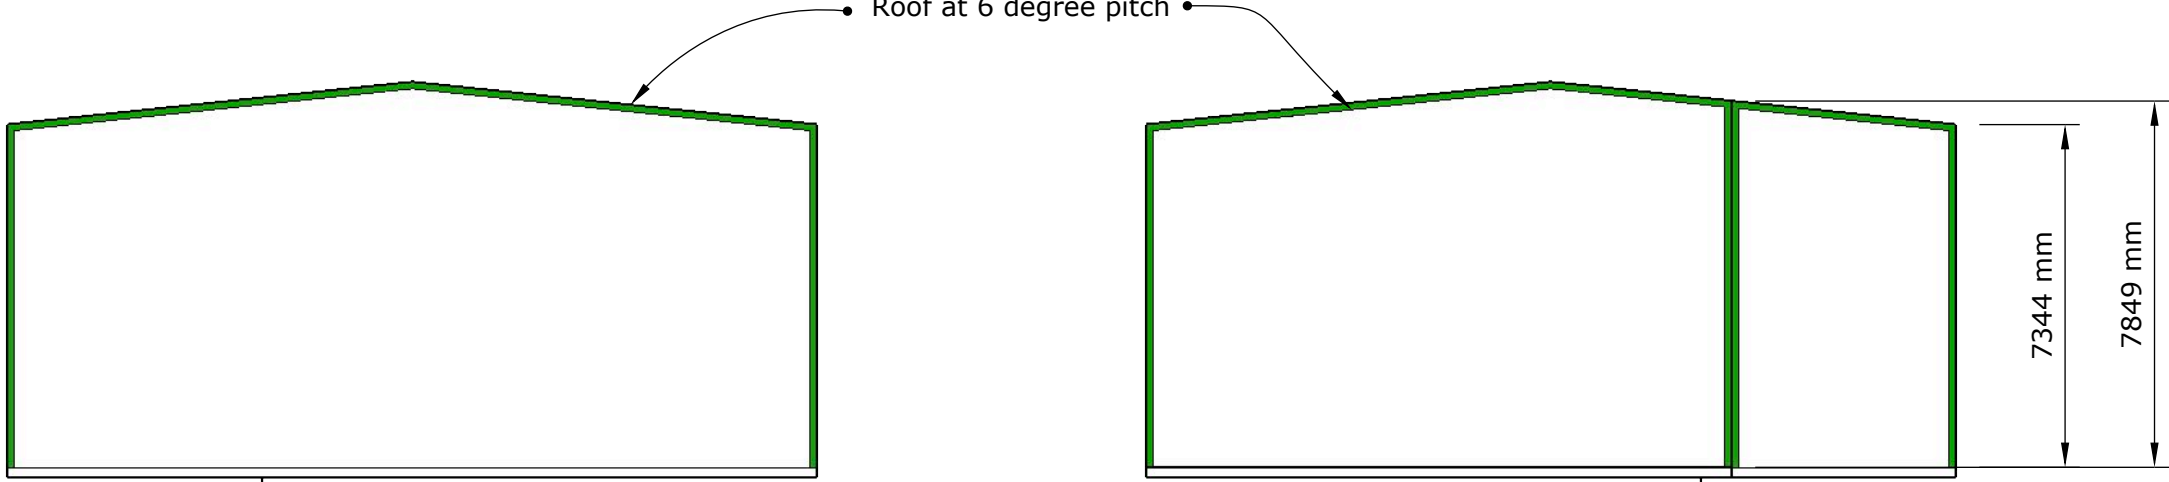


South Wall (Gable)


North Walls (Gable)

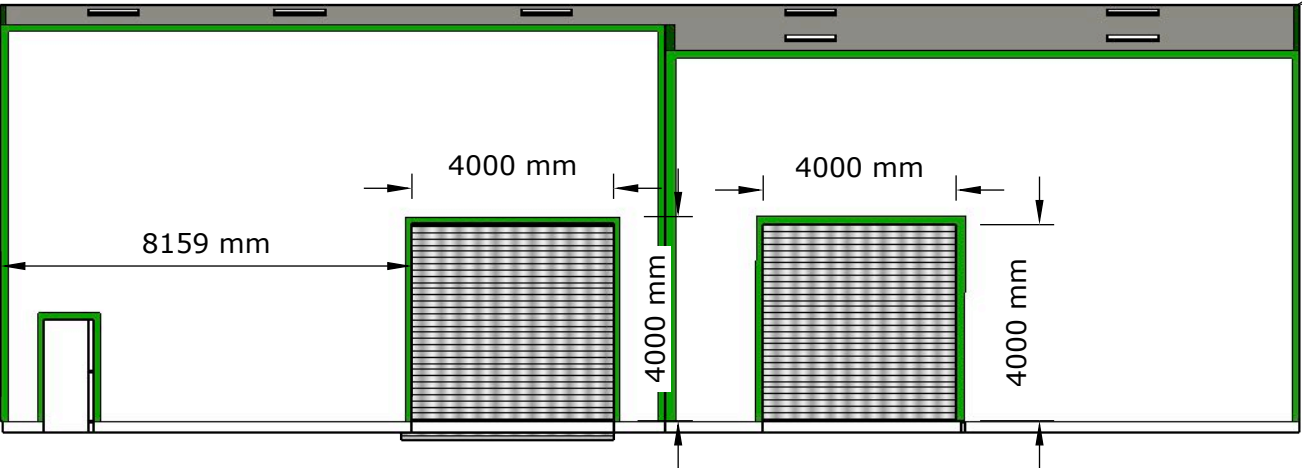


West Walls

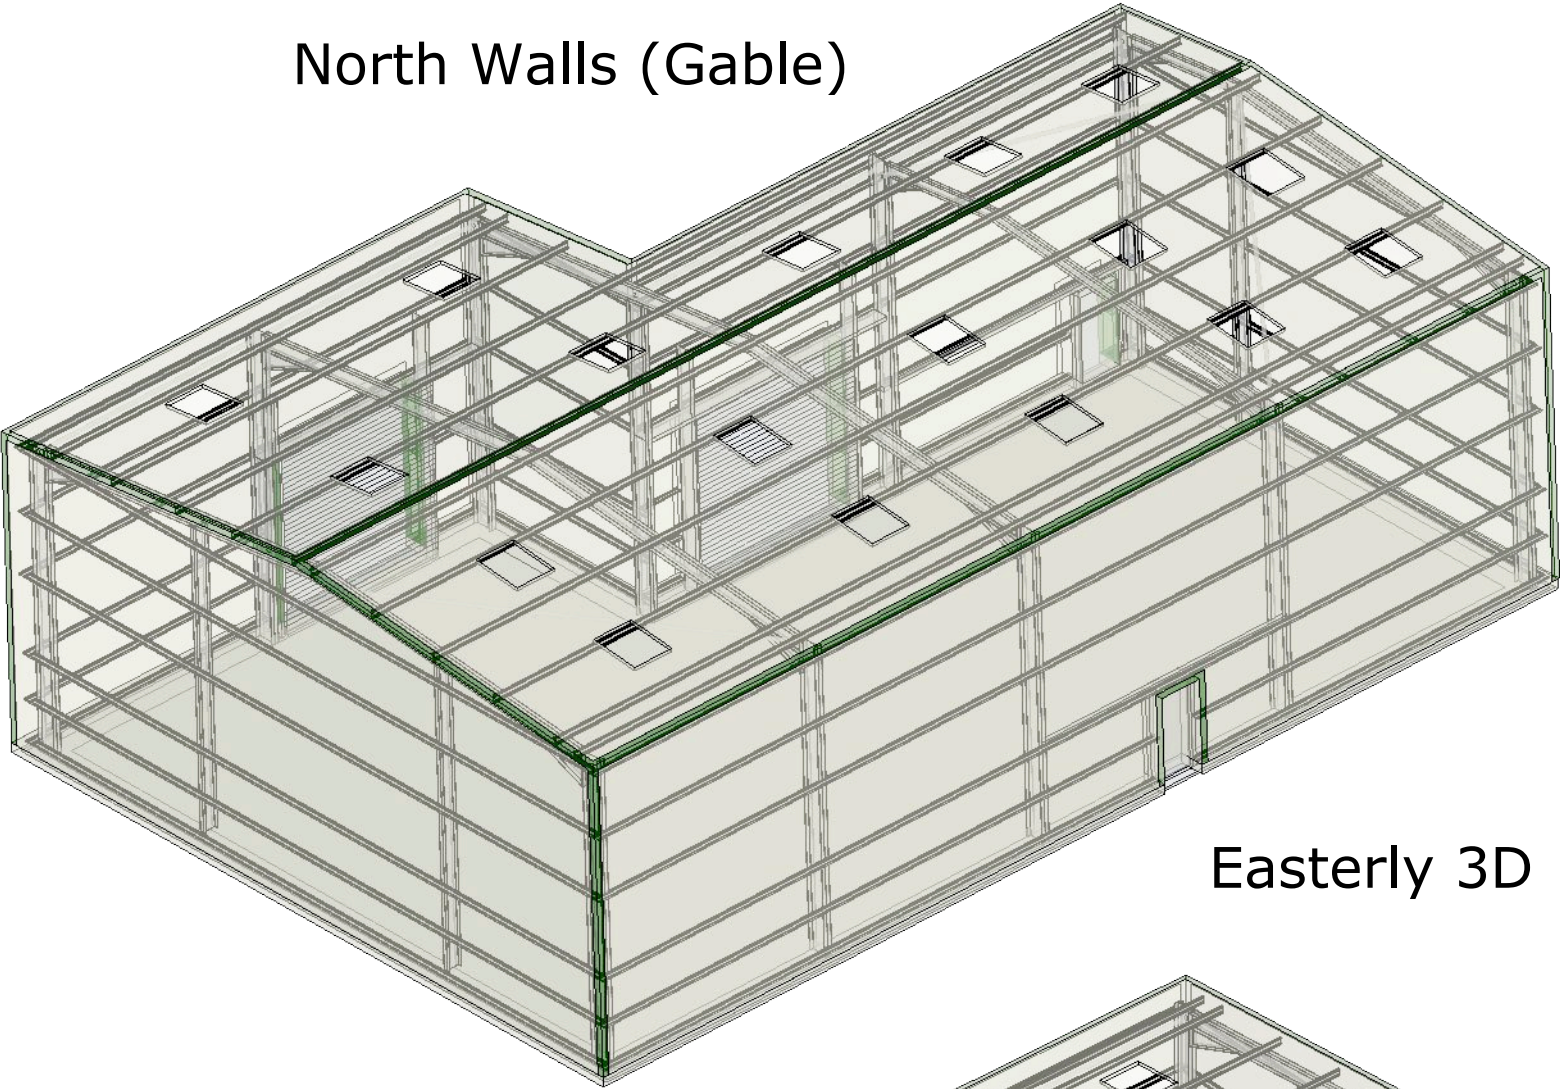


Easterly 3D

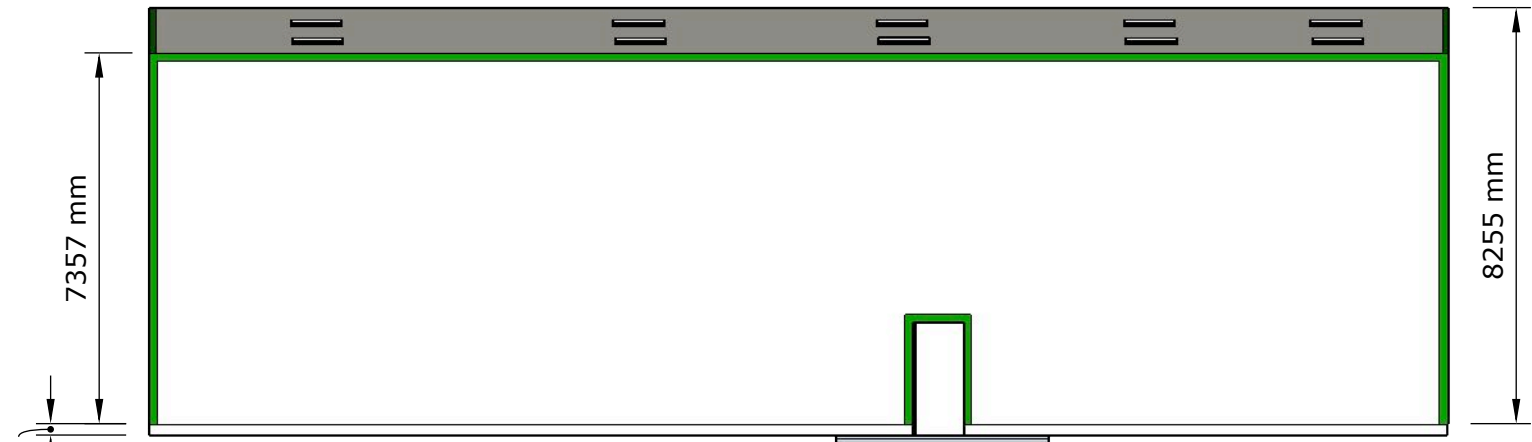

East Wall

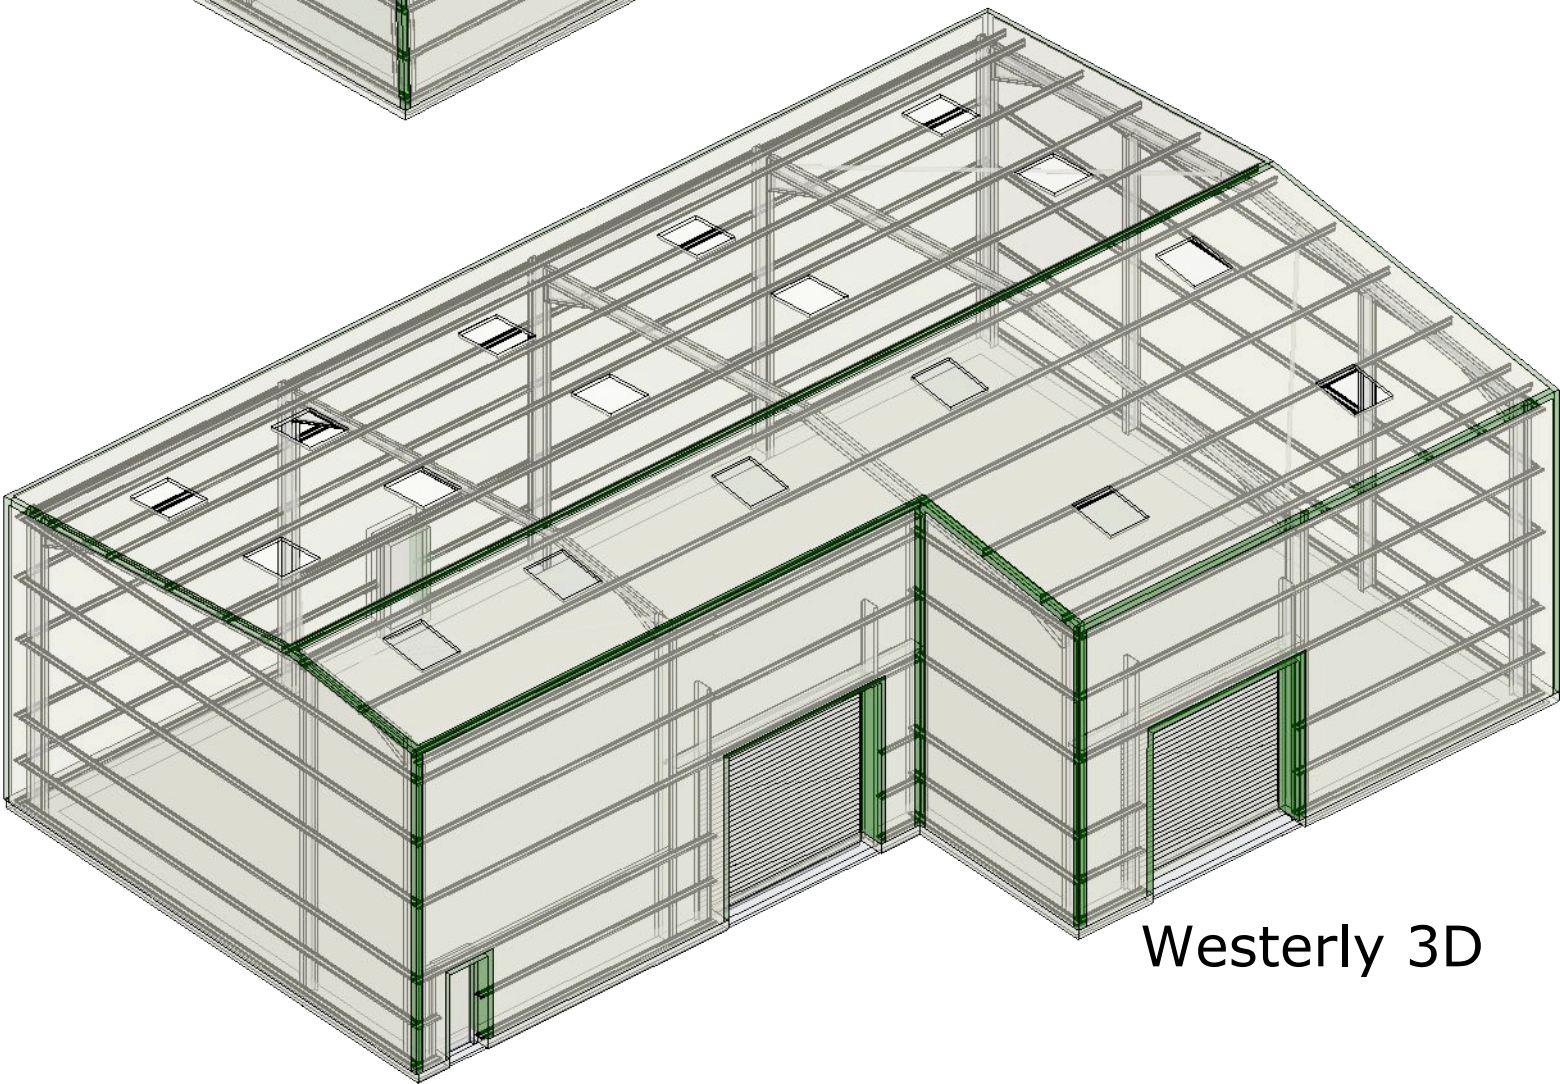

Westerly 3D

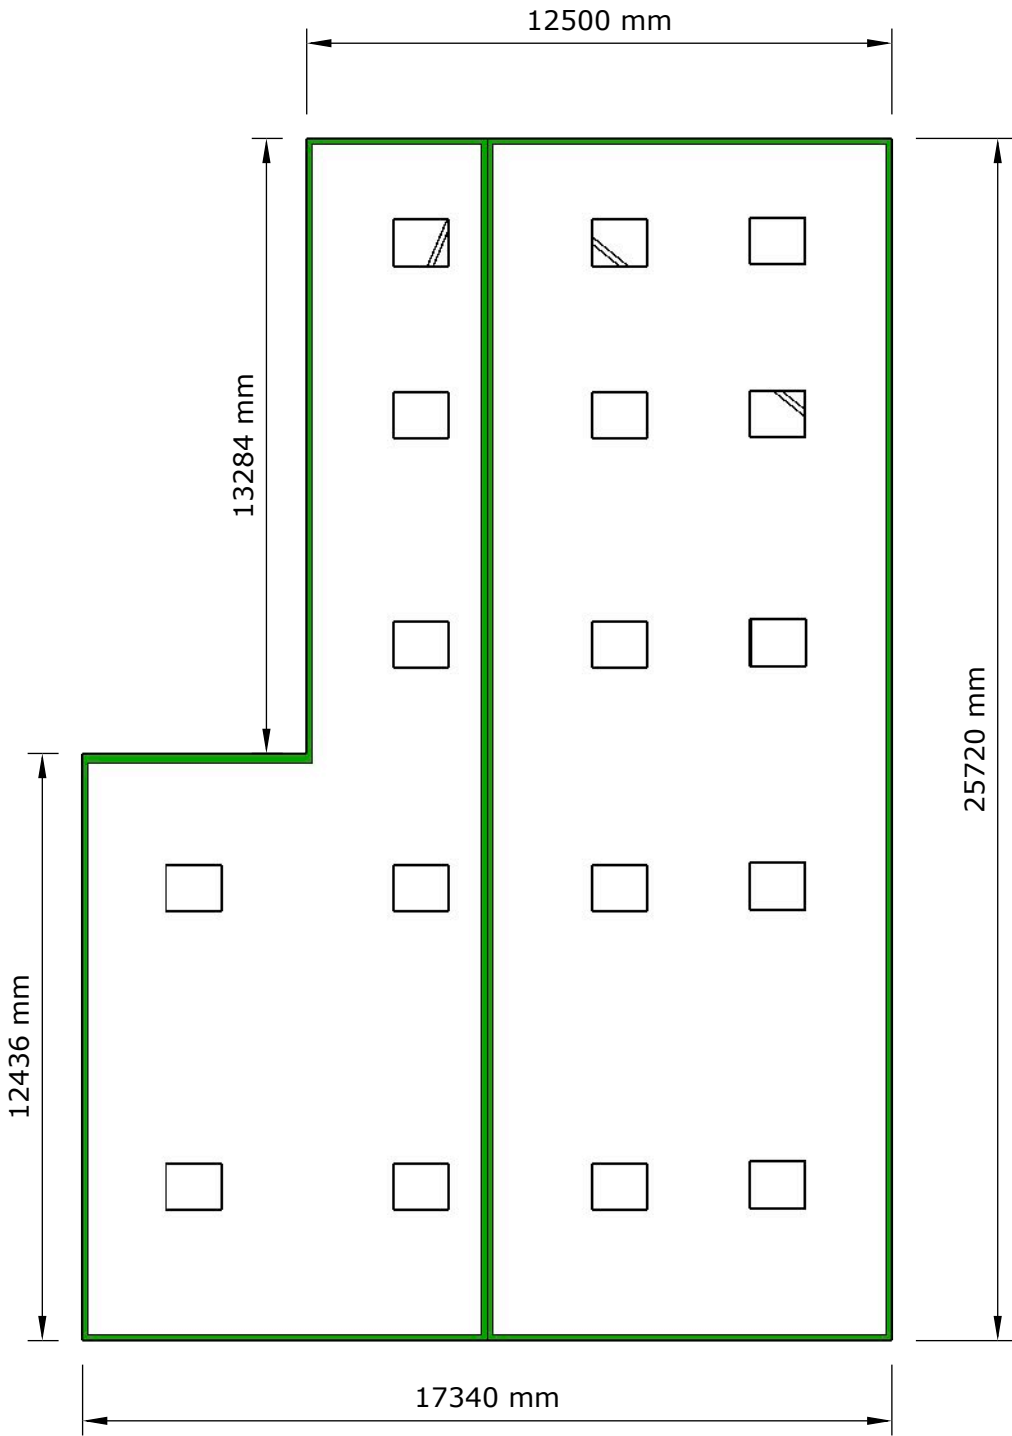

Plan View


Colour Matched to existing site colours
Similar to RAL 6018 and 9001

RAL 6018

RAL 9001

Kingspan
KS 1000 RW
BS476 Part 6

Heights in keeping with
other buildings on the site


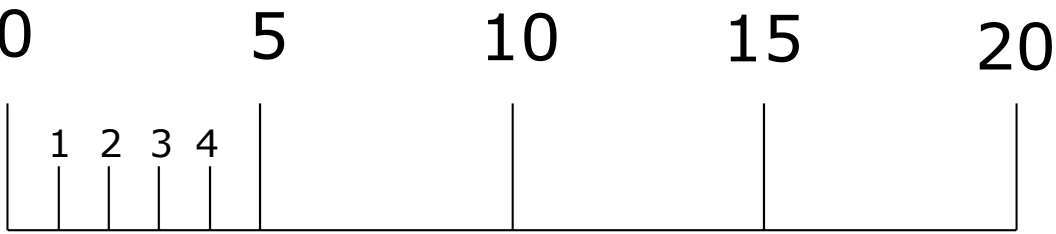


Scale


* Slab height flood risk report

This drawing represents the design and function of the equipment depicted. The final product may vary in precise detail subject to suitability of component manufacture. Structural performance is not warranted, such information is available by separate warrant only where requested in writing from us and may be subject to charges. We take no responsibility for existing structures, patent infringements or design variations. We reserve the right to modify or change any features which do not fit with our final build programs as we see fit in the reasonable pursuit of best engineering practices and safe design without notice.	REVISIONS		1	 ENGINEERED SOLUTIONS HANDLING & STORAGE PROBLEMS SOLVED	© MMXXI IP	DRN	PRC	Date 12.04.2021	Scale 1:150@ A2	Status ☐ Planning consent ☒ Other ☐					
	MM/DD/YY	REMARKS									Title Replacement shed				
	1	12 /04/2021										Drg No. 16745.1			
	2	-- /-- /--											Issue No. 2		
	3	-- /-- /--												Estimating ☐ As Built ☐	
	4	-- /-- /--													Approval ☐ Records ☐
	5	-- /-- /--													


Existing Beyond (economical) repair

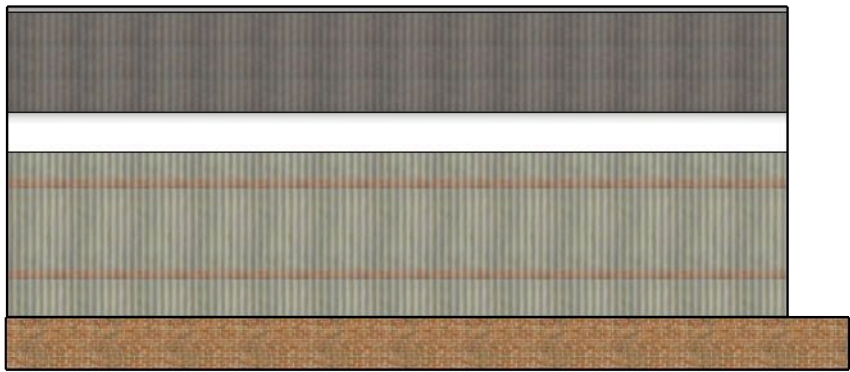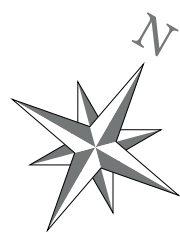


South wall

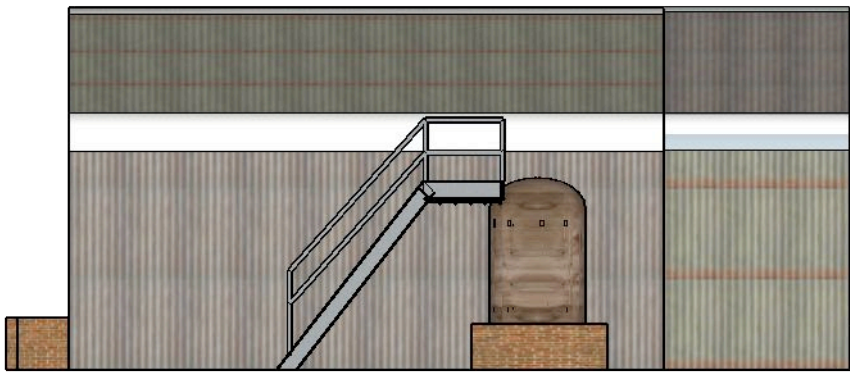


North Wall

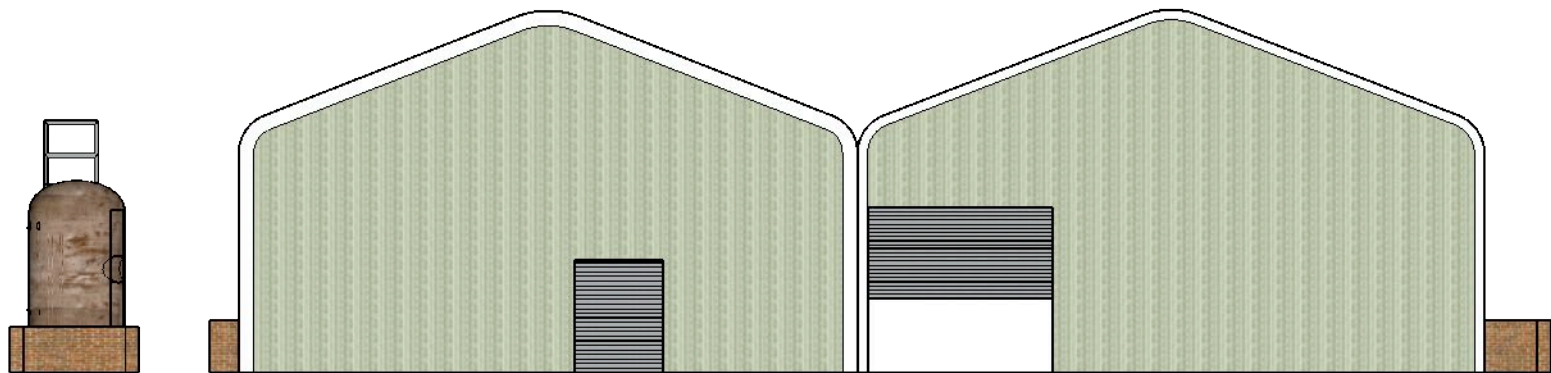


West Wall (Gables)

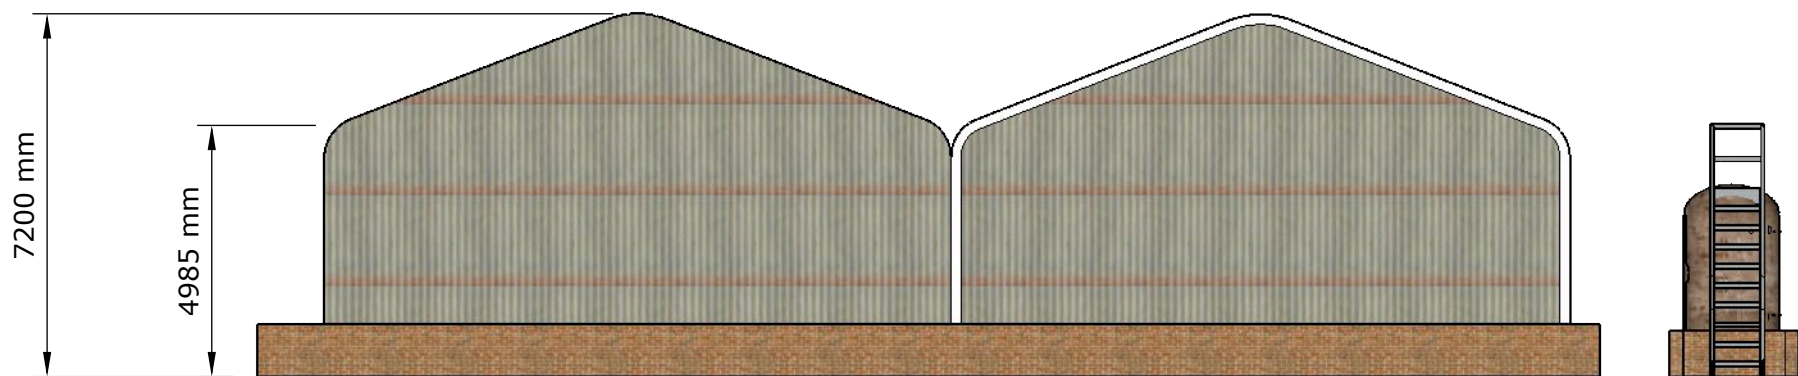


East Walls (Gables)

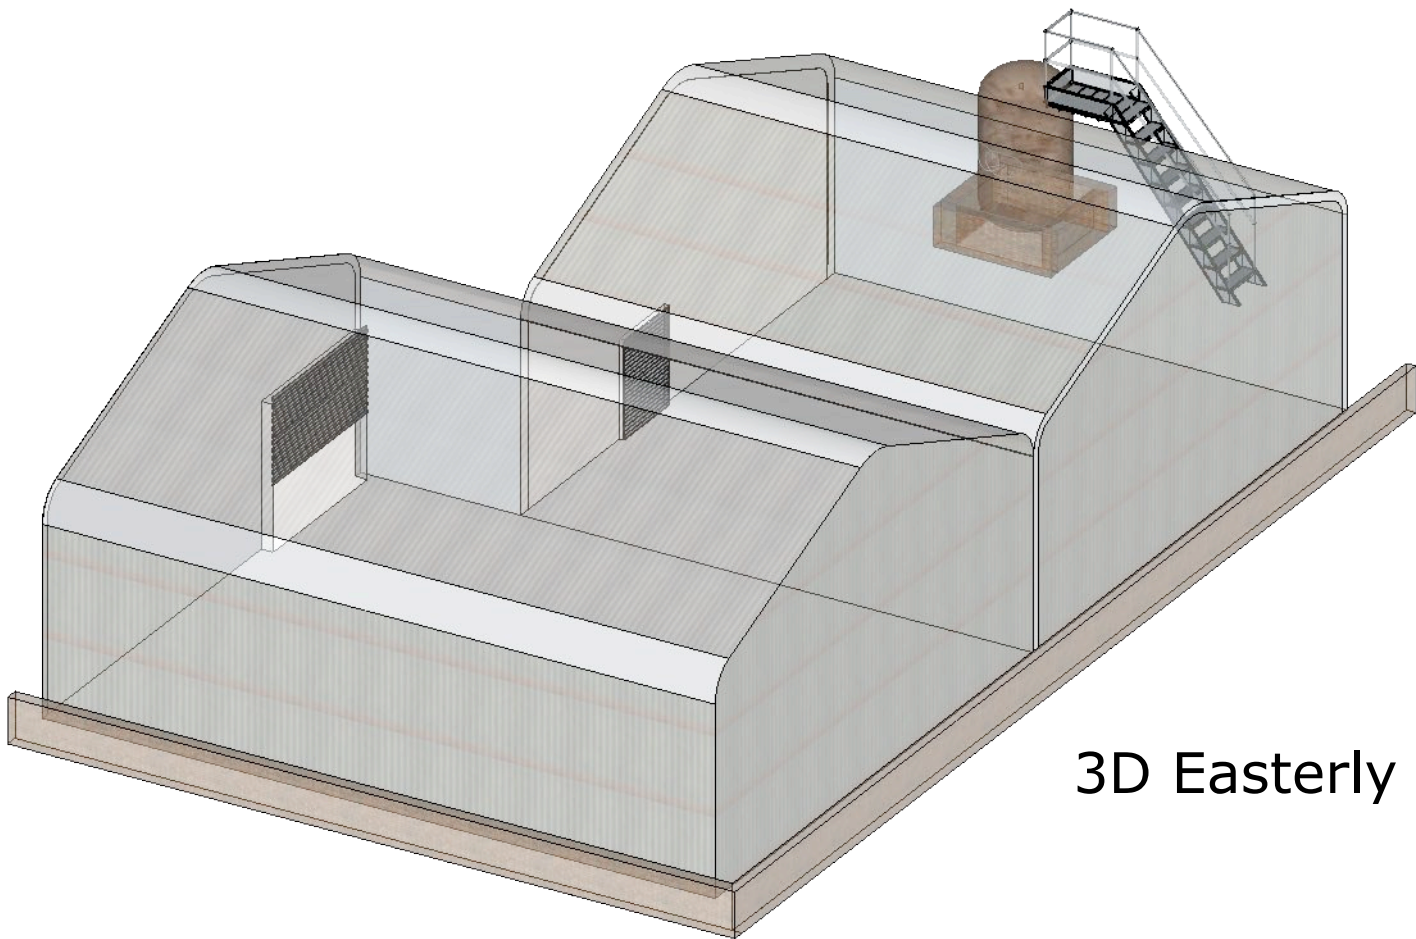

3D Easterly

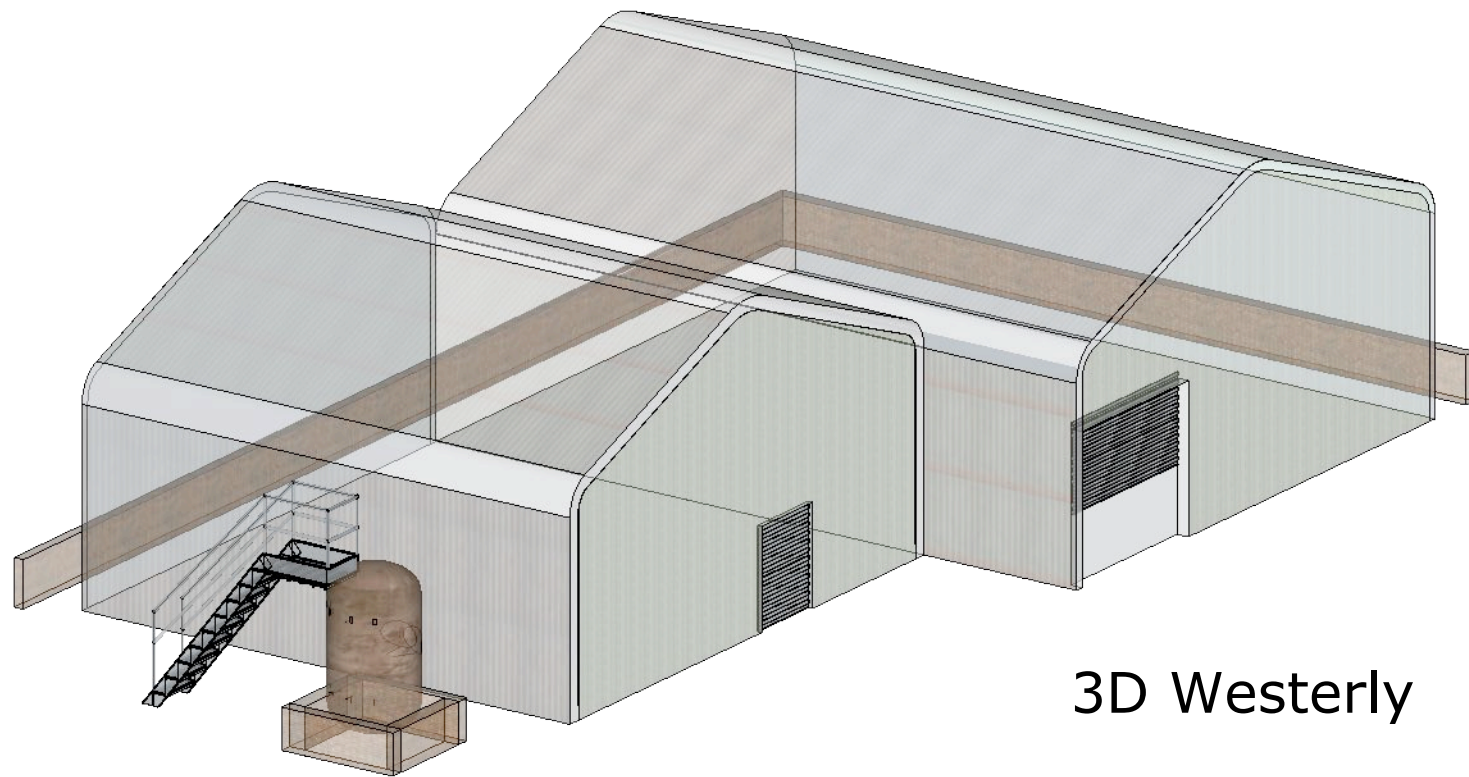


3D Westerly

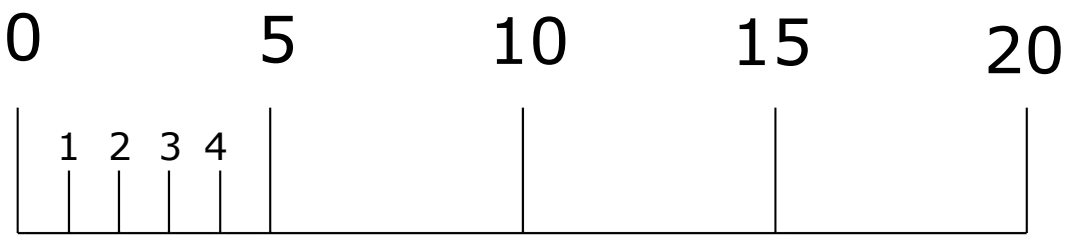

Scale

Plan

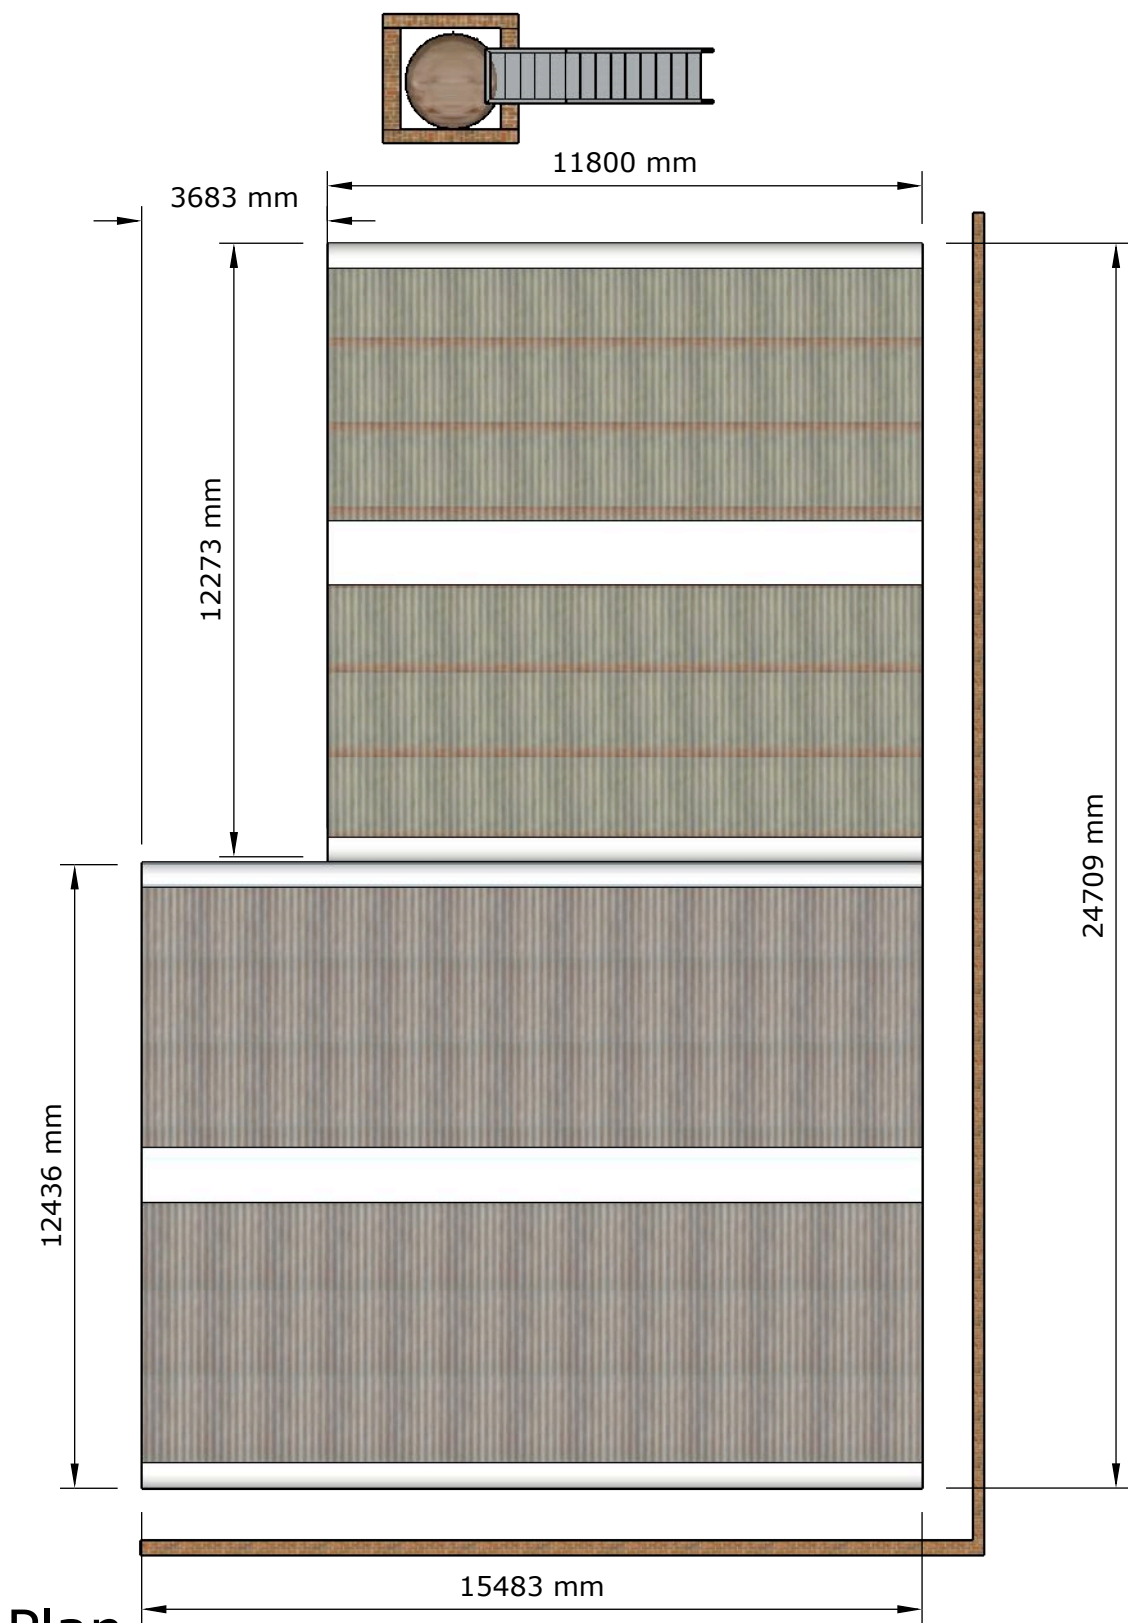

This drawing represents the design and function of the equipment depicted. The final product may vary in precise detail subject to suitability of component manufacture. Structural performance is not warranted, such information is available by separate warrant only where requested in writing from us and may be subject to charges. We take no responsibility for existing structures, patent infringements or design variations. We reserve the right to modify or change any features which do not fit with our final build programs as we see fit in the reasonable pursuit of best engineering practices and safe design without notice.

REVISIONS		
MM/DD/YY	REMARKS	
1 12/04 /2021	Relaid out to match dog 16745.1 format	
2 --/--/--	...	
3 --/--/--	...	
4 --/--/--	...	
5 --/--/--	...	

2

A4

ENGINEERED SOLUTIONS
HANDLING & STORAGE PROBLEMS SOLVED

© MMXXI IP	DRN	PRC	Date	24.03.2021	Scale	1:150@ A2	Status		
IMPORTANT Property of Engineered Solutions (Projects) Ltd. Do not copy or re-issue this drawing without written permission. This drawing represents the design and function of the equipment depicted. The final product may vary in precise detail subject to suitability of component manufacture. Structural performance is not warranted, such information is available by separate warrant only where requested in writing from us and may be subject to charges. We take no responsibility for existing structures, patent infringements or design variations. We reserve the right to modify or change any features which do not fit with our final build programs as we see fit in the reasonable pursuit of best engineering practices and safe design without notice. Checking the proposed works to ensure they don't result in unbudgeted conflicting site activities is the responsibility of the client or their appointed agents or officials					Title	Dilapidated shed	Design	☐ Planning consent	☒ Other
					Drg No.	16745.0	Estimating	☐ As Built	☐
					Issue No.	2	Approval	☐ Records	☐