


4.8.2 South Elevation

Due to its proximity to the neighbouring residents, it is proposed to enhance the South Elevation. The facade and escape stair will be clad in a high pressure laminate panel - colour and texture to be agreed.

To prevent overlooking, windows have been minimised on this elevation. Where windows have been included, to allow daylight penetration into the office floor plate, they will have frosted glazing.

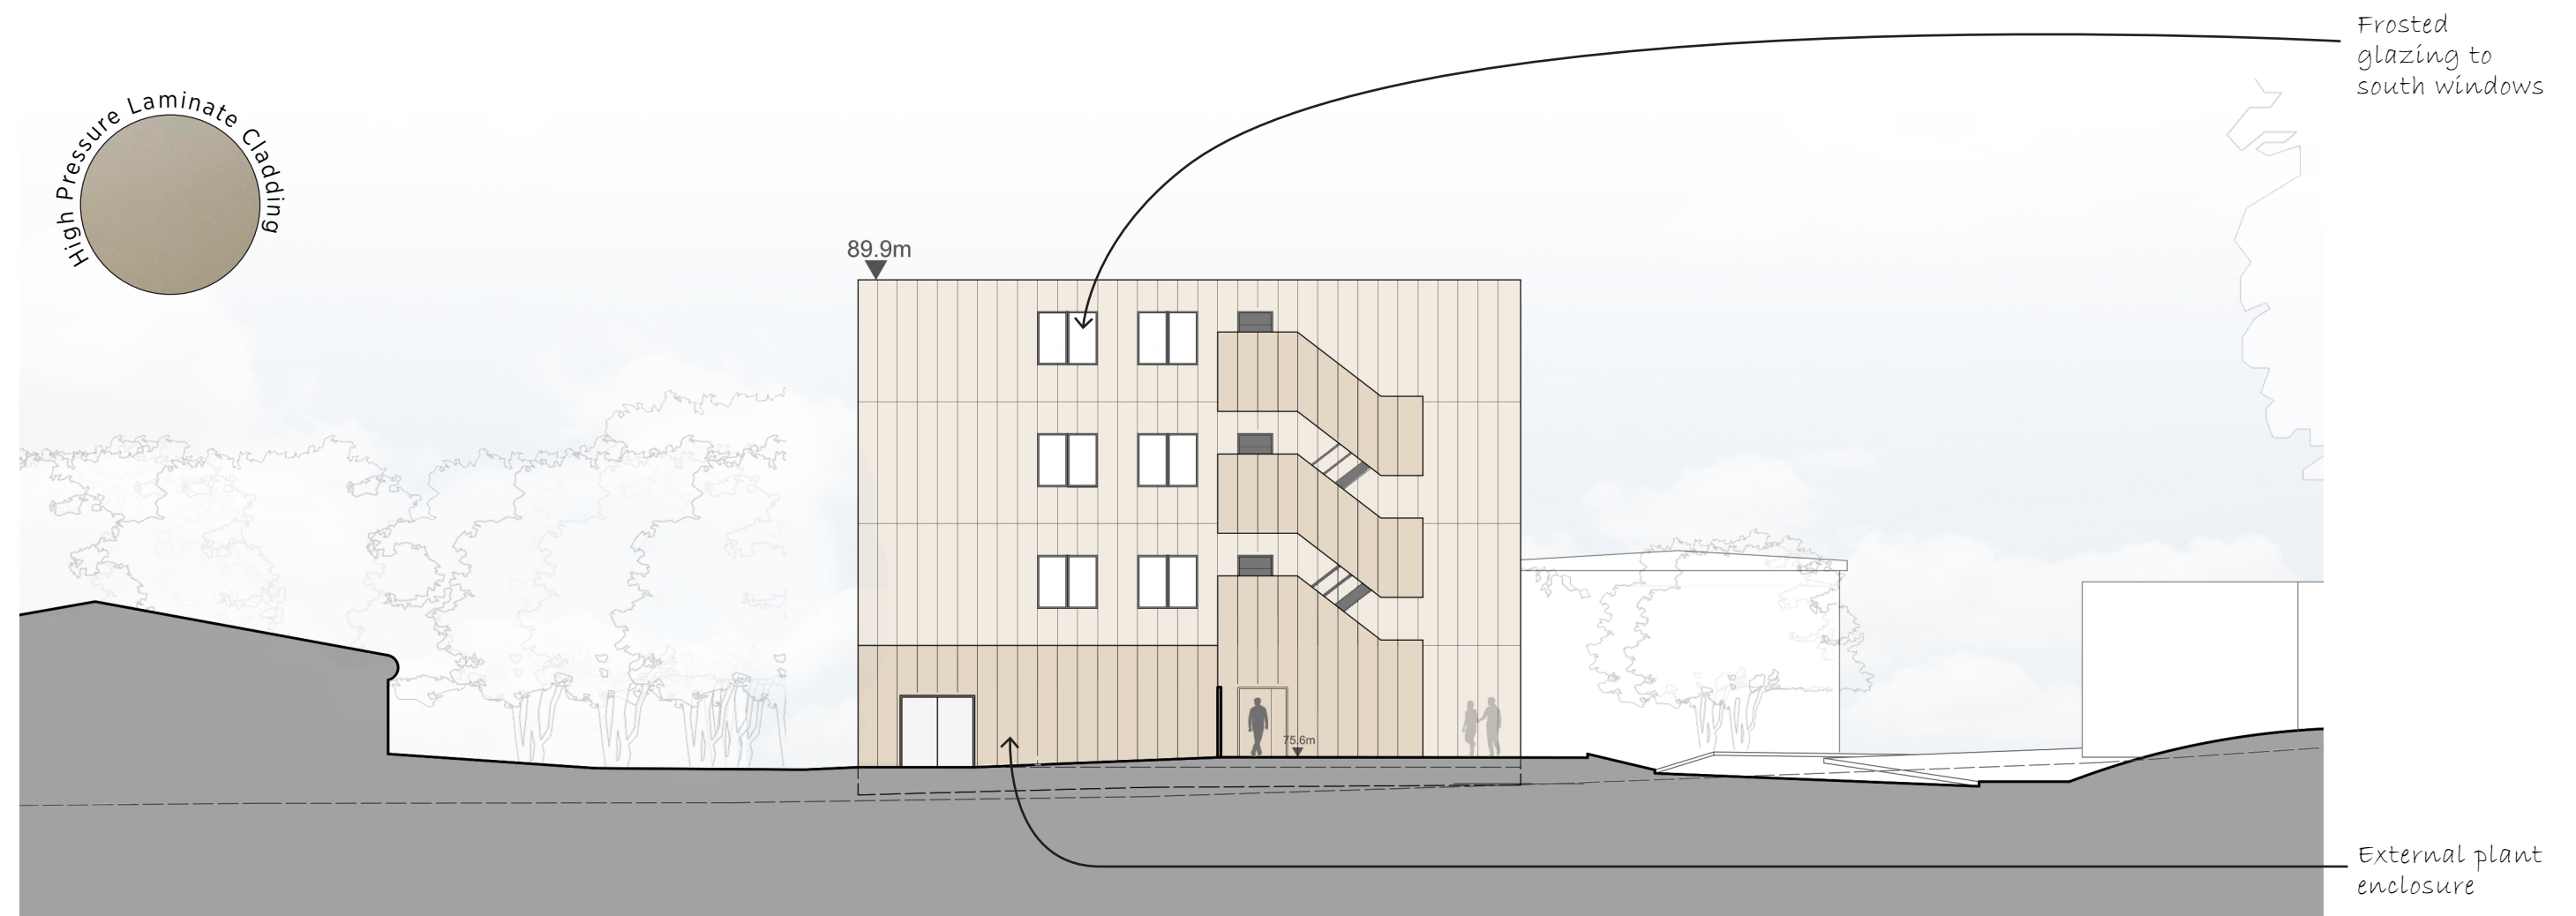

South Elevation