




REVISION	DATE	DESCRIPTION
-	17.03.21	FOR COMMENT
-	19.03.21	PLANNING ISSUE

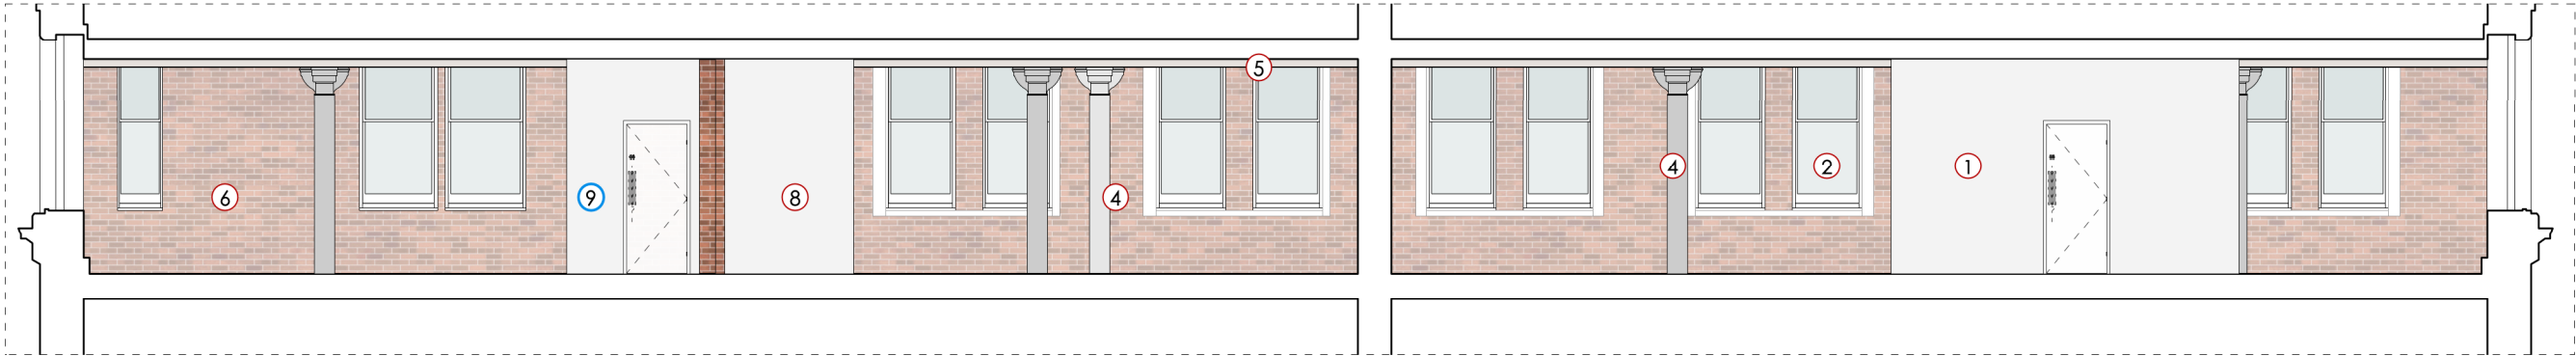

PROPOSED LONG SECTION AA'
FIRST FLOOR
1.100 @ A3

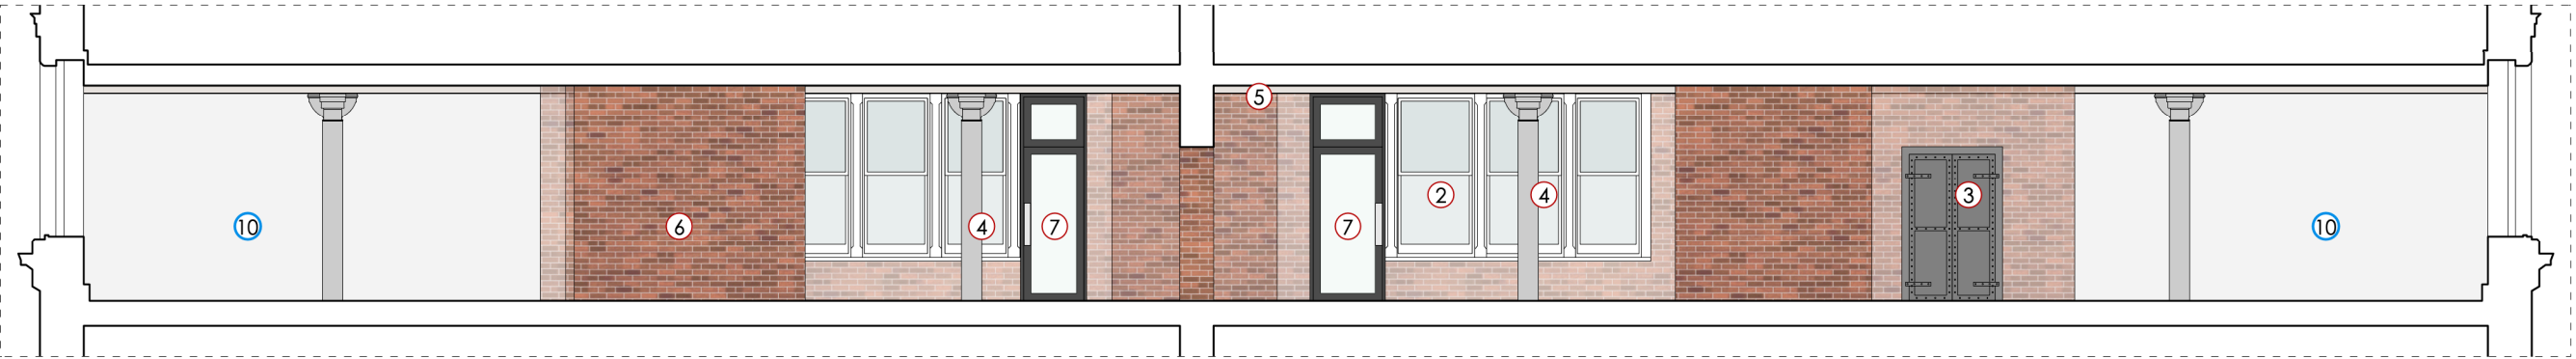

PROPOSED LONG SECTION BB'
FIRST FLOOR
1.100 @ A3

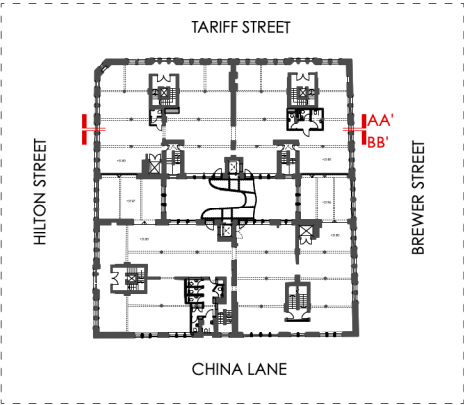

SECTION KEY	
1	EXISTING TOILET CUBICLE
2	ORIGINAL SASH WINDOWS
3	ORIGINAL HOIST DOORS
4	ORIGINAL COLUMNS
5	ORIGINAL BEAMS
6	ORIGINAL EXPOSED BRICKWORK
7	EXISTING ENTRANCE DOORS / ACCESS TO BRIDGE LINK
8	EXISTING RISER
9	NEW PROPOSED TOILET
10	NEW PROPOSED PARTITIONS

PLANNING ISSUE

OMIArchitects

31 Blackfriars Road, Salford, Manchester, M3 7AQ
+44(0)161 832 3242 / info@omiarchitects.com / www.omiarchitects.com

PROJECT	FIRST FLOOR, FOURWAYS HOUSE				
DRAWING	PROPOSED LONG SECTIONS				
DATE	MAR' 21	DRAWN BY	KT	SCALE	1:100 @A3
JOB NO.	1412	DWG.NO.	L 2207		