


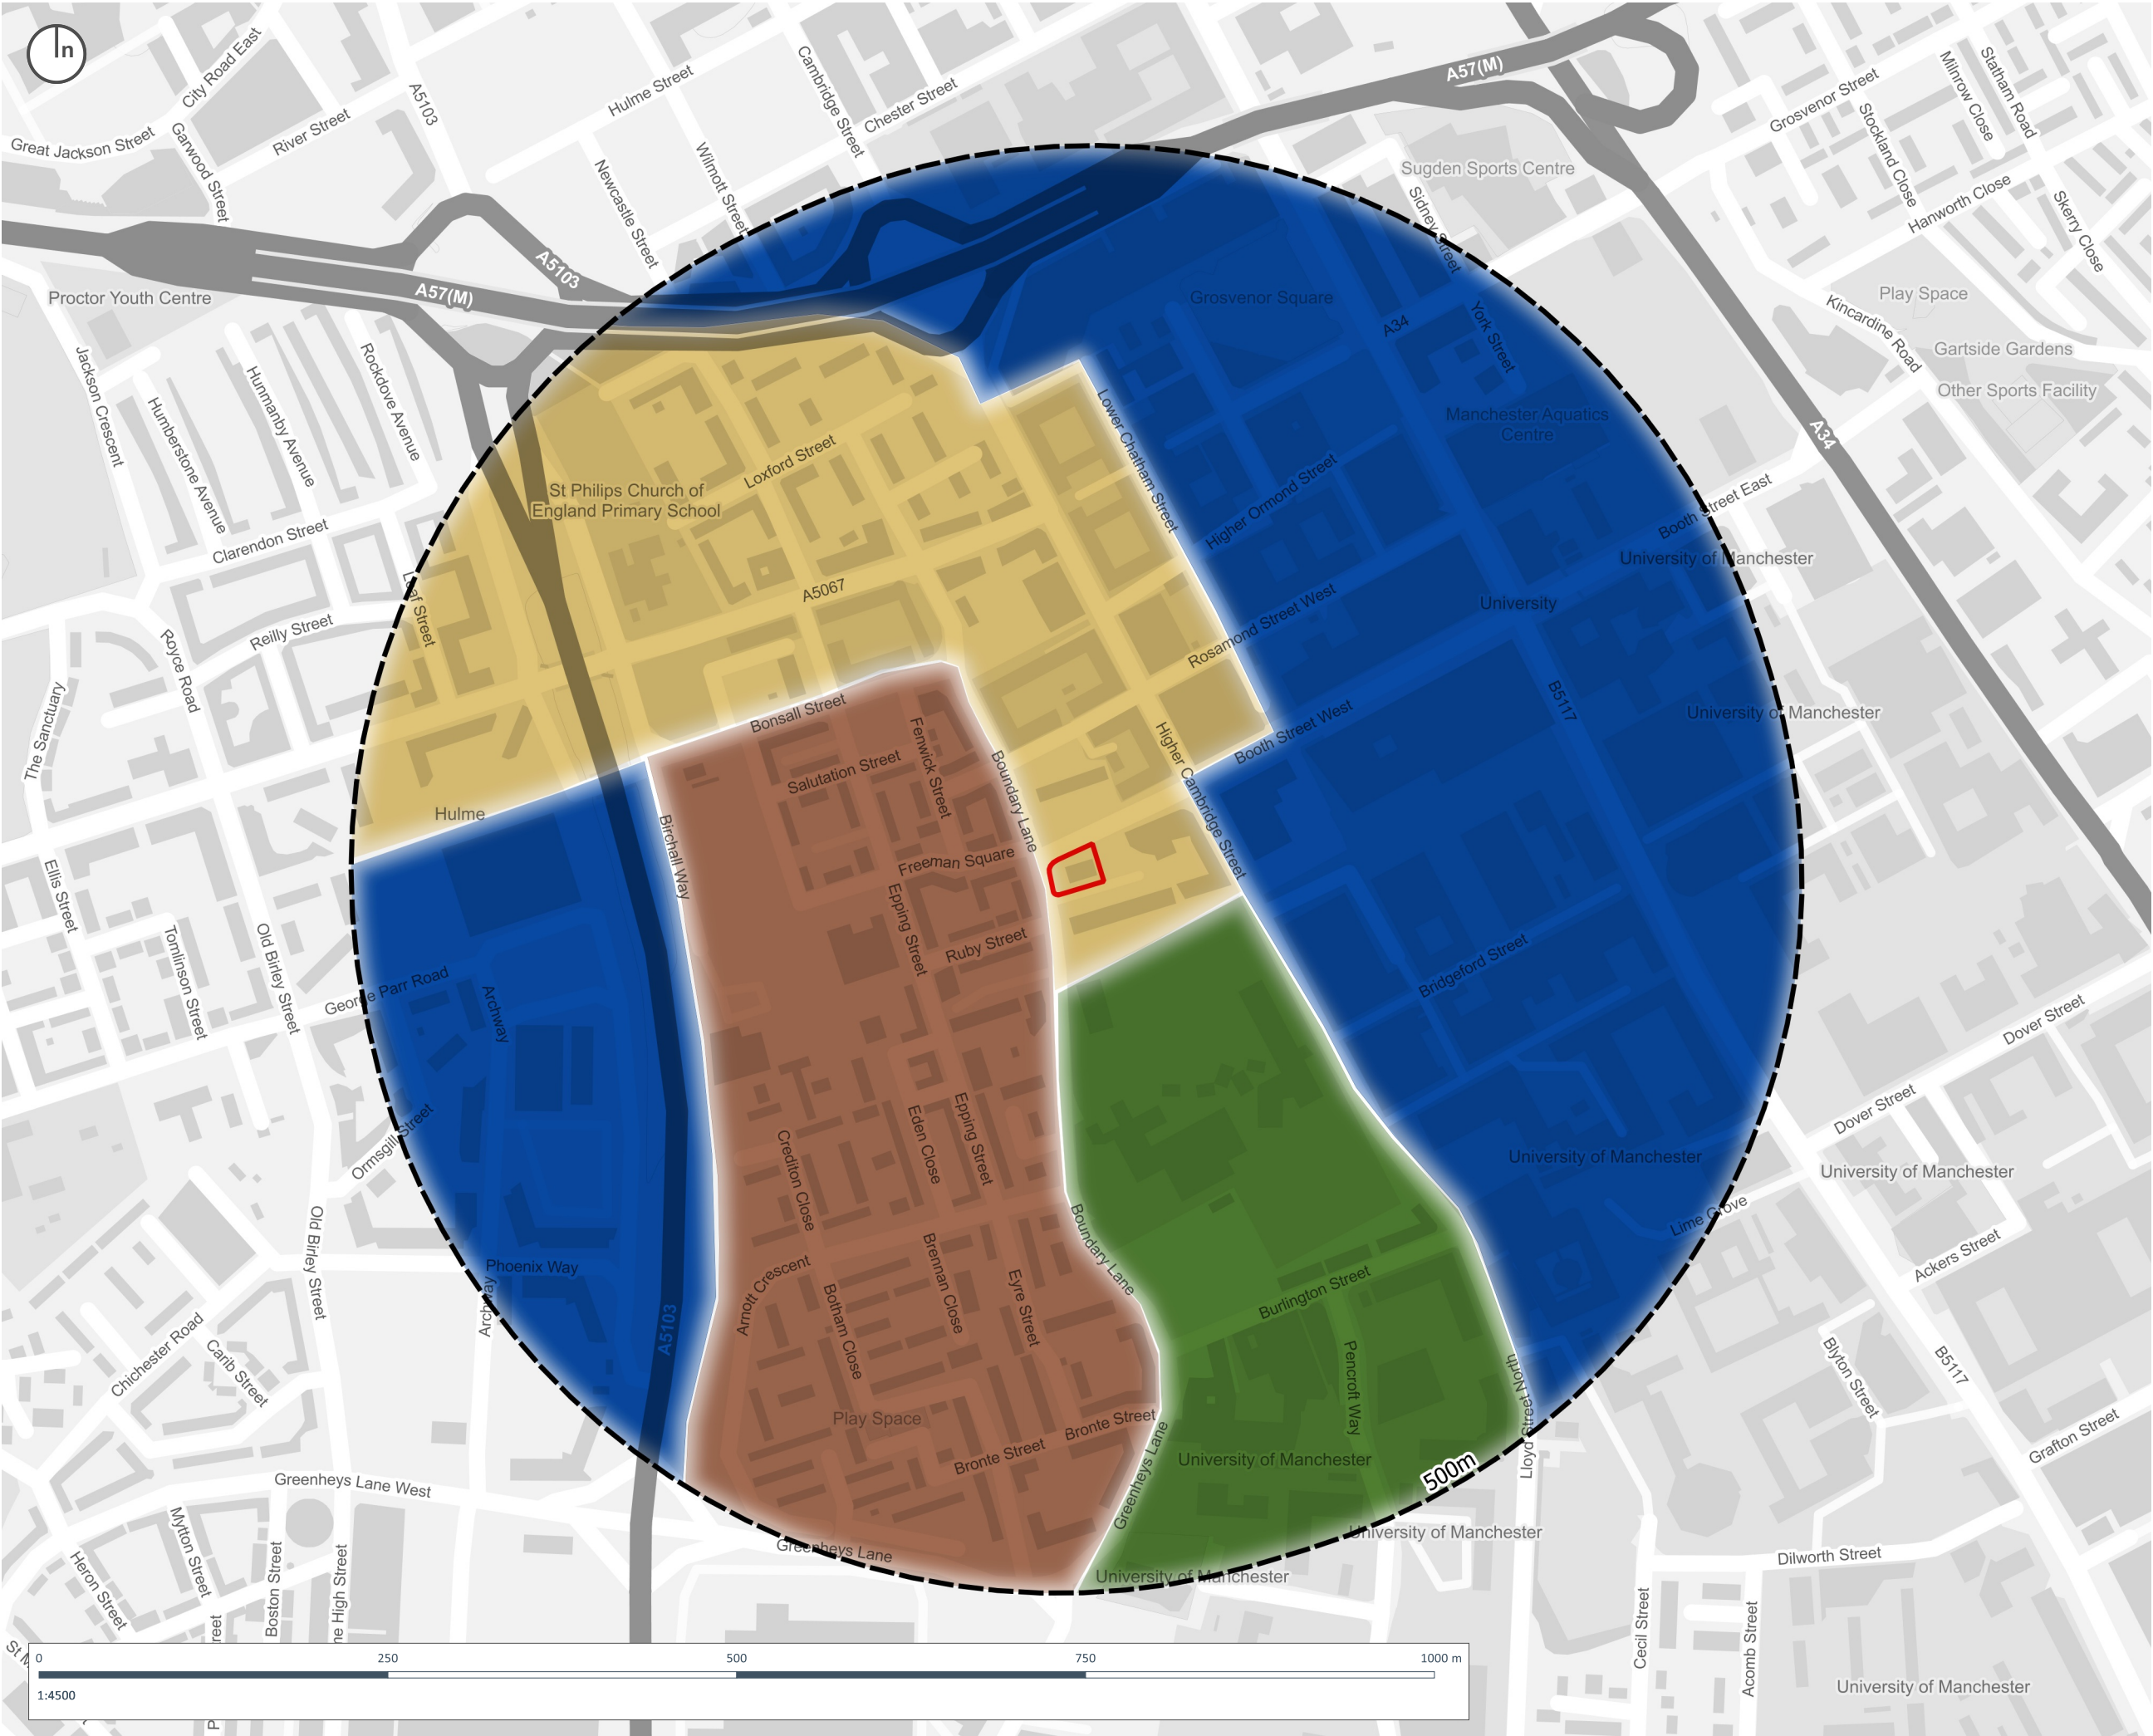

Copyright of Turley

This drawing is for illustrative purposes only and should not be used for any construction or estimation purposes. To be scaled for planning application purposes only. No liability or responsibility is accepted arising from reliance upon the information contained within this drawing.

Plans reproduced by permission of Ordnance Survey on behalf of The Controller of Her Majesty's Stationary Office. © Crown Copyright and database right []. All rights reserved. Ordnance Survey Licence number [100020449]

- Site Boundary
- 500m Study Area
- Townscape Character Areas**

TCA1: Stretford Road Residential

TCA2: University Academic

TCA3: Epping Street Residential

TCA4: Burlington Street Mixed Use

CLIENT:
Curlew Alternatives Eighth Property LP

PROJECT:
Former Gamecock Pub, Booth Street West

DRAWING:
Townscape Character Areas

PROJECT NUMBER:
CURM3000

DRAWING NUMBER:
Figure 2

CHECKED BY:
JE

REVISION:
-

STATUS:
Final

DATE:
April 2021

SCALE:
1:4500 @ A3