


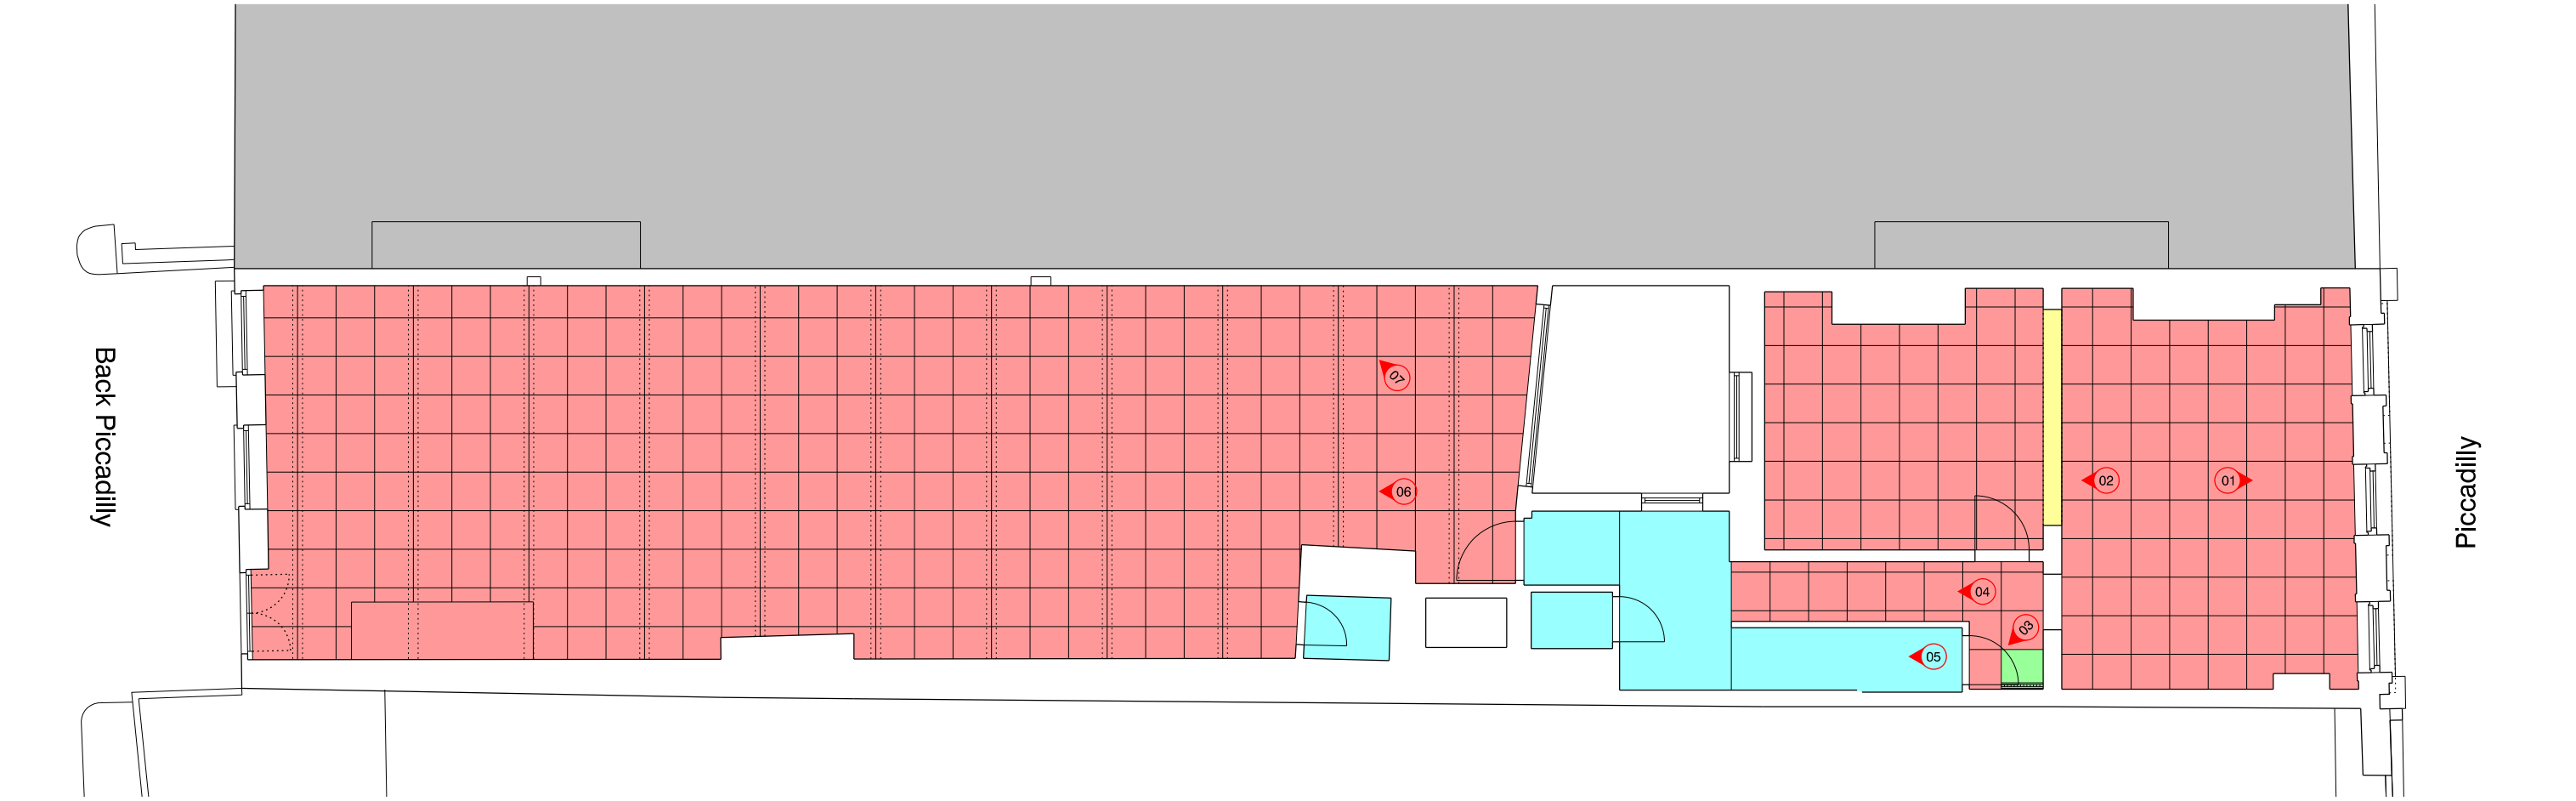

photograph 01



photograph 02



photograph 03



photograph 04



photograph 05



photograph 06



photograph 07

photograph 07

revision: P01
date: 2021.01.05
note: preliminary first issue

Ceiling legend
new suspended ceiling tiles
original plaster ceiling
original plaster ceiling and coving (more coving may be discovered once a site strip out has been undertaken)
original timber ceiling and beams
new plasterboard ceiling
original timber beam
original timber truss
original timber framed skylight
area where access was not possible
photograph locator



project
43-47 piccadilly, manchester
job no.
7422
title
existing first floor ceiling plan and site photographs
scale
1:100 @ A3
drawing no.
7546-al(02)0021

stephenson hamilton risley
STUDIO
3 riverside mews
4 commercial street
manchester, M15 4RQ
www.shr.studio
mail@shr.studio
0161 832 0244