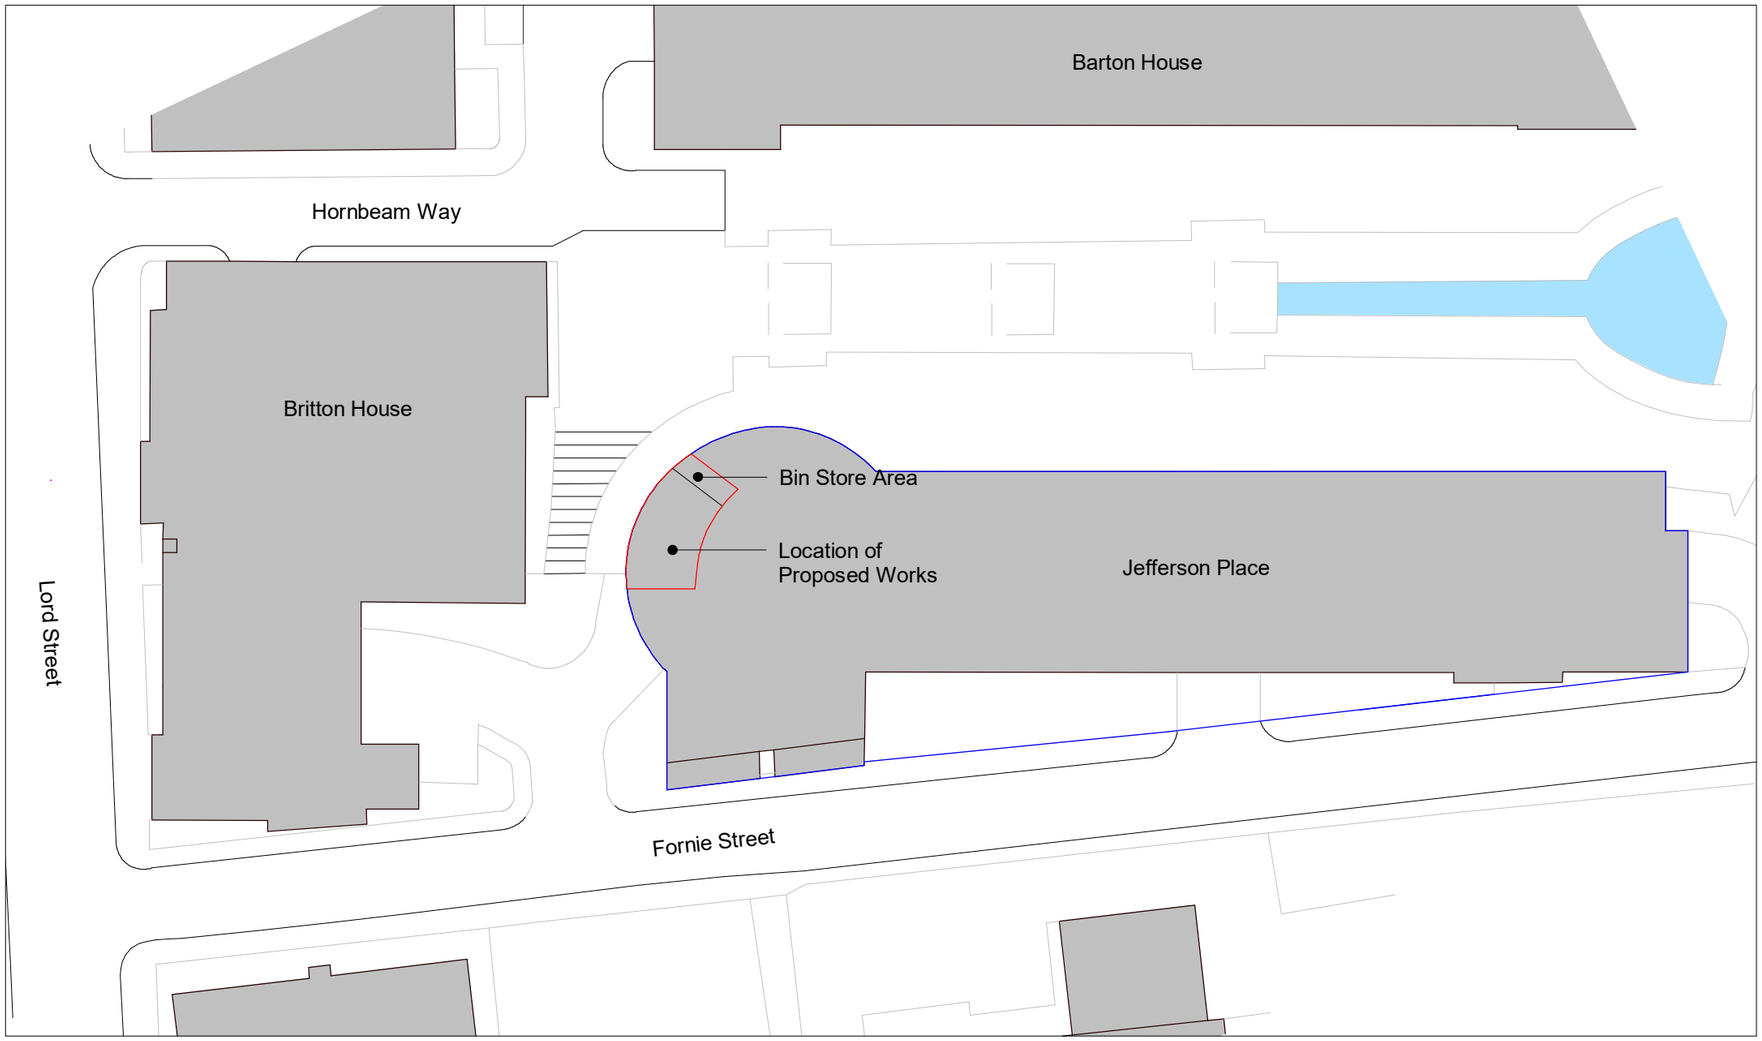

1. Site - Block Plan

1 : 500

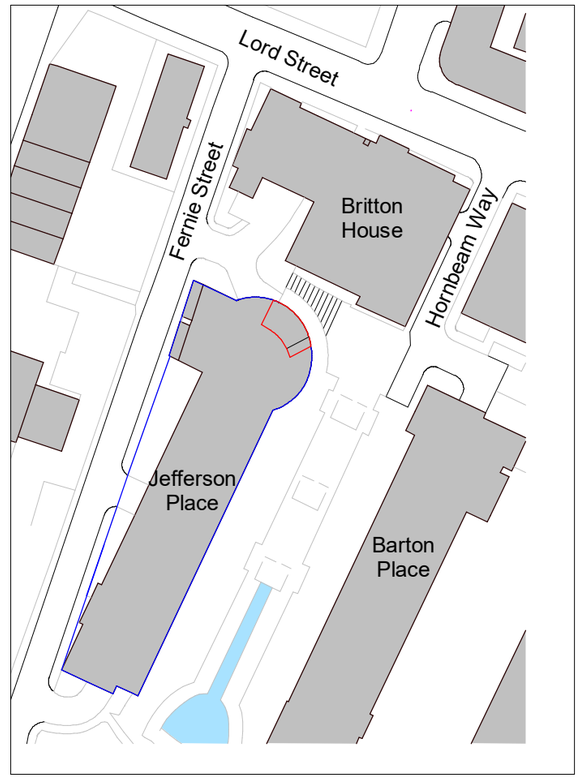

2. Site - Location Plan

1 : 1250

N

Notes - Boundaries

A Application site boundary determined using OS Data.

5 0 5 10 15 20 25

SCALE 1: 500 m

10 0 10 20 30 40 50

SCALE 1: 1250 m

Legend - Boundaries

Site Boundary

Site Ownership

Notes - General Notes
General Notes

Any discrepancies within the documentation to be brought to the attention of, and clarified, by the Contract Administrator.

Drawings based on survey information. All dimensions and levels are to be confirmed on site prior to procuring any materials, fabrication/manufacturer's production information or commencement of works on site.

Full survey required prior to procuring any materials, fabrication/manufacturer's production information or commencement of works on site.

Drawing to be read in conjunction with the full Architectural package including drawings, schedules, specification ,etc., along with all corresponsing Structural, Services, Acoustic and all other documentation.

REV	DESCRIPTION	BY	DATE
1	Block Plan amendment	AP	06/04/20 21

PROJECT: Jefferson Place	SCALE @ A3: As indicated	DATE: 09 NOV 2020	DRAWN BY: AP
CLIENT: Broompark Management	STATUS: PLANNING		
TITLE: Site - Location and Block Plan	PROJECT NO.: DA19141.1.	DRAWING NO.: 001.	REV.: 1

DA DEBTAL ARCHITECTURE www.debtal.co.uk

NOTES

© COPYRIGHT : ALL RIGHTS RESERVED.
THIS DRAWING MUST NOT BE REPRODUCED WITHOUT PRIOR WRITTEN CONSENT.
DRAWING TO BE USED FOR THE STATUS INDICATED ONLY.
ALL DIMENSIONS AND SETTING OUT SHALL BE CHECKED AND CONFIRMED ON SITE.
ANY DISCREPANCIES TO BE REPORTED TO THE DESIGNER PRIOR TO THE COMMENCEMENT OF ANY WORK. ALL WORK AND MATERIALS TO BE IN ACCORDANCE WITH CURRENT STATUTORY LEGISLATION, RELEVANT CODES OF PRACTICE AND BRITISH STANDARDS. ALL DIMENSIONS ON THIS DRAWING ARE IN MILLIMETRES (UNLESS OTHERWISE STATED).